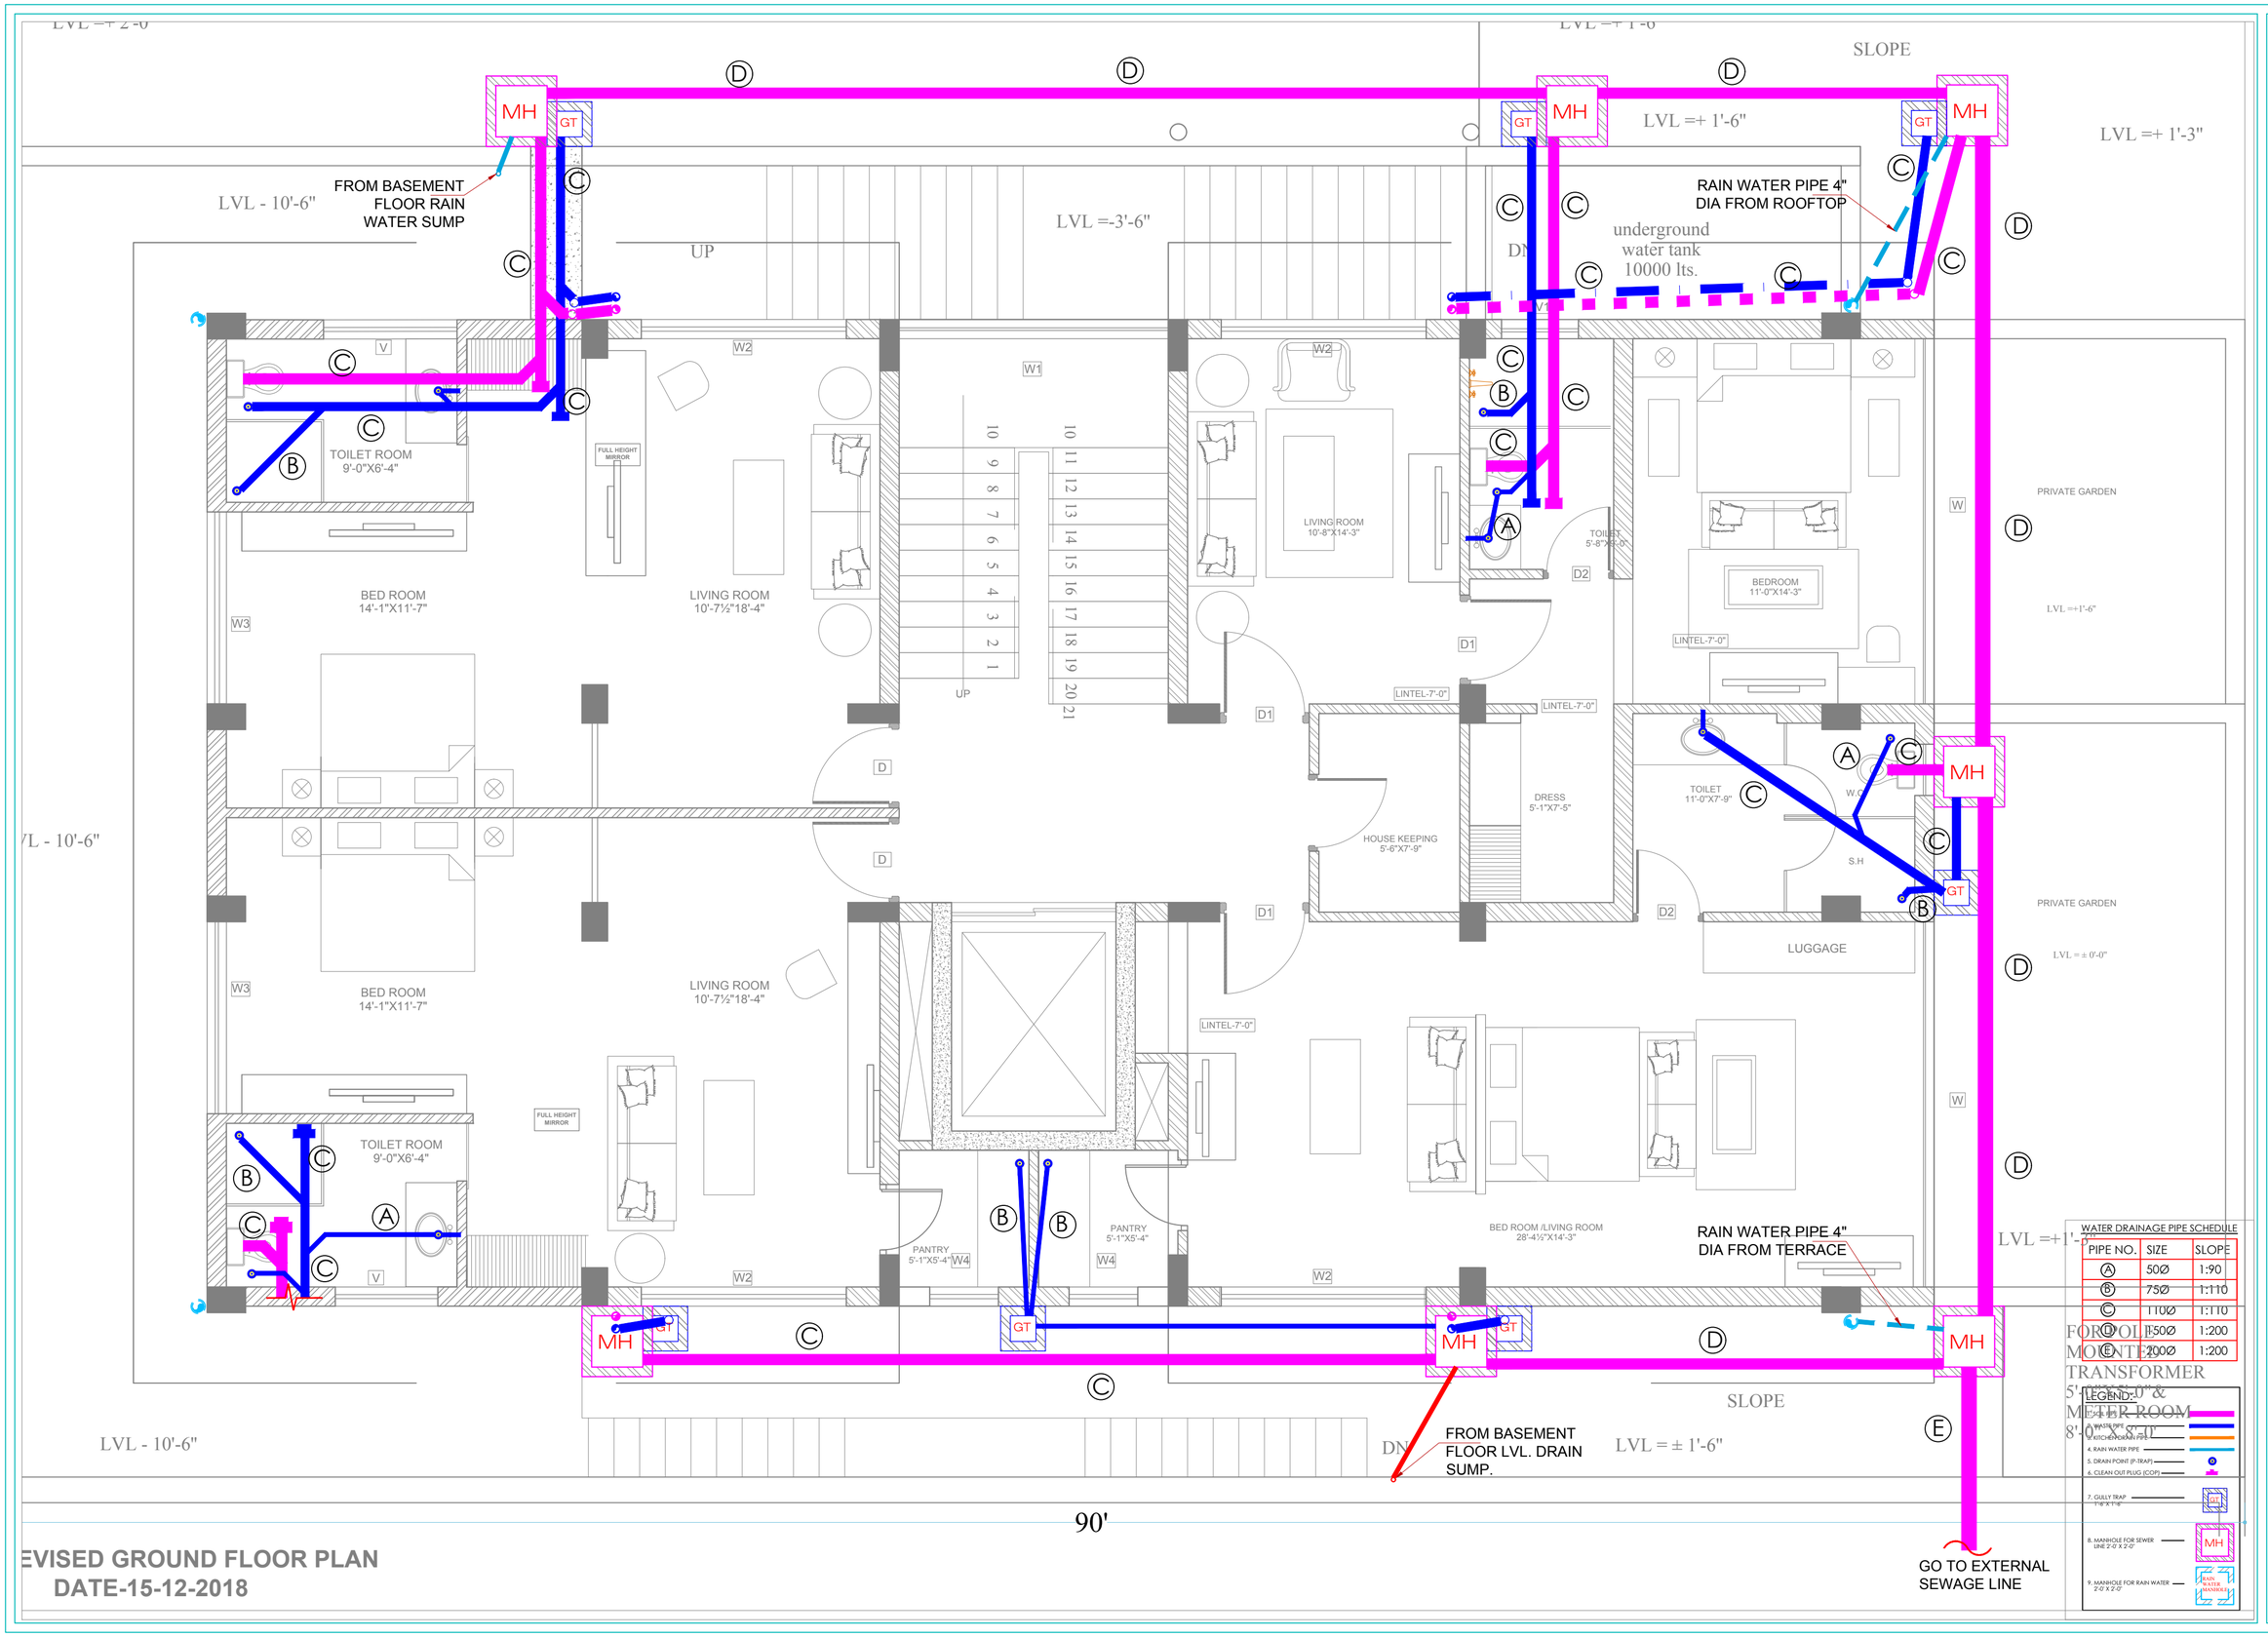

WATER DRAINAGE PIPE SCHEDULE

PIPE NO.	SIZE	SLOPE
A	50Ø	1:90
B	75Ø	1:110
C	110Ø	1:110
D	150Ø	1:200
E	200Ø	1:200

REVISED GROUND FLOOR PLAN
DATE-15-12-2018

HOTEL CLARKS, JAIPUR

ARCHITECTS
NEERAV GUPTA
L-1, KRISHNA MARG, C- SCHEME,
JAIPUR (302001), RAJASTHAN.
PH.0141-2360825
E-Mail- architect_neeravgupta@yahoo.com

GROUND FLOOR PLUMBING DRAINAGE LAYOUT

SCALE: N.T.S.

PROJECT NO-42
DRAWING NO- NGHCDPLU-02
REVISION NO-02
03.01.2019

SAN ENGINEERS & CONSULTANTS
G-2, 1055, CHITRAKOOT SCHEME, NEAR PRATAP STADIUM,
OPPOSITE TAGORE FOUNDATION SCHOOL, VAISHALI NAGAR,
JAIPUR -302021
E-mail: info@sanengg.com