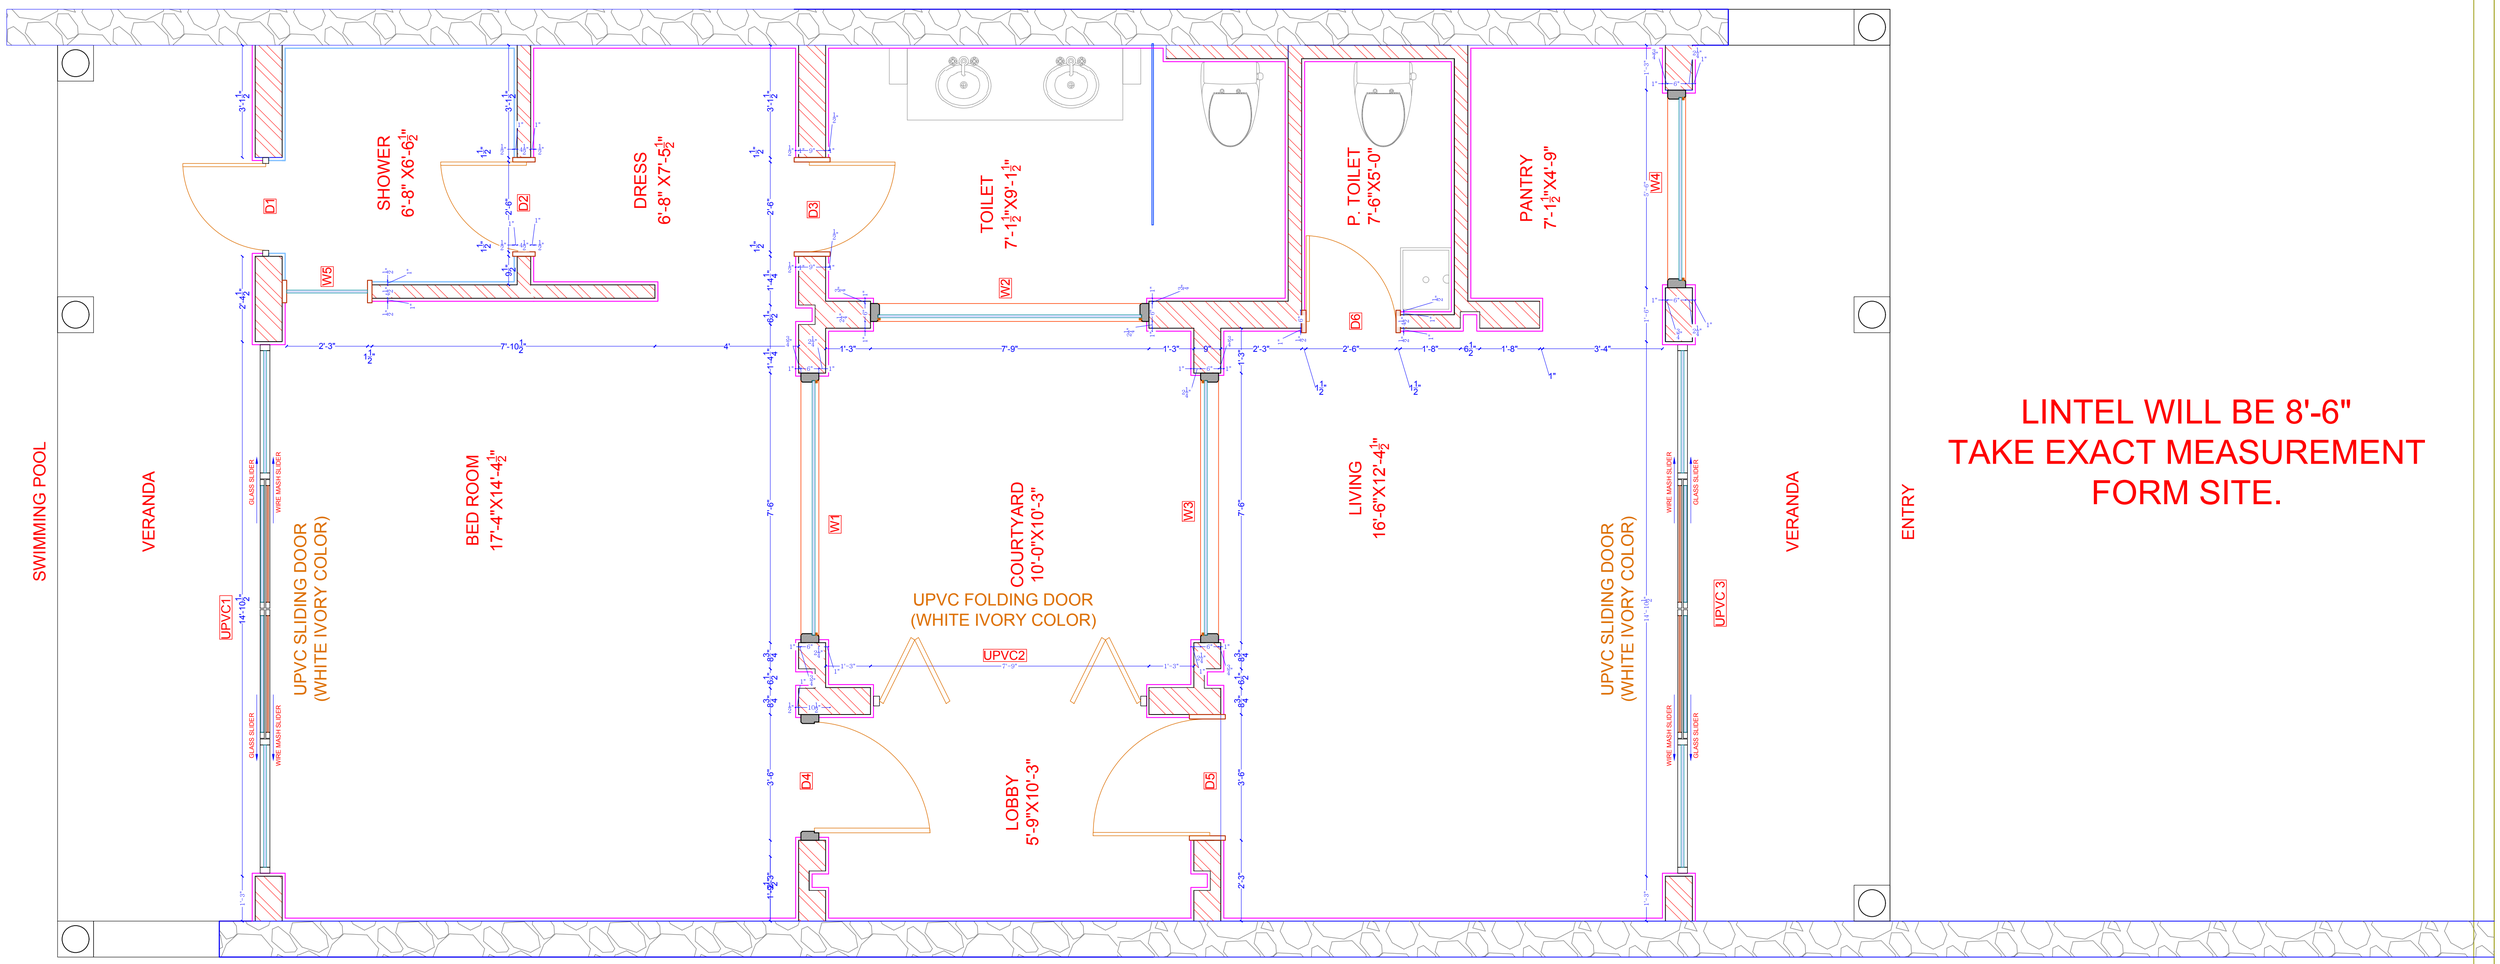

LINTEL WILL BE 8'-6"
TAKE EXACT MEASUREMENT
FORM SITE.

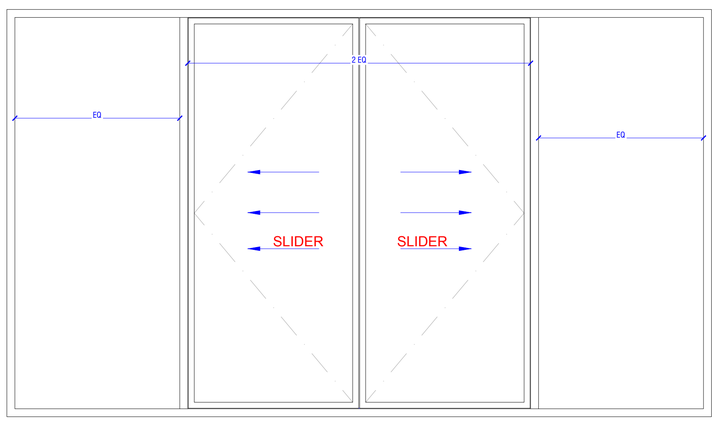

UPVC1
VERANDA

BED ROOM

UPVC SLIDING DOOR
(WHITE IVORY COLOR)

THERE WILL DOUBLE SLIDER WITH WIRE
MASH AND GLASS SLIDER .
D.G.U Glass
COLOR AND DESIGN AS PER SELECTION

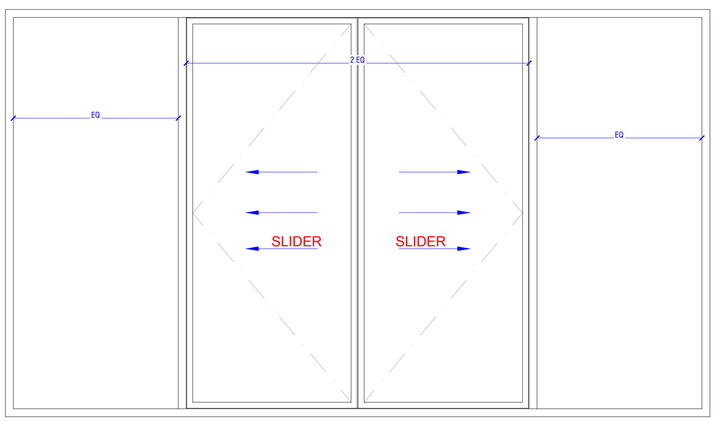

UPVC 3
VERANDA

LIVING ROOM

UPVC SLIDING DOOR
(WHITE IVORY COLOR)

THERE WILL DOUBLE SLIDER WITH WIRE
MASH AND GLASS SLIDER .
COLOR AND DESIGN AS PER SELECTION

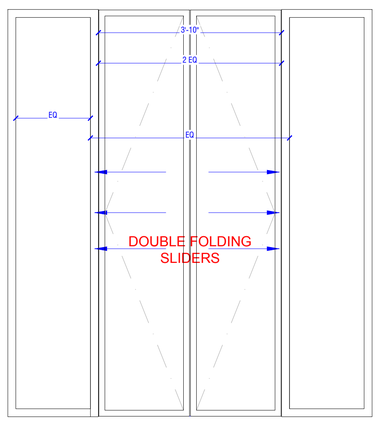

UPVC 2
COURTYARD

LOBBY

UPVC SLIDING DOOR
(WHITE IVORY COLOR)

THERE WILL BE FOLDING SLIDING
DOUBLE DOOR WITH WHITE COLOR
DESIGN AS PER SELECTION

ARCHITECT:
NEERAV GUPTA
CA/2009/44766
L-1, KRISHNA MARG, C- SCHEME,
JAIPUR (302001), RAJASTHAN.PH.0141-2360825
E-Mail-architect_neeravgupta@yahoo.com

PROJECT:
CLARKS FARMHOUSE

DRAWING TITLE:
U.P.V.C SCHEDULE

DRAWN BY: RISHABH	SCALE: N.T.S	DATE: 4-07-2019
CHECKED BY: NEERAV GUPTA	DRAWING NO.:	

NOTES:
THE COPYRIGHT AND PROPERTY OF THIS DESIGN AND DRAWING BELONGS TO **RAVI KUMAR GUPTA**. IT MUST NOT BE COPIED OR REPRODUCED IN ANY MANNER WITHOUT THEIR WRITTEN CONSENT. ILLEGAL USE OF THIS DESIGN AS PER LAW MAY BE INITIATED AGAINST THE OFFENDER.