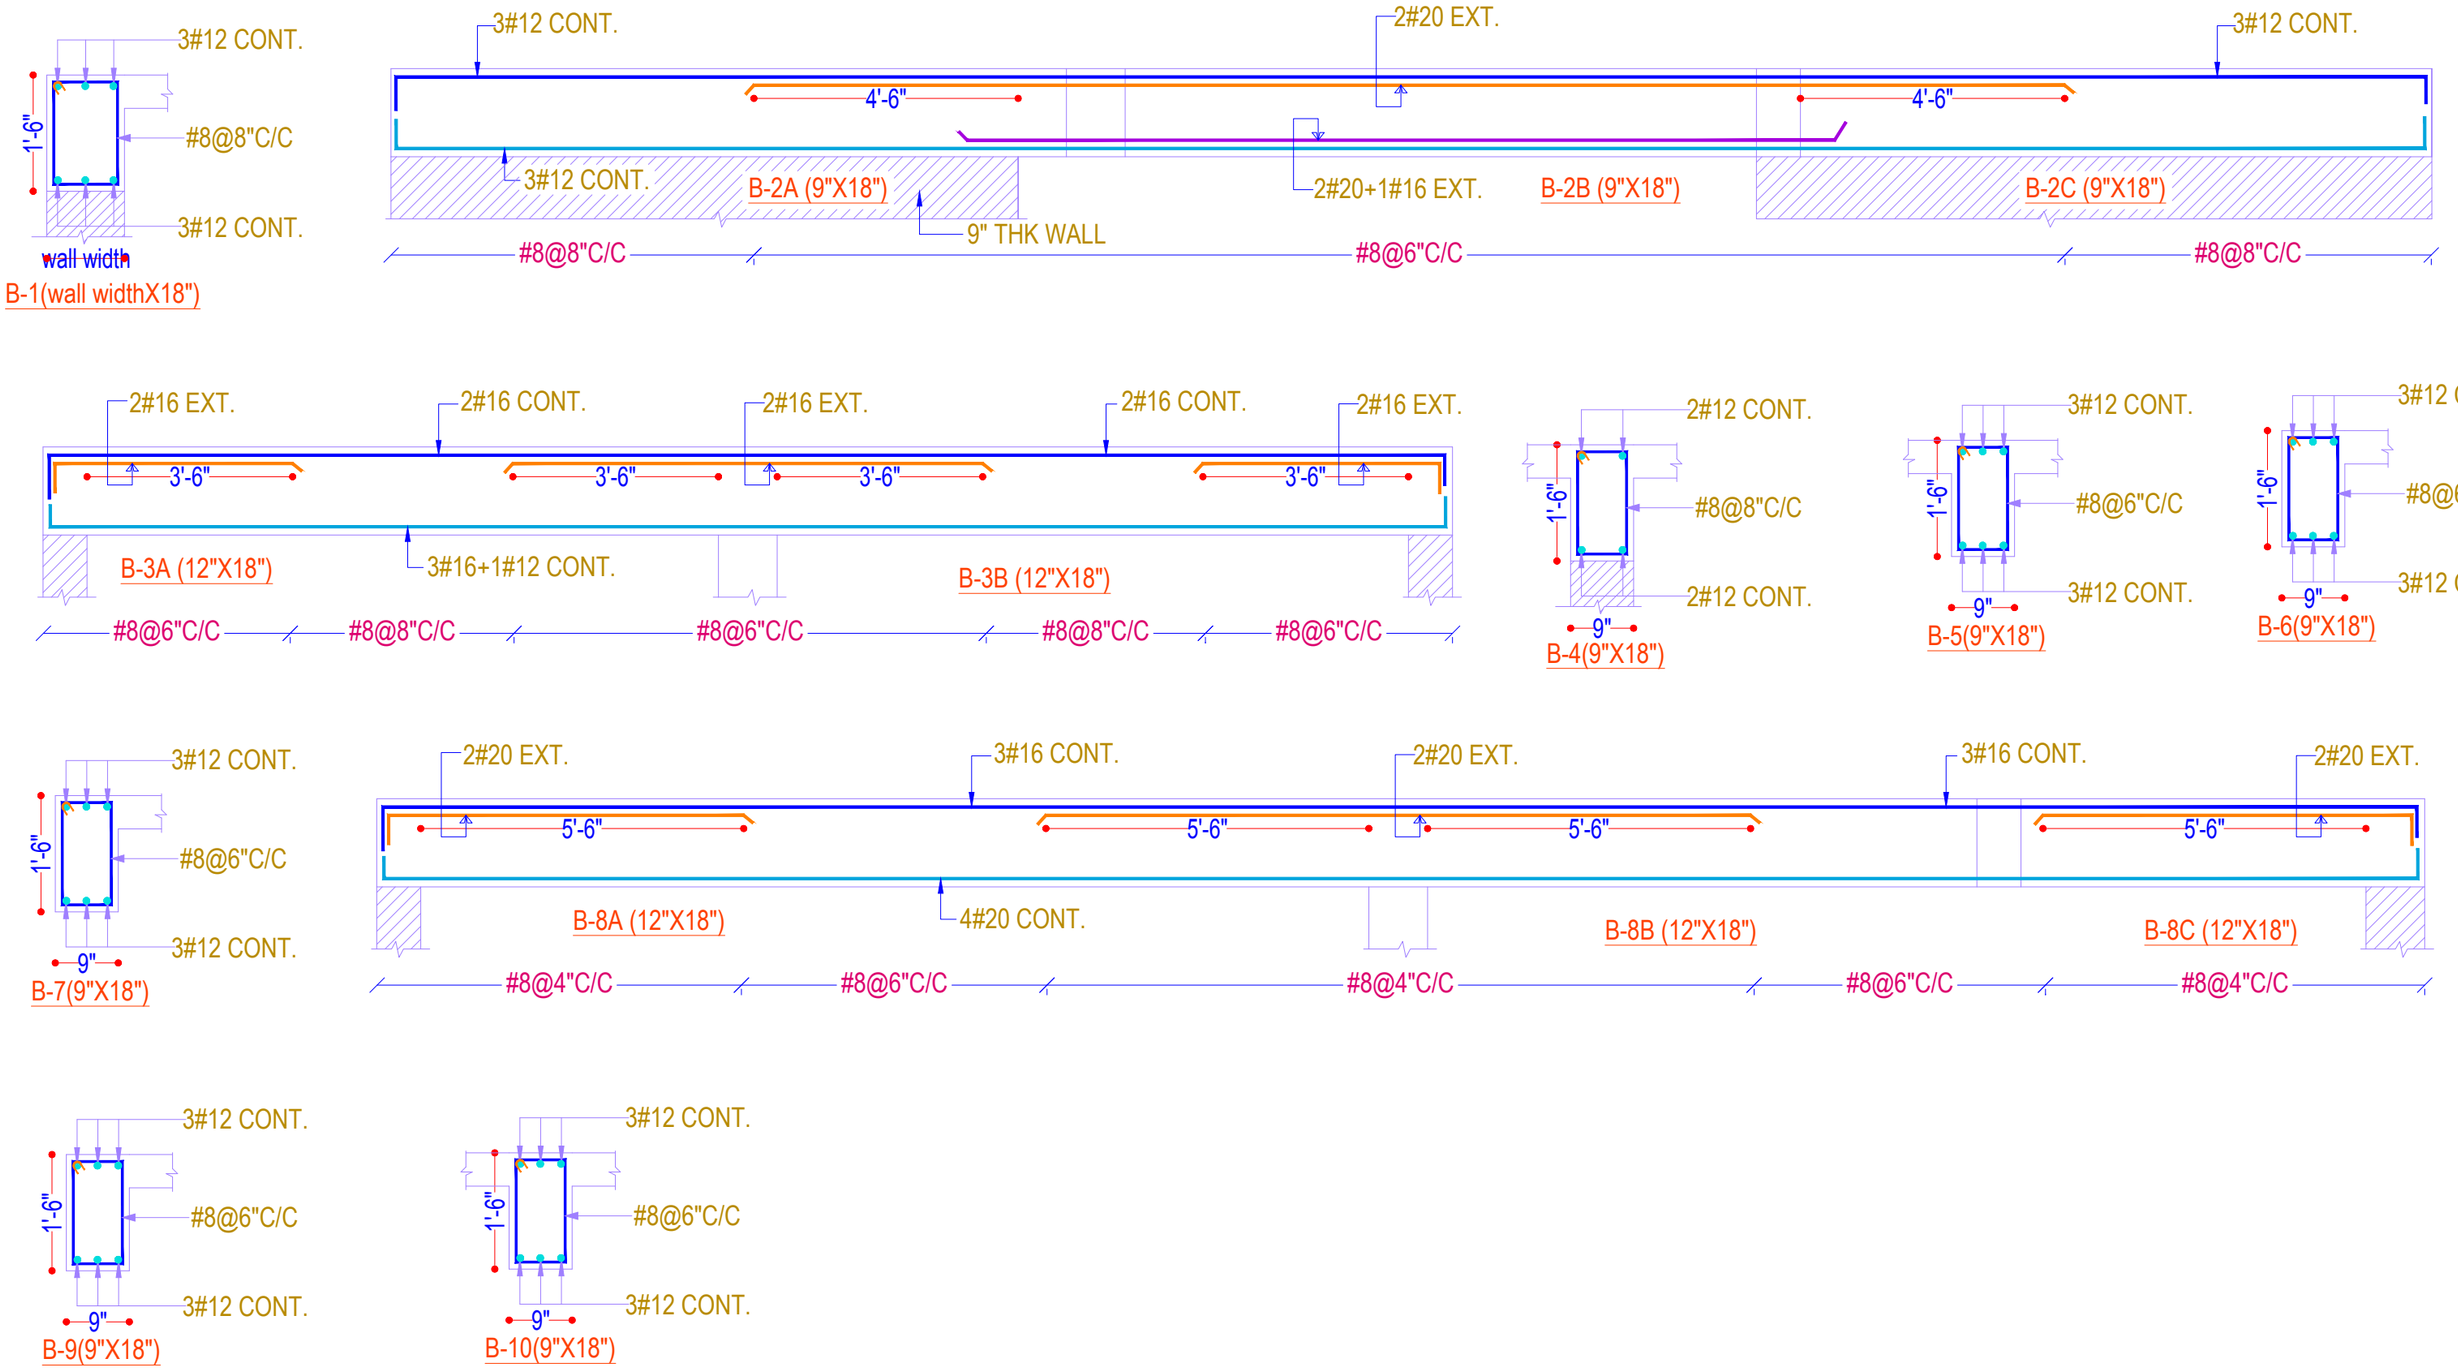

ISSUED TO	ISSUED TO	ISSUED TO	REVISION	DATE	REVISION

FILE LOCATION

PROJECT:
CLARK FARM HOUSE
KUKAS, JAIPUR

DRAWING TITLE:
GROUND FLOOR ROOF BEAM DETAIL

ARCHITECTS:-
RAVI KUMAR GUPTA
CA/83/7739
L-1, KRISHNA MARG, C- SCHEME,
JAIPUR (302001), RAJASTHAN.
PH.0141-2368925 E-Mail-ravigupta_15@yahoo.com

STRUCTURAL CONS.
SANRACHNA
S-41,AMBA BARI,JAIPUR
PH:91-9799496696,
E-mail: sanrachna6665@gmail.com

CADD DEVLOPED.	DRAWING. NO.	DATE:
MAHESH		22/05/2019
SCALE		