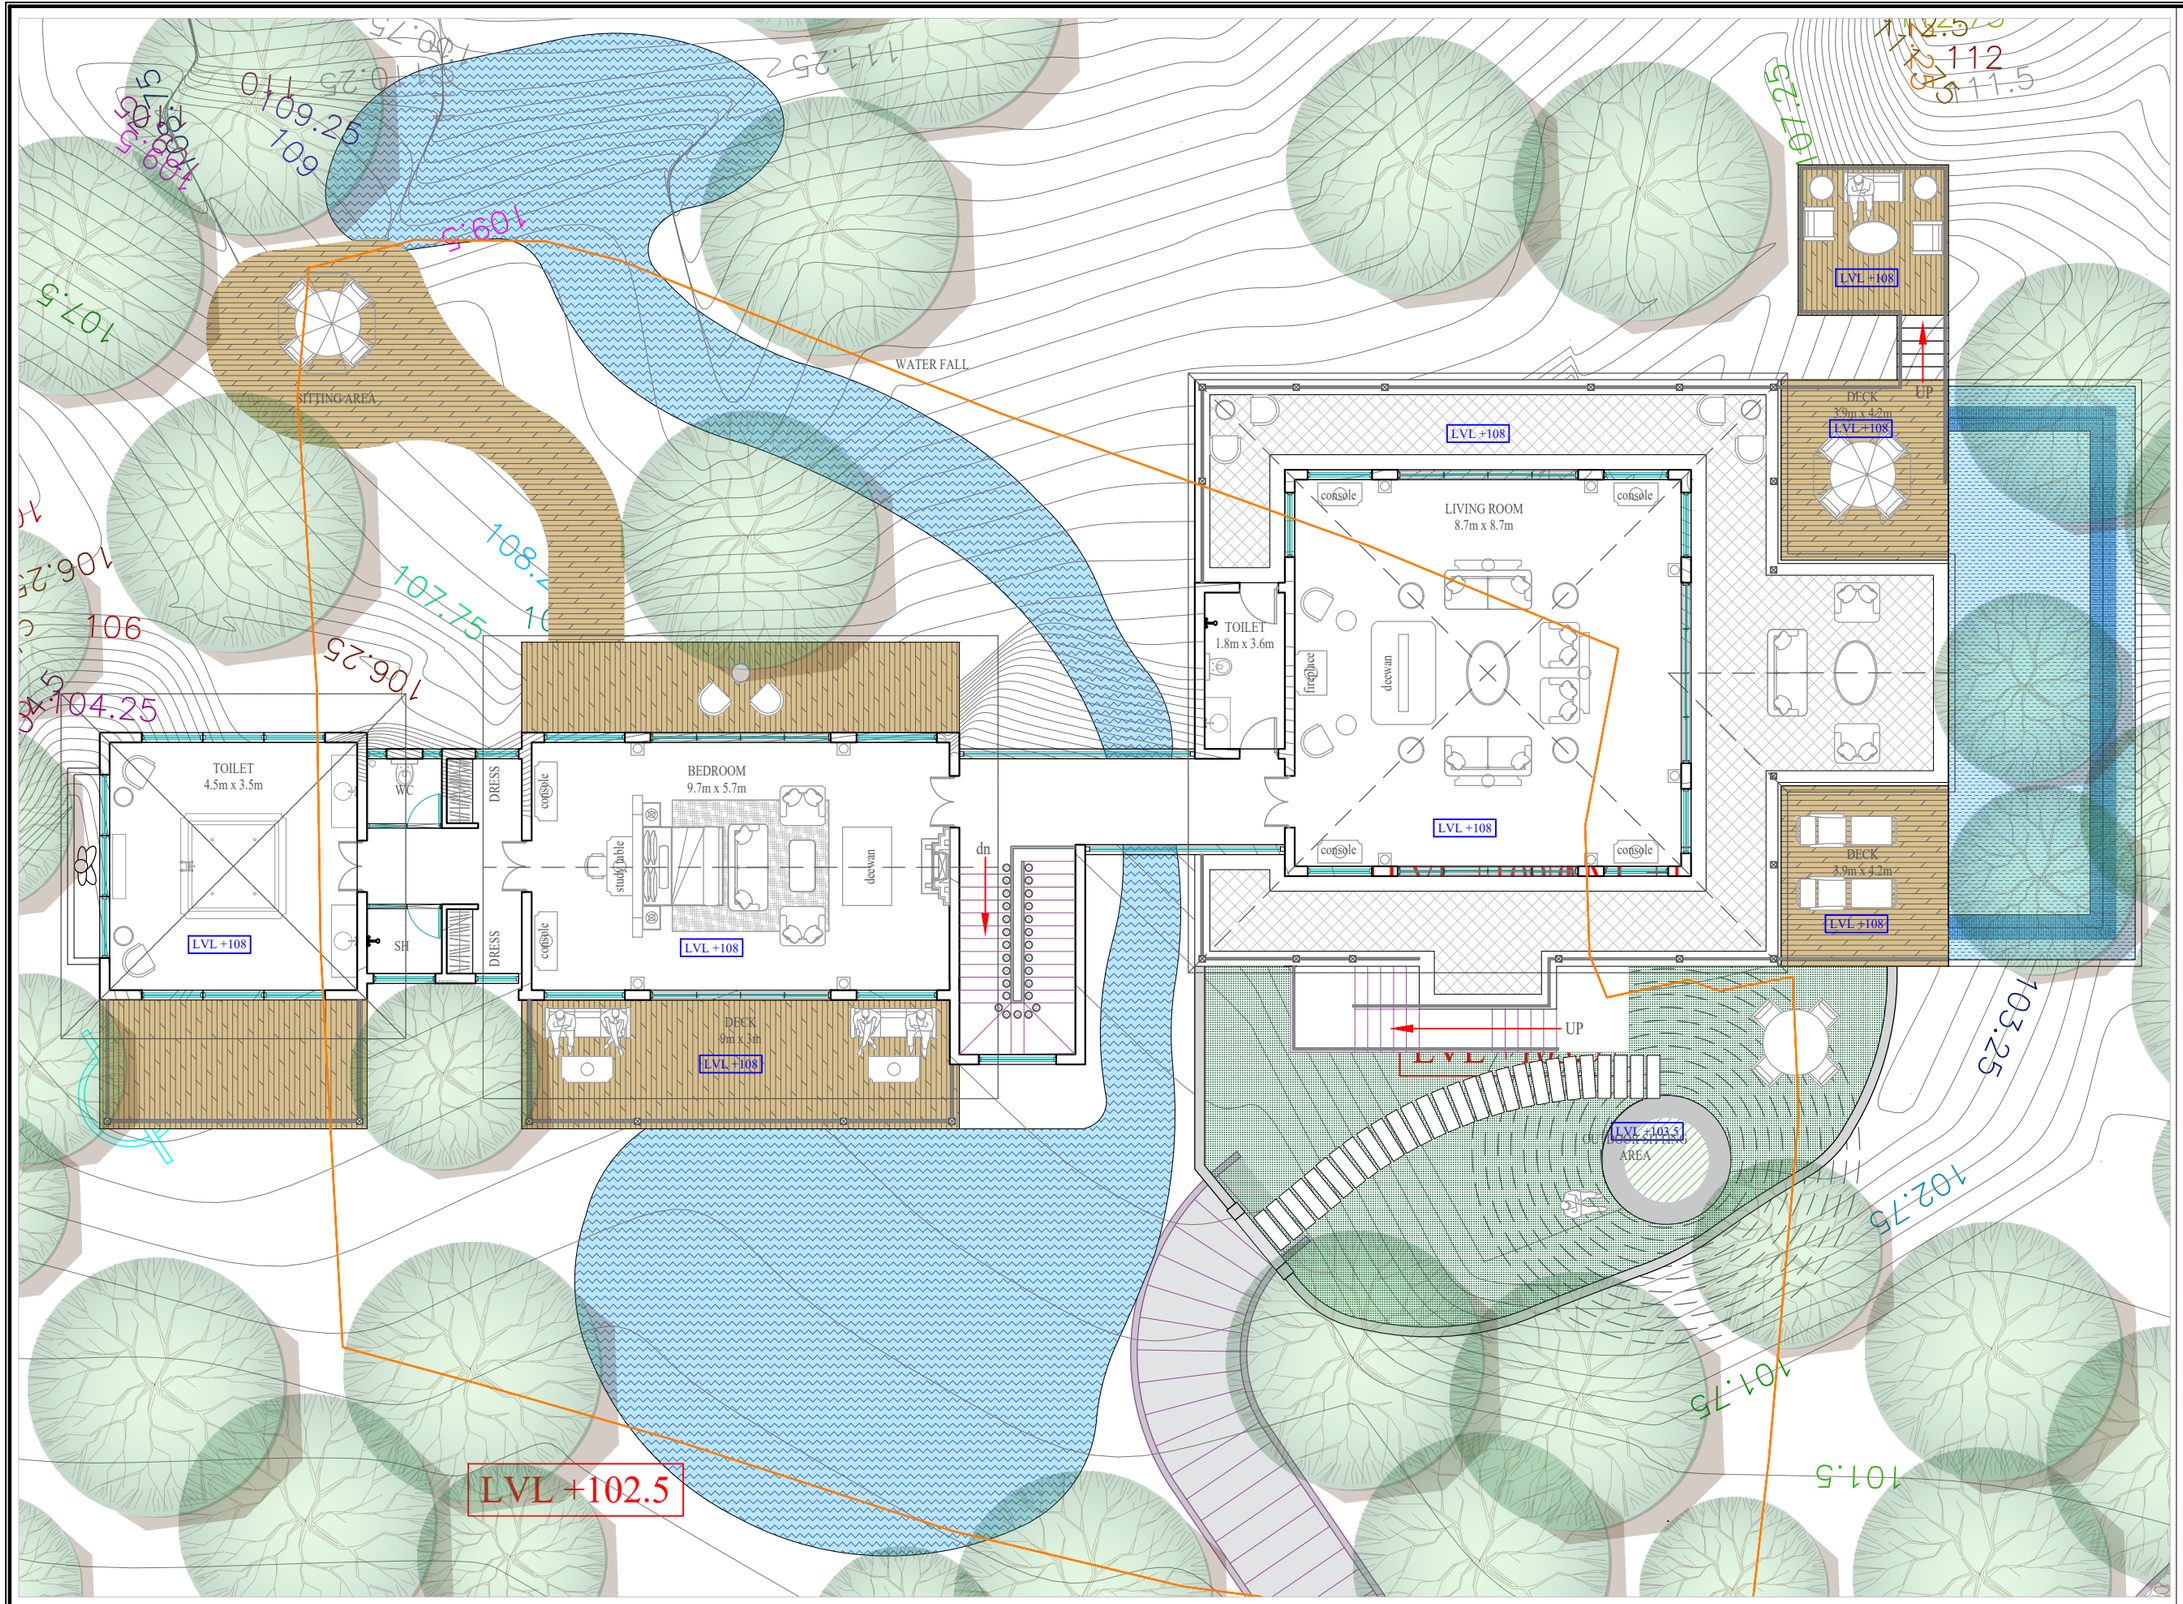

VILLA 3 LAYOUT PLAN

ARCHITECT:
RAVI KUMAR GUPTA
CA/83/7739
L-1, KRISHNA MARG, C- SCHEME,
JAIPUR (302001), RAJASTHAN.
PH.0141-2360825 E-Mail-ravigupta_15@yahoo.com

DRAWING TITLE:

VILLA 1
UPPER GROUND FLOOR

PROJECT:

RANAKPUR RESIDENCE

DRAWN BY:	NORTH:	DATE:
HARDIK GEHLOTE	N	01-12-2021
CHECKED BY:	DRAWING NO.:	SCALE:
RAVI K. GUPTA	01	N.T.S.

NOTES:
THE COPYRIGHT AND PROPERTY OF THIS DESIGN AND DRAWING BELONGS TO **RAVI KUMAR GUPTA.** IT MUST NOT BE COPIED OR REPRODUCED IN ANY MANNER WITHOUT THEIR WRITTEN CONSENT. A LEGAL ACTION AS PER LAW MAY BE INSTIGATED AGAINST THE OFFENDER.