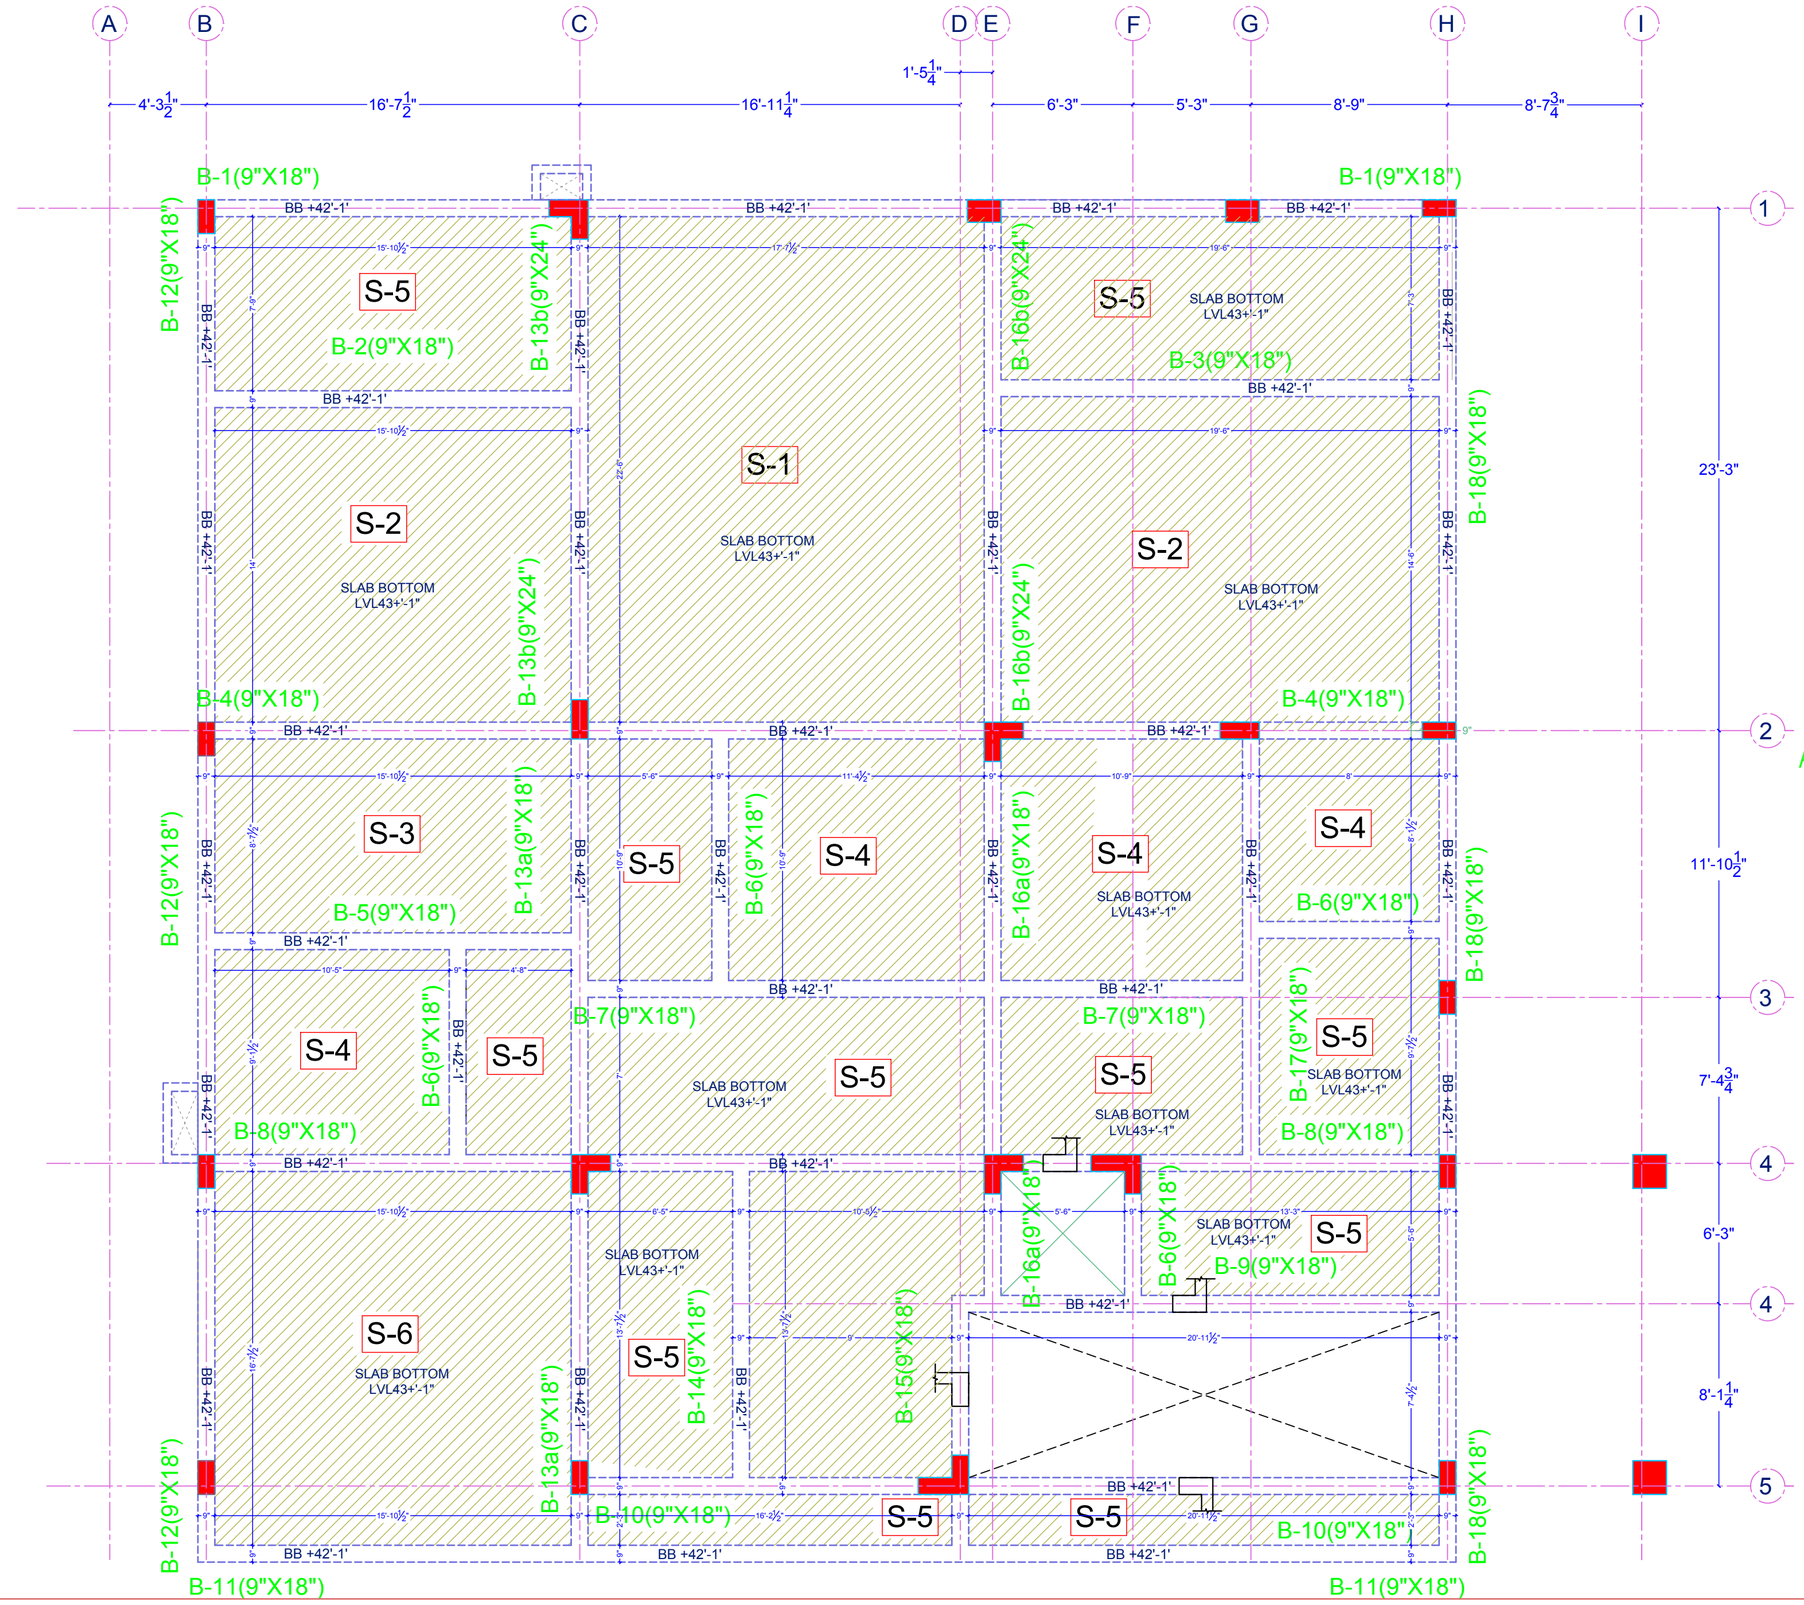

ALL RCC
M-25

ARCHITECT:
NEERAV GUPTA
CA/2009/44766
L-1, KRISHNA MARG, C- SCHEME,
JAIPUR (302001), RAJASTHAN.PH.0141-2360825
E-Mail-architect_neeravgupta@yahoo.com

PROJECT:
ABHISHEK'S RESIDENCE

DRAWING TITLE:
SECOND FLOOR
SHUTTERING PLAN

DRAWN BY:	SCALE:	DATE:
RAHUL	N.T.S	14-06-18
CHECKED BY: NEERAV GUPTA	DRAWING NO.: AB/SHU/A4	

ABHISHEK RESIDENCE /ARCHITECTURAL /A1

NOTES:
THE COPYRIGHT AND PROPERTY OF THIS DESIGN AND DRAWING BELONGS TO **RAVI KUMAR GUPTA.** IT MUST NOT BE COPIED OR REPRODUCED IN ANY MANNER WITHOUT THEIR WRITTEN CONSENT. A LEGAL ACTION AS PER LAW MAY BE INITIATED AGAINST THE OFFENDER.