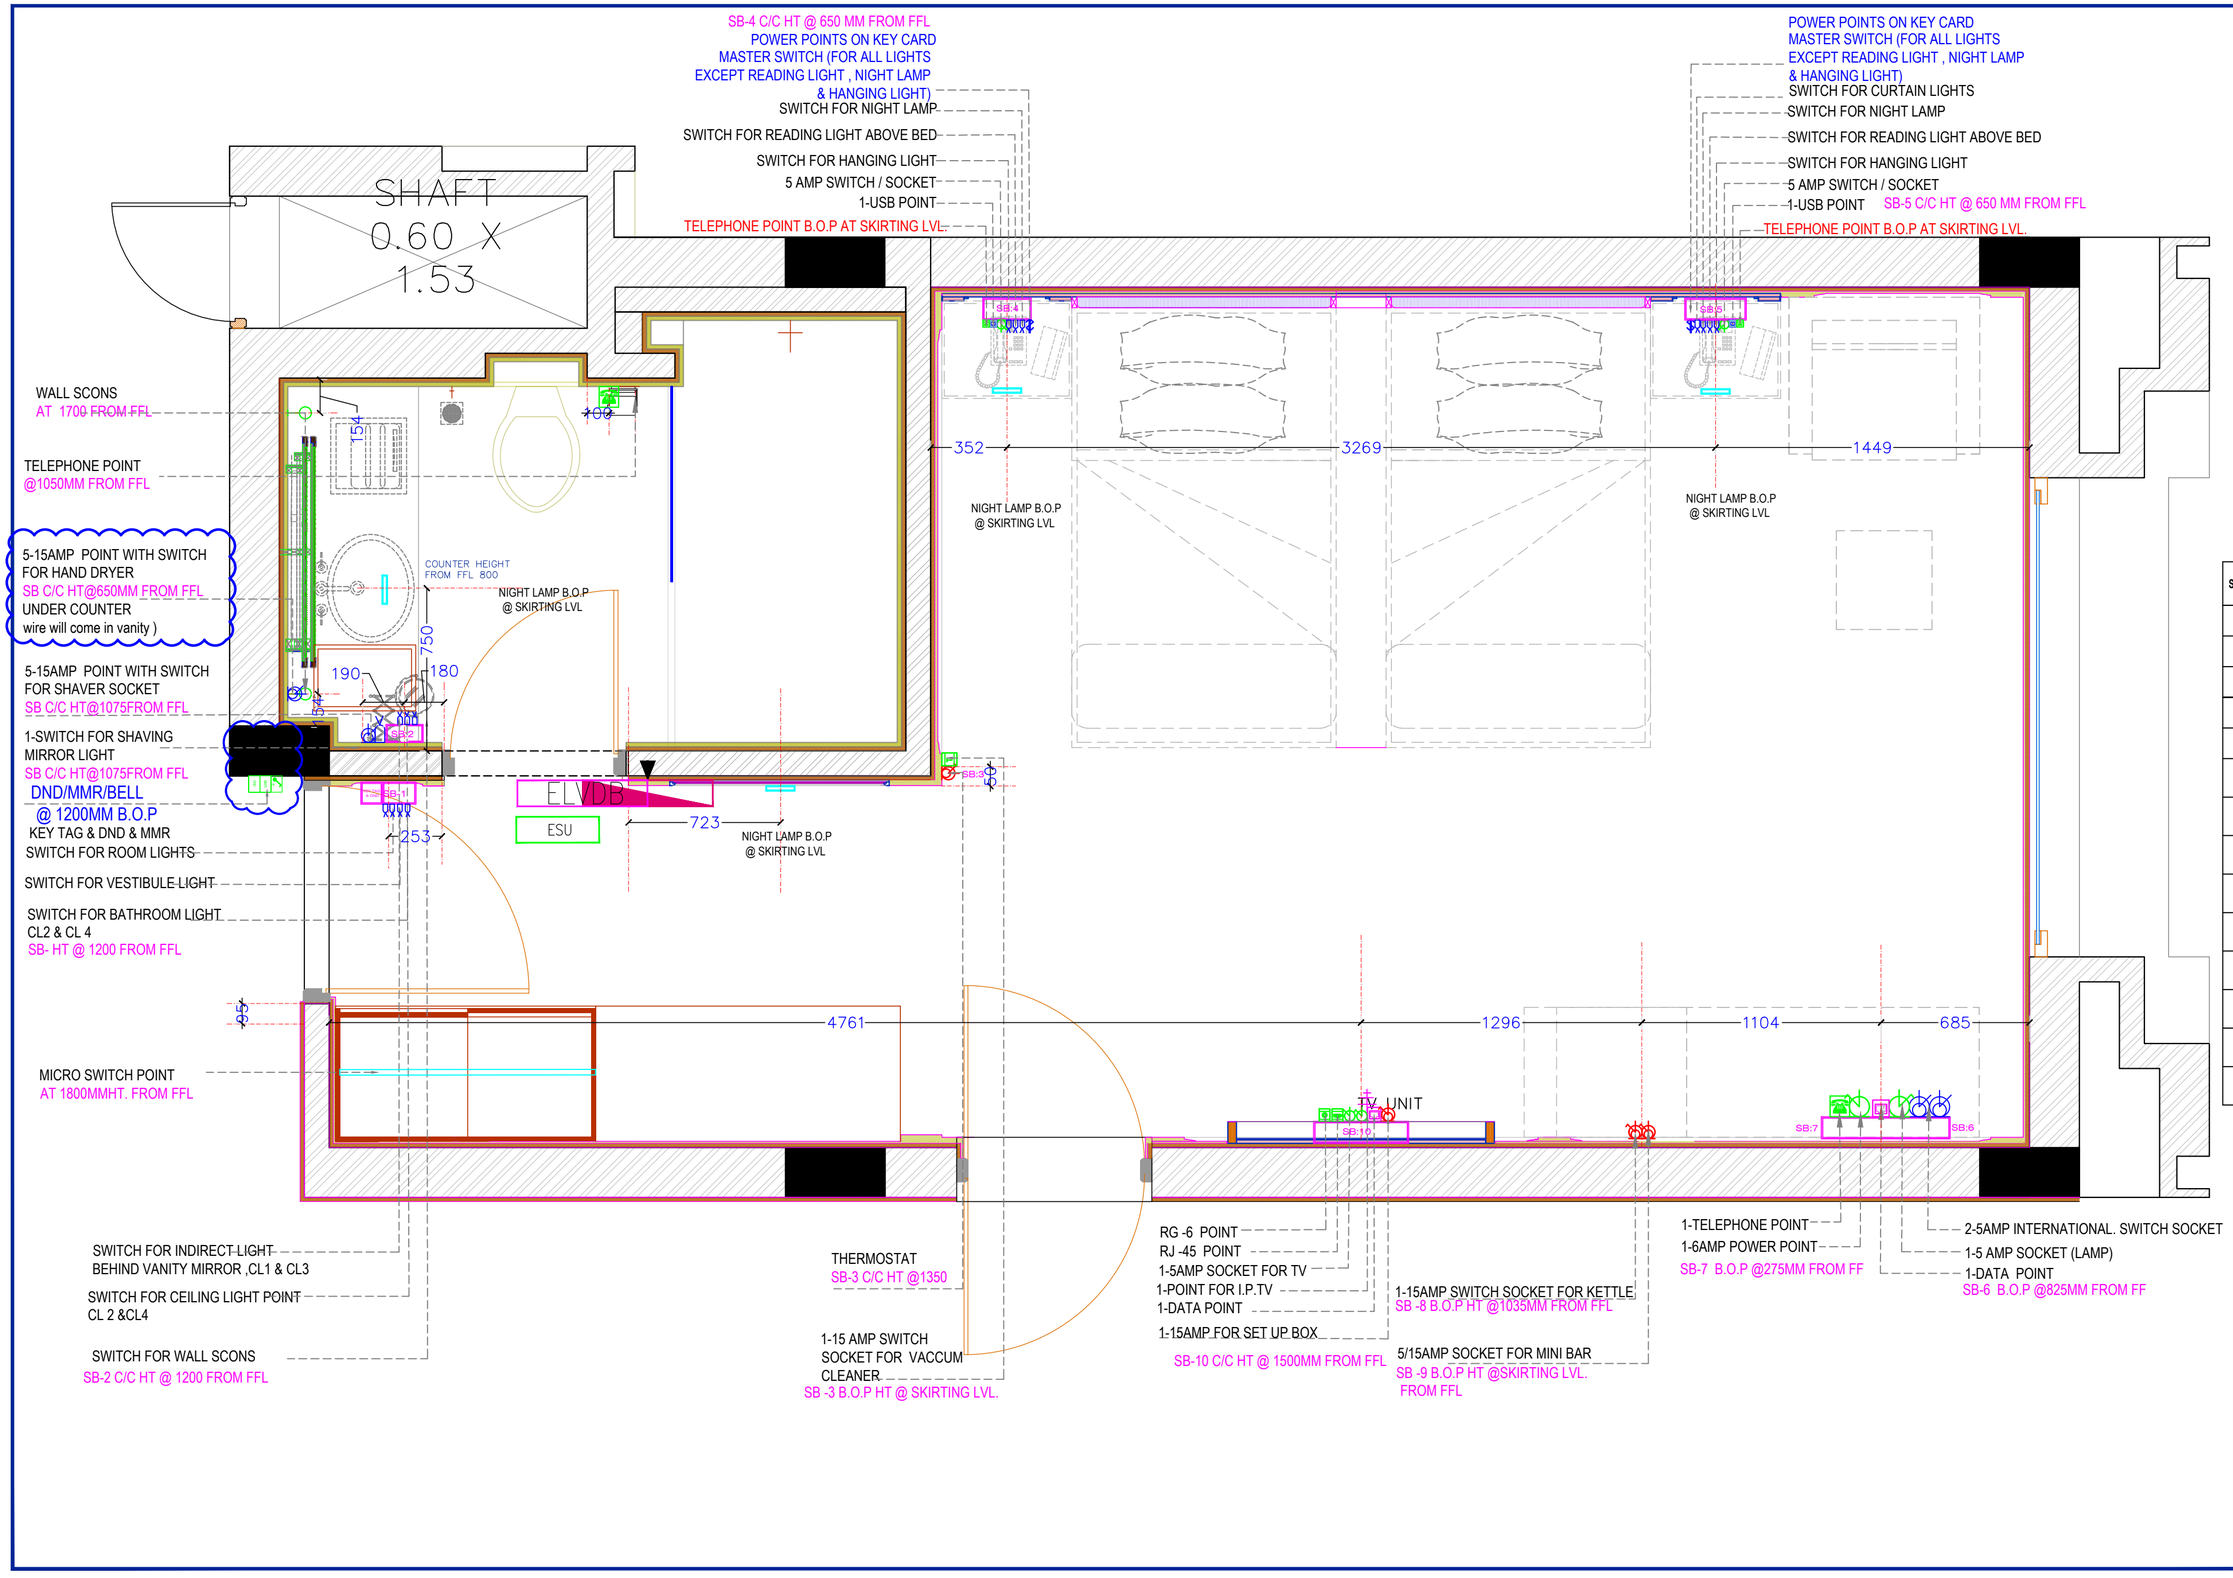

SR. NO.	SYMBOL	DESCRIPTION
1		INTERNATIONAL SOCKET
2		6 AMP SWITCH SOCKET
3		DATA POINT
4		TELEPHONE
5		IPTV
6		16-AMP SWITCH SOCKET
7		DND/MMR/ BELL
8		USB
9		RJ -6
10		RJ -45
11	T	THERMOSTAT
12		NIGHT LAMP
13	ESU	ENERGY SAVING UNIT
14	LPDB	LIGHTING & POWER DISTRIBUTION BOARD

RAVI KUMAR GUPTA
CA/83/7739
L-1, KRISHNA MARG, C- SCHEME,
JAIPUR (302001), RAJASTHAN PH.0141-2360825
E-Mail-architect_neeraj-gupta@yahoo.com

RESORTS OF MAKERS CHAMBER

JAIPUR

DRAWING TITLE :
TWIN ROOM TYPE1
WALL ELECTRICAL

DRAWN BY:	SCALE:	DATE:	NORTH:
DEEPIKA	N.T.S	02-01-20	

CHECKED BY:	DRAWING NO.
NEERAV GUPTA	G/TWR/M/E/3

THE COPYRIGHT AND PROPERTY OF THIS DESIGN AND DRAWING BELONGS TO RAVI KUMAR GUPTA. IT MUST NOT BE COPIED OR REPRODUCED IN ANY MANNER WITHOUT THEIR WRITTEN CONSENT. A LEGAL ACTION AS PER LAW MAY BE INITIATED AGAINST THE OFFENDER.