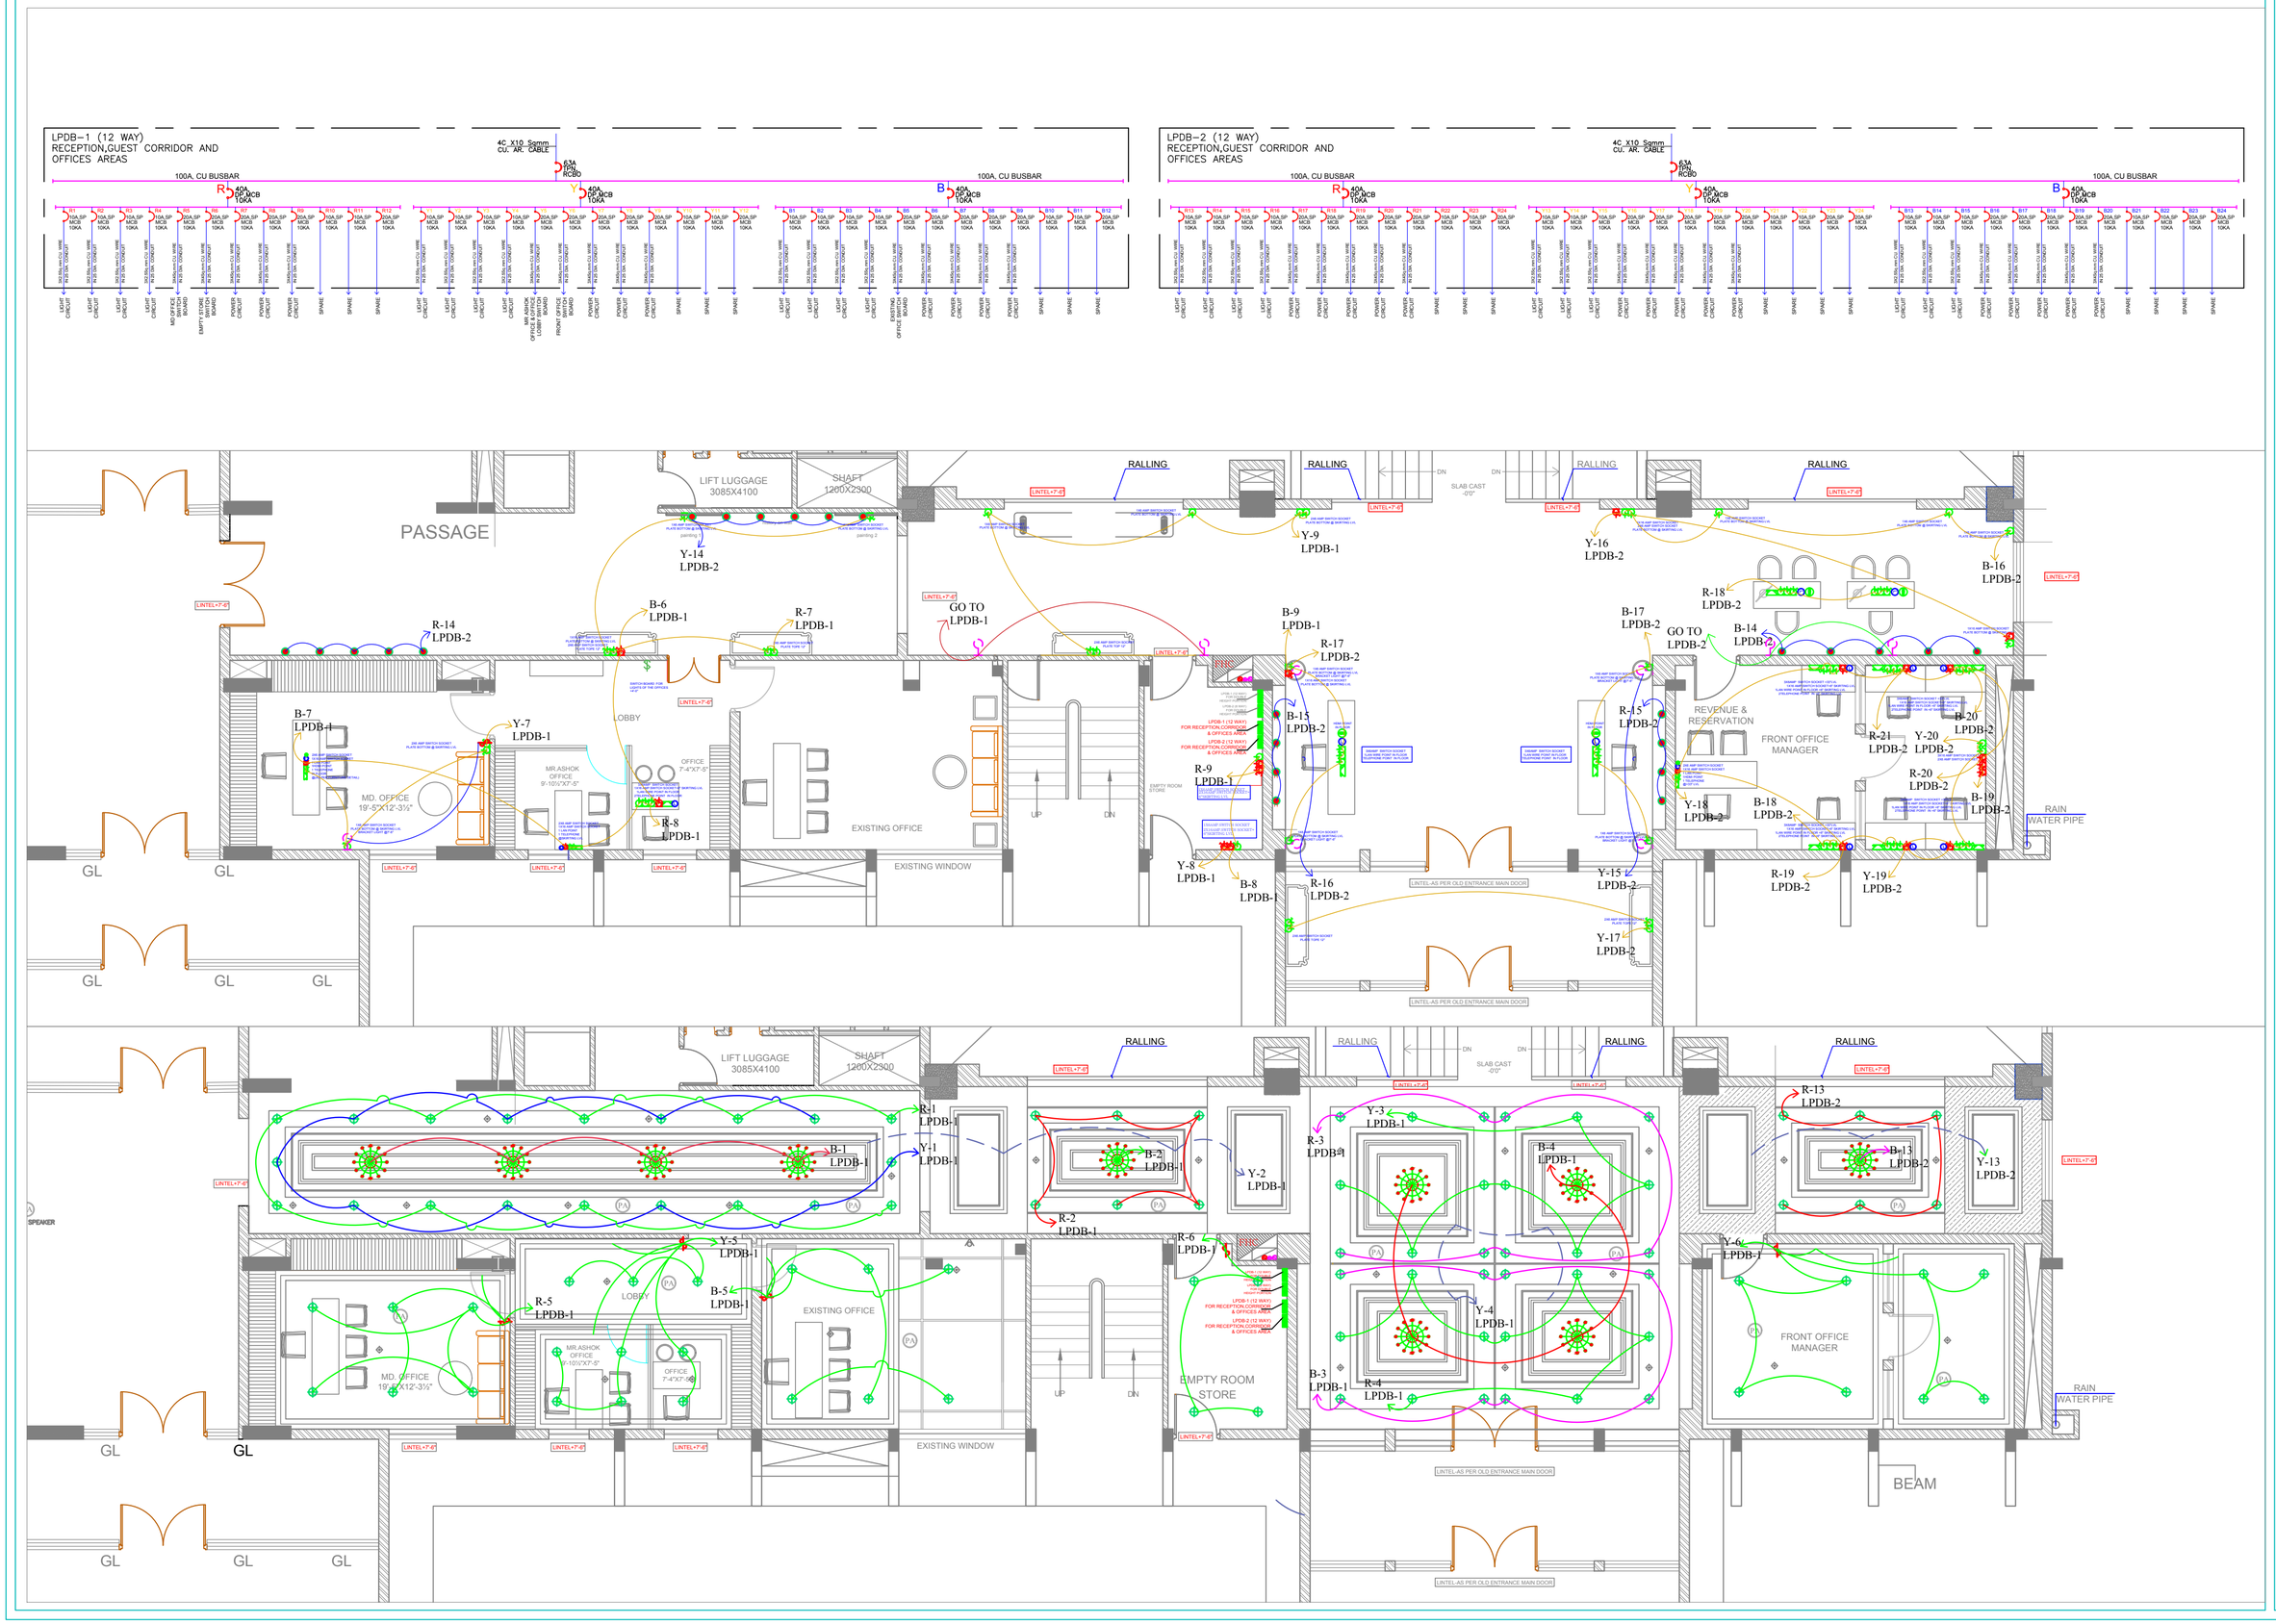

HOTEL CLARKS, LUCKNOW

GROUND FLOOR RECEPTION ,GUEST CORRIDOR & OFFICE AREA ELECTRICAL S.L.D LAYOUT

SCALE: N.T.S.

PROJECT NO:41

DRAWING NO:18
NGHCL/ELEC/02

REVISION NO:

07.08.2019

ARCHITECTS
NEERAV GUPTA
L-1, KRISHNA MARG, C- SCHEME,
JAIPUR (302001), RAJASTHAN.
PH.0141-2360825
E-Mail- architect_neeravgupta@yahoo.com

SAN ENGINEERS & CONSULTANTS
G-2, 1103 CHITRAKOOT SCHEME, NEAR PRATAP STADIUM,
VAISHALI NAGAR, JAIPUR
+91-141-4020833
E-mail: sanecpl@gmail.com