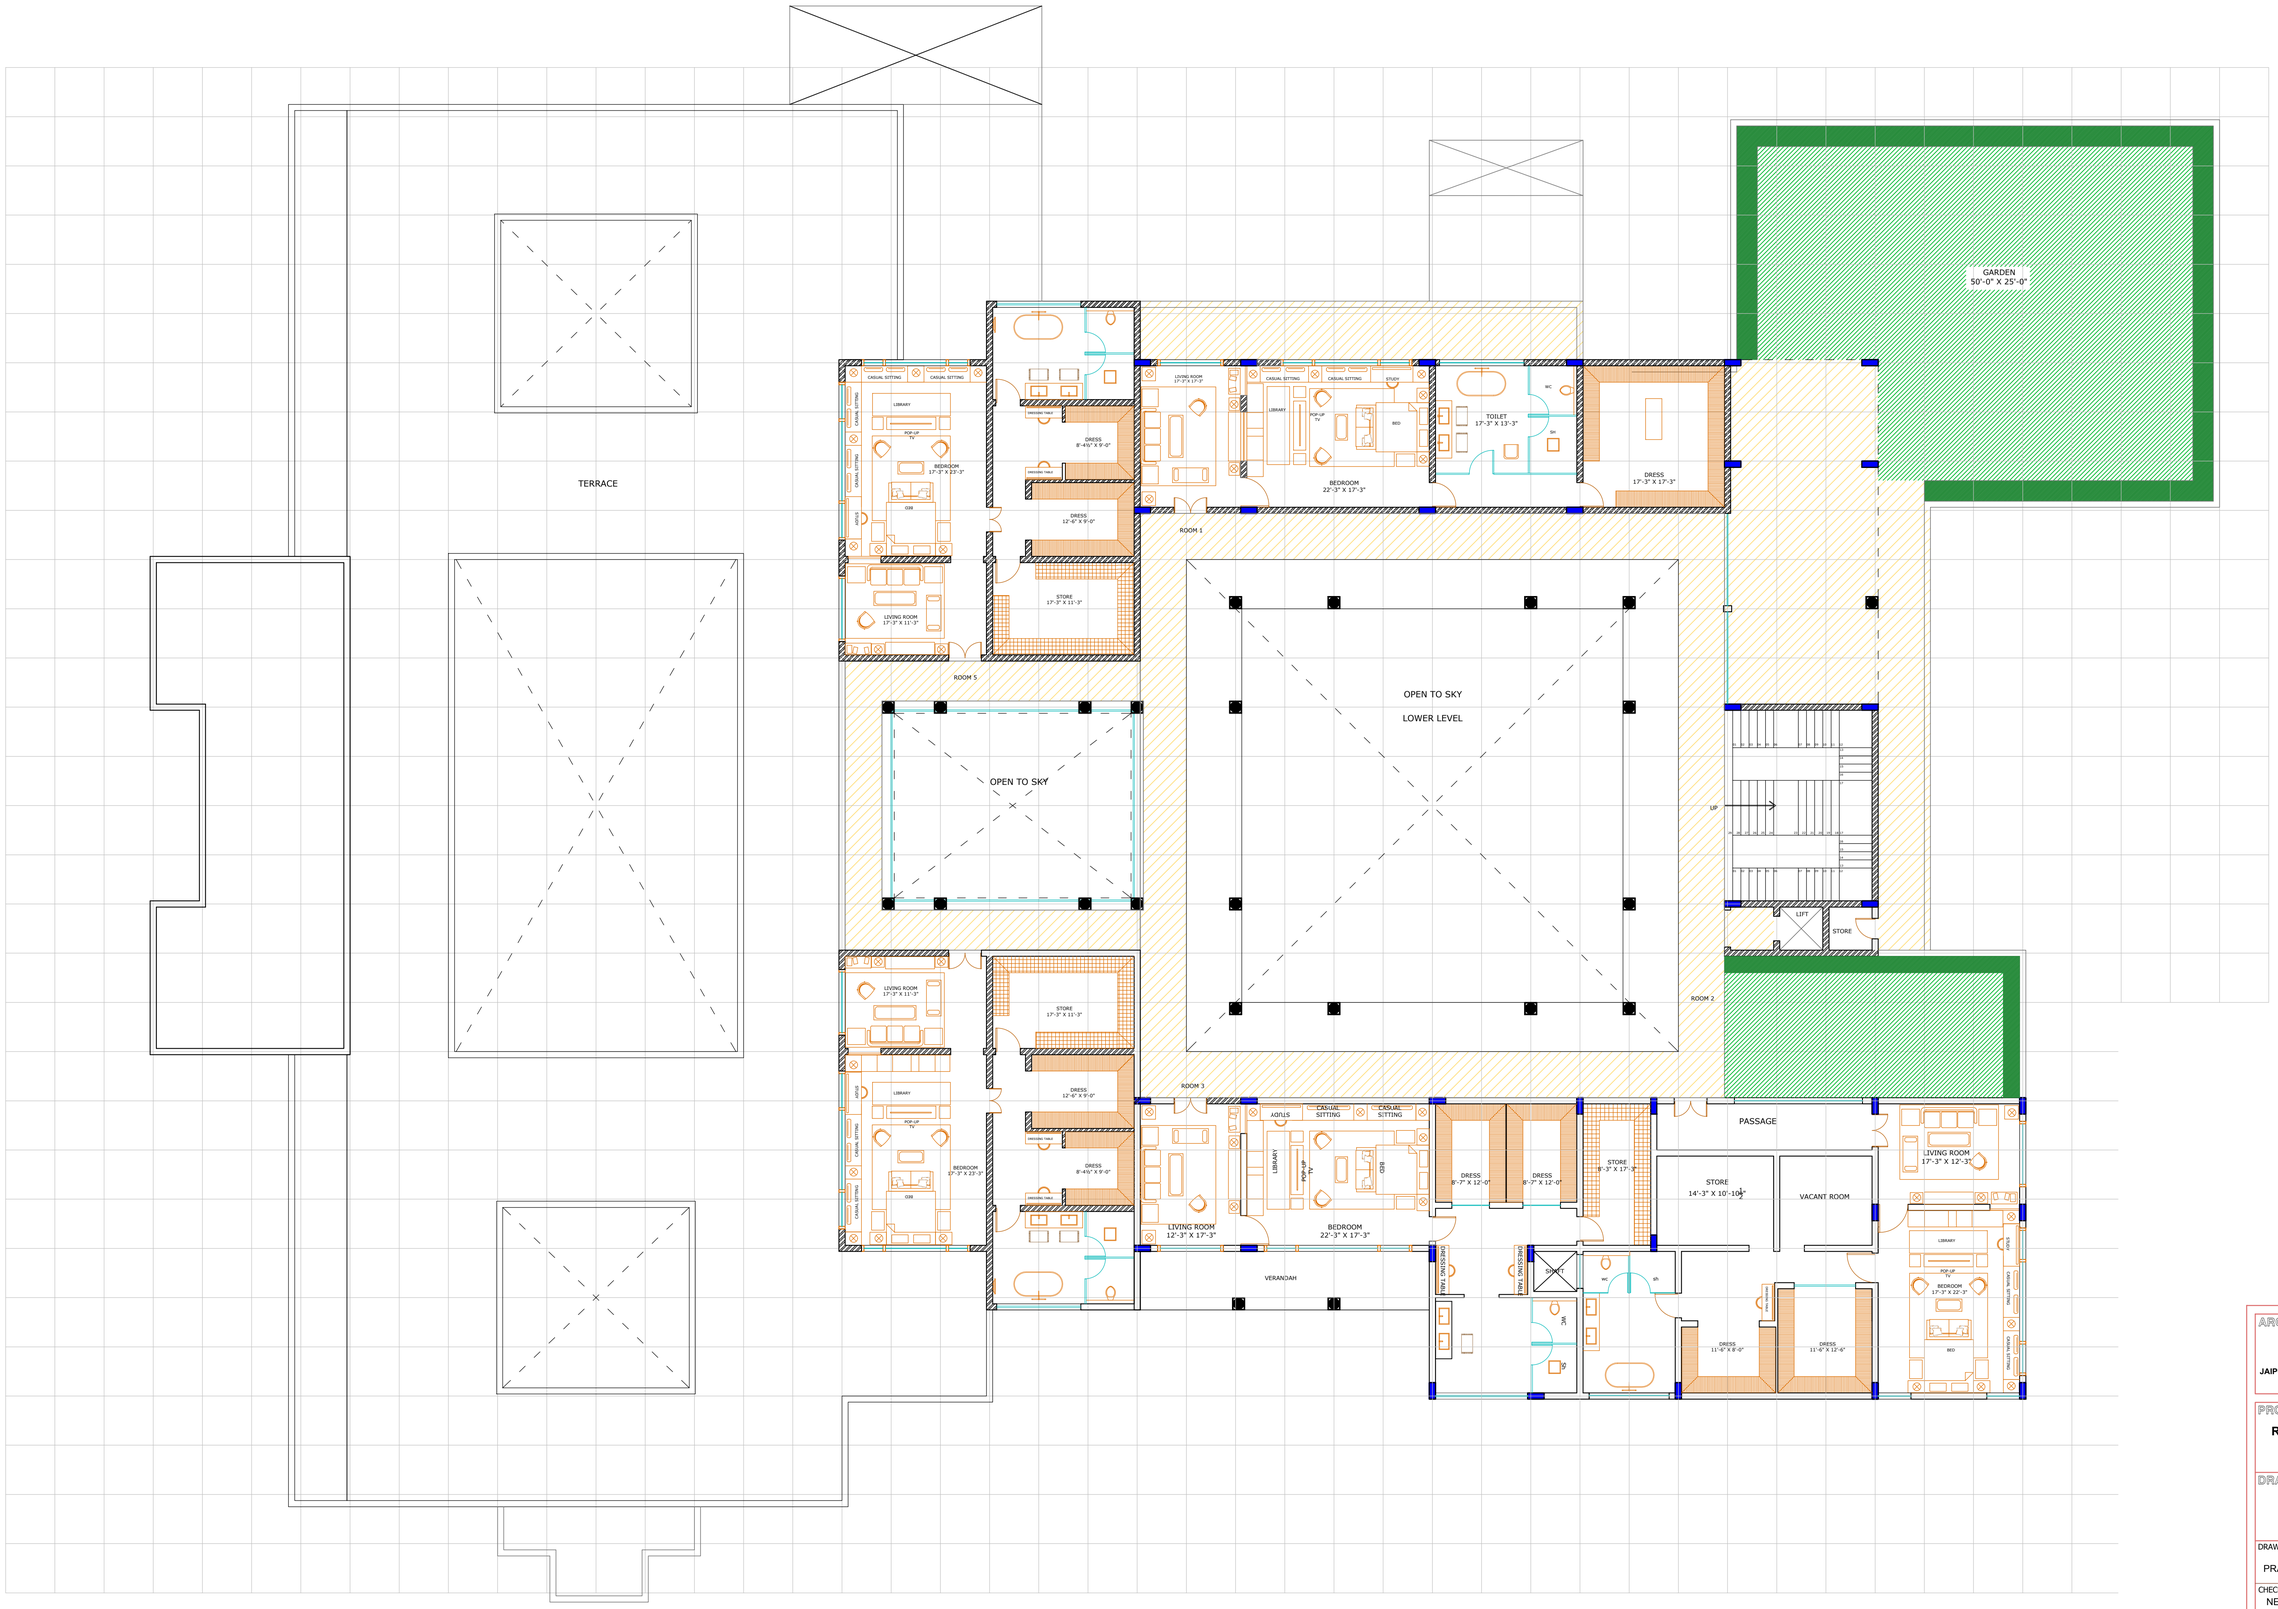



ARCHITECT:

**NEERAV GUPTA**

CA/2009/44766

**L-1, KRISHNA MARG, C- SCHEME,**
**JAIPUR (302001), RAJASTHAN.PH.0141-2360825**
**E-Mail-architect_neeravgupta@yahoo.com**


PROJECT:

**RESIDENCE AT BHILWARA**

DRAWING TITLE:

**FIRST FLOOR**

| DRAWN BY: | SCALE: | DATE: |
|---|---|---|
| PRADEEP | N.T.S | 01-06-15 |
| CHECKED BY: NEERAV GUPTA | DRAWING NO.: BH/PR/1 | |

NOTES:


THE COPYRIGHT AND PROPERTY OF THIS DESIGN AND DRAWING BELONGS TO **RAVI KUMAR GUPTA.** IT MUST NOT BE COPIED OR REPRODUCED IN ANY MANNER WITHOUT THEIR WRITTEN CONSENT. A LEGAL ACTION AS PER LAW MAY BE INITIATED AGAINST THE OFFENDER.