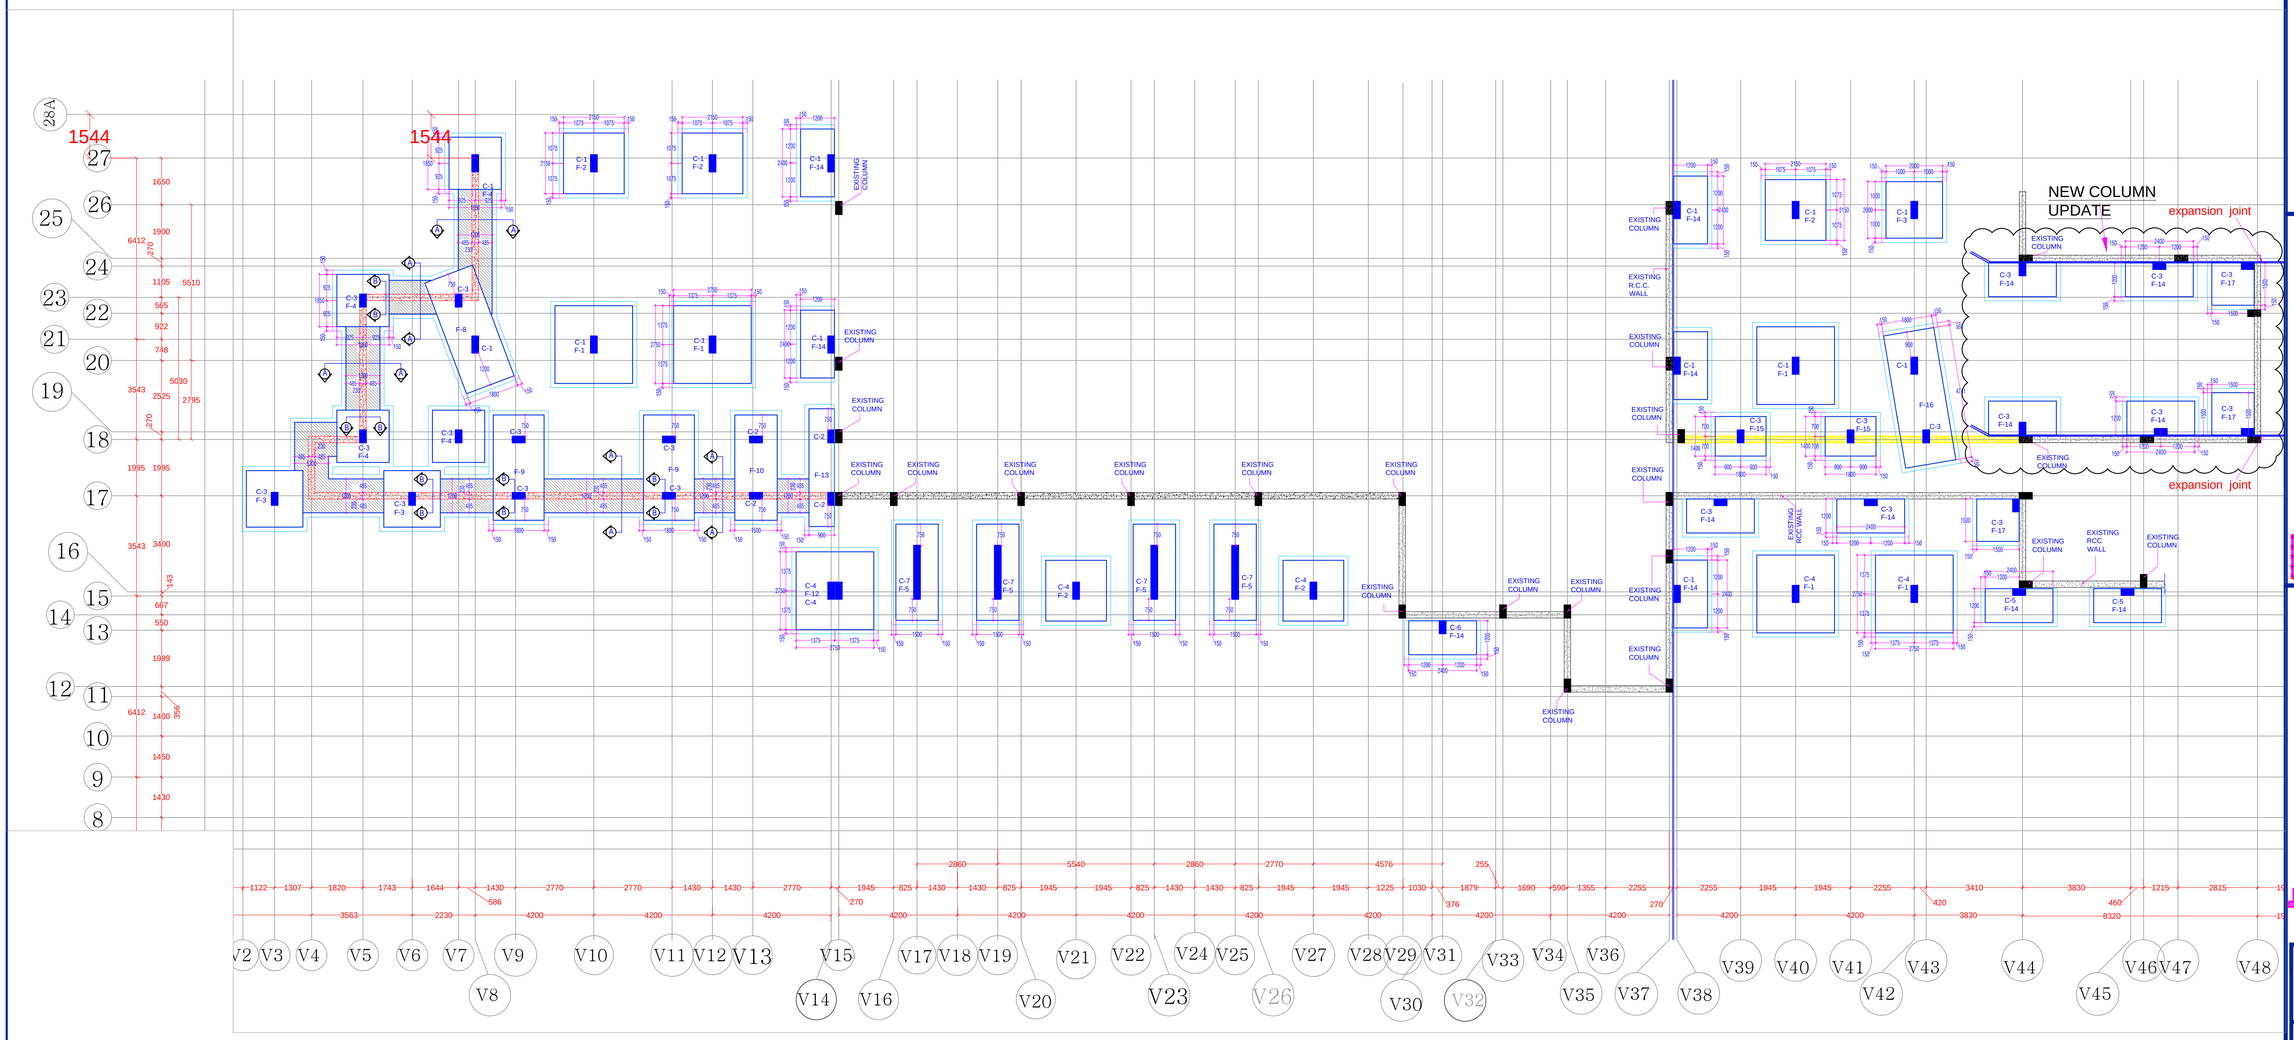

BASEMENT FLOOR LVL -2.40 M
FOOTING PLAN

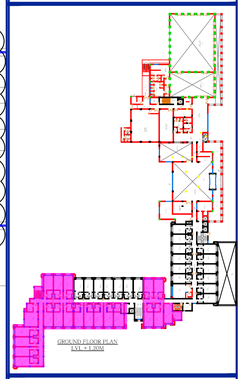

GROUND FLOOR PLAN
LVL +1.20M

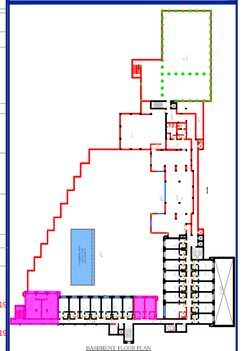

BASEMENT FLOOR PLAN
LVL -2.40 M

ARCHITECT:
RAVI KUMAR GUPTA
CA/83/7739
L-1, KRISHNA MARG, C- SCHEME,
JAIPUR (302001), RAJASTHAN.PH.0141-2360825
E-Mail:architect_neeravgupta@yahoo.com

PROJECT:
RESORTS OF MAKERS CHAMBER

LOCATION:
JAIPUR

CLIENT:
RAJ BANSAL JI

DRAWING TITLE :
ROOM BUILDING
BASEMENT FLOOR -2.40 M
FOOTING PLAN

DRAWN BY:	SCALE:	DATE:	NORTH:
JITENDRA SINGH	N.T.S	17-1-19	
CHECKED BY: NEERAV	DRAWING NO. AM/BF/ST/3/R5		

NOTE:
THE COPYRIGHT AND PROPERTY OF THIS DESIGN AND DRAWING BELONGS TO RAVI KUMAR GUPTA IT MUST NOT BE COPIED OR REPRODUCED IN ANY MANNER WITHOUT THEIR WRITTEN CONSENT. A LEGAL ACTION AS PER LAW MAY BE