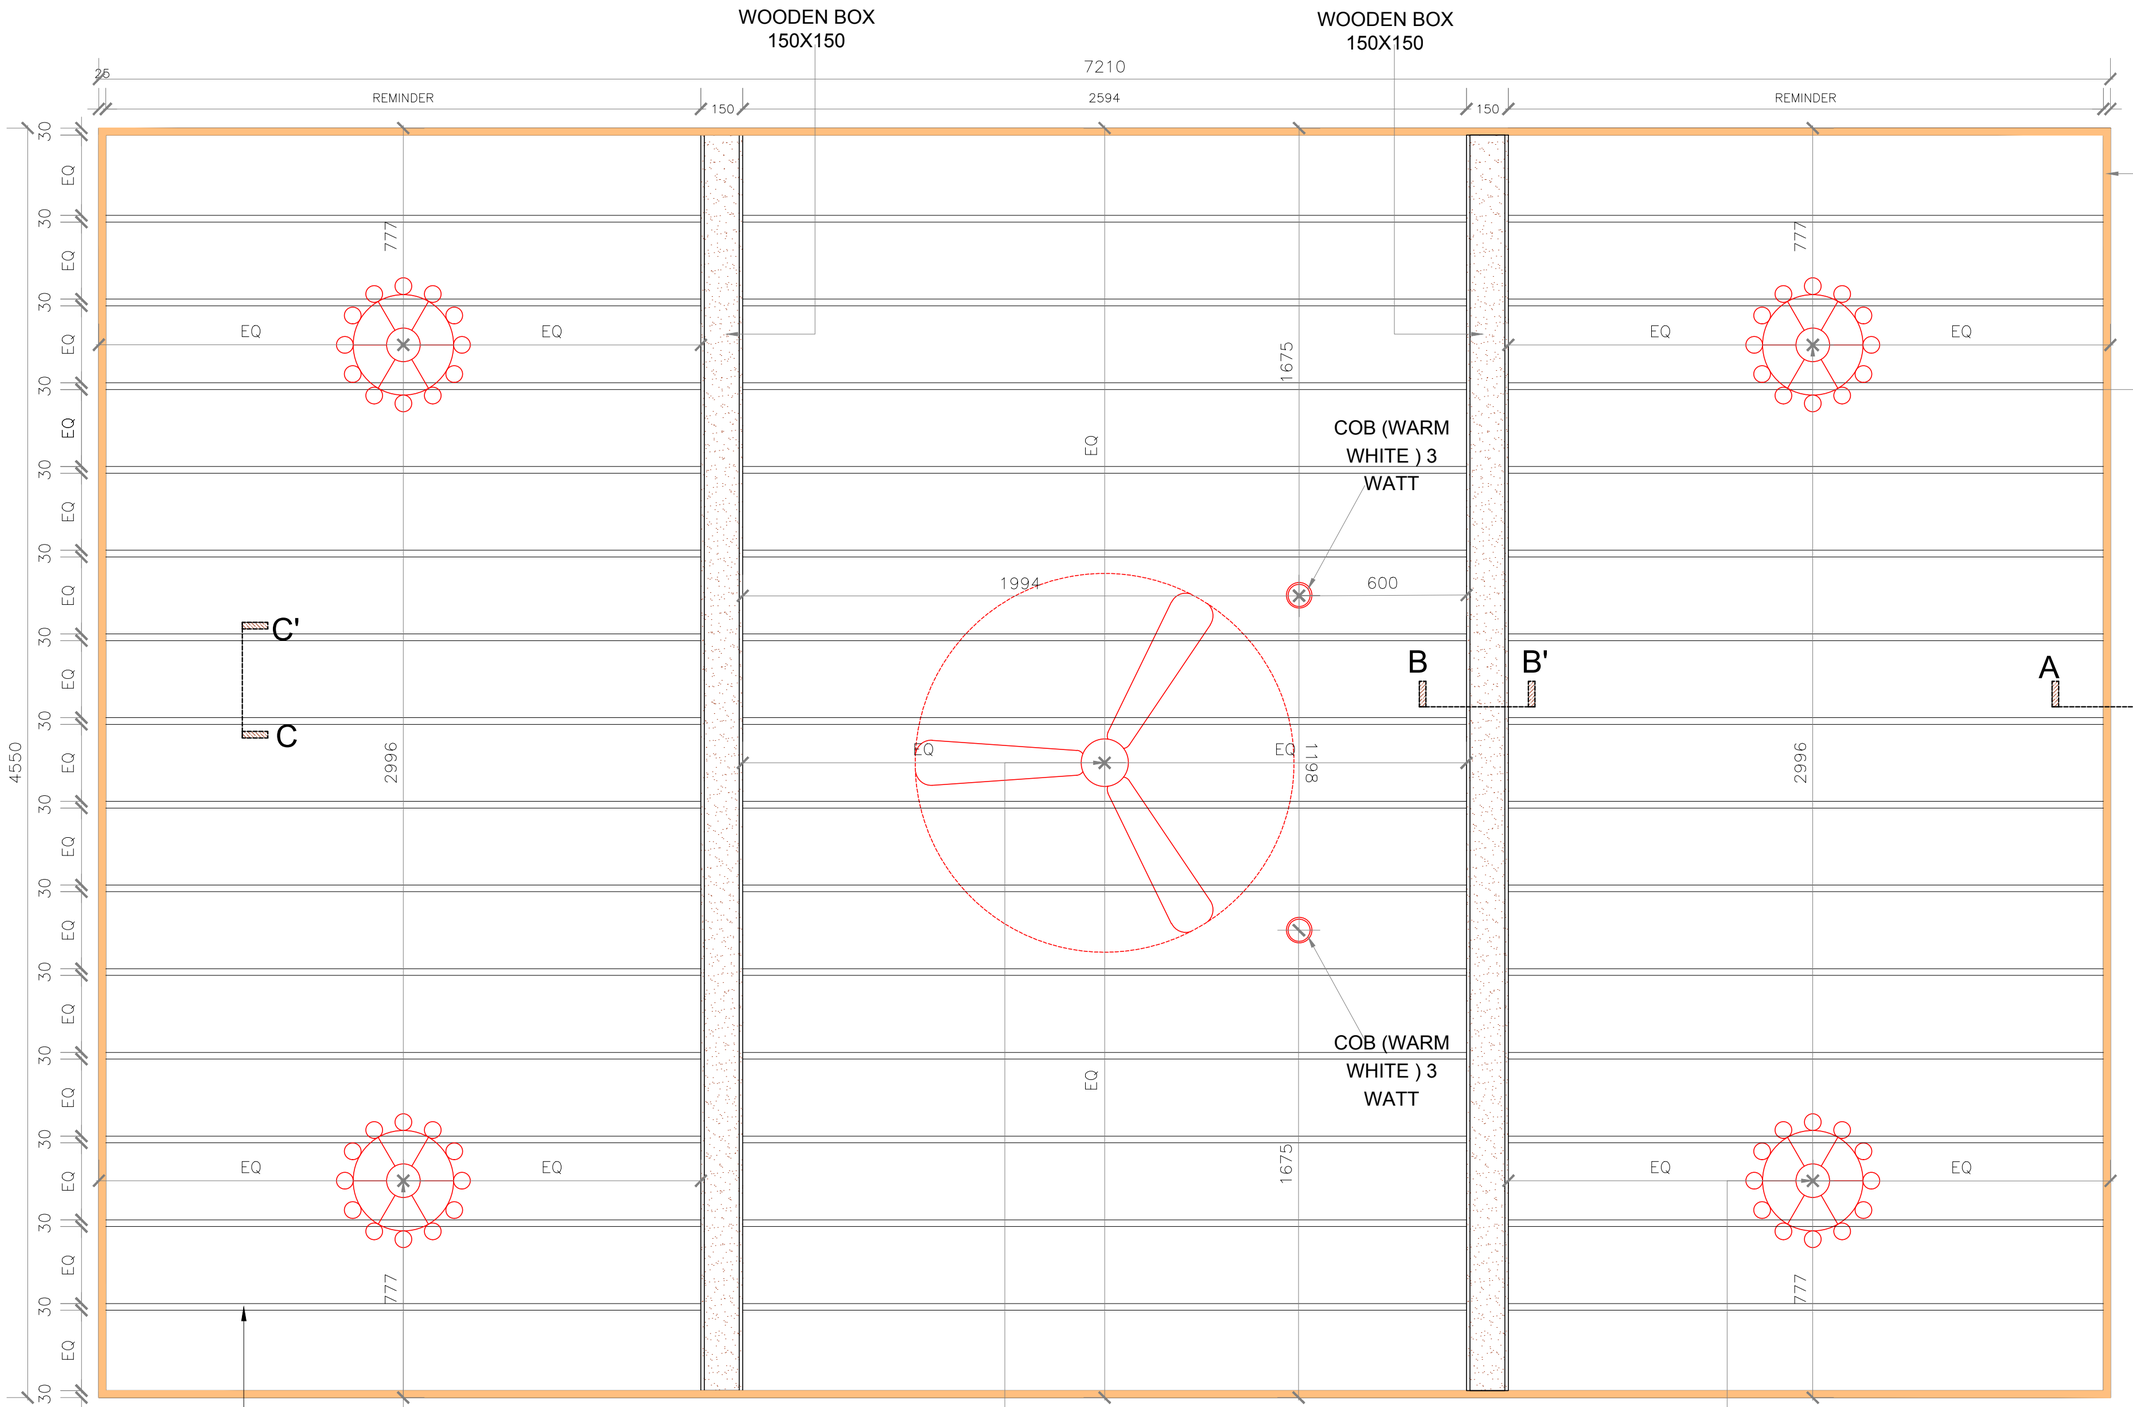

ALL ELECTRICAL LIGHTS WIRE MR-16 CATEGORY

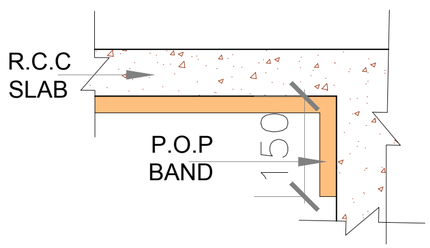

SECTION AA'

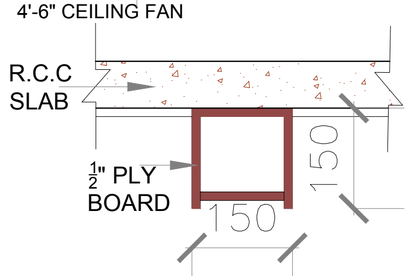

SECTION BB'

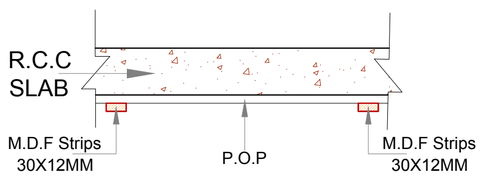

SECTION CC'

ARCHITECT:
NEERAV GUPTA
CA/2009/44766
L-1, KRISHNA MARG, C- SCHEME,
JAIPUR (302001), RAJASTHAN.
PH.0141-2360825 E-Mail-ravigupta_15@yahoo.com

PROJECT:
PROPOSED RESORT AT SAWAIMADHOPUR

DRAWING TITLE:
CLUSTER G.F REFLECTED CEILING PLAN OP-1

DRAWN BY:	SCALE:	DATE:
RISHABH	NTS	29-06-18

CHECKED BY:	NORTH :-	SHEET NO:-
NEERAV GUPTA	N	

NOTES:
THE COPYRIGHT AND PROPERTY OF THIS DESIGN AND DRAWING BELONGS TO **RAVI KUMAR GUPTA.** IT MUST NOT BE COPIED OR REPRODUCED IN ANY MANNER WITHOUT THEIR WRITTEN CONSENT. A LEGAL ACTION AS PER LAW MAY BE INITIATED AGAINST THE OFFENDER.