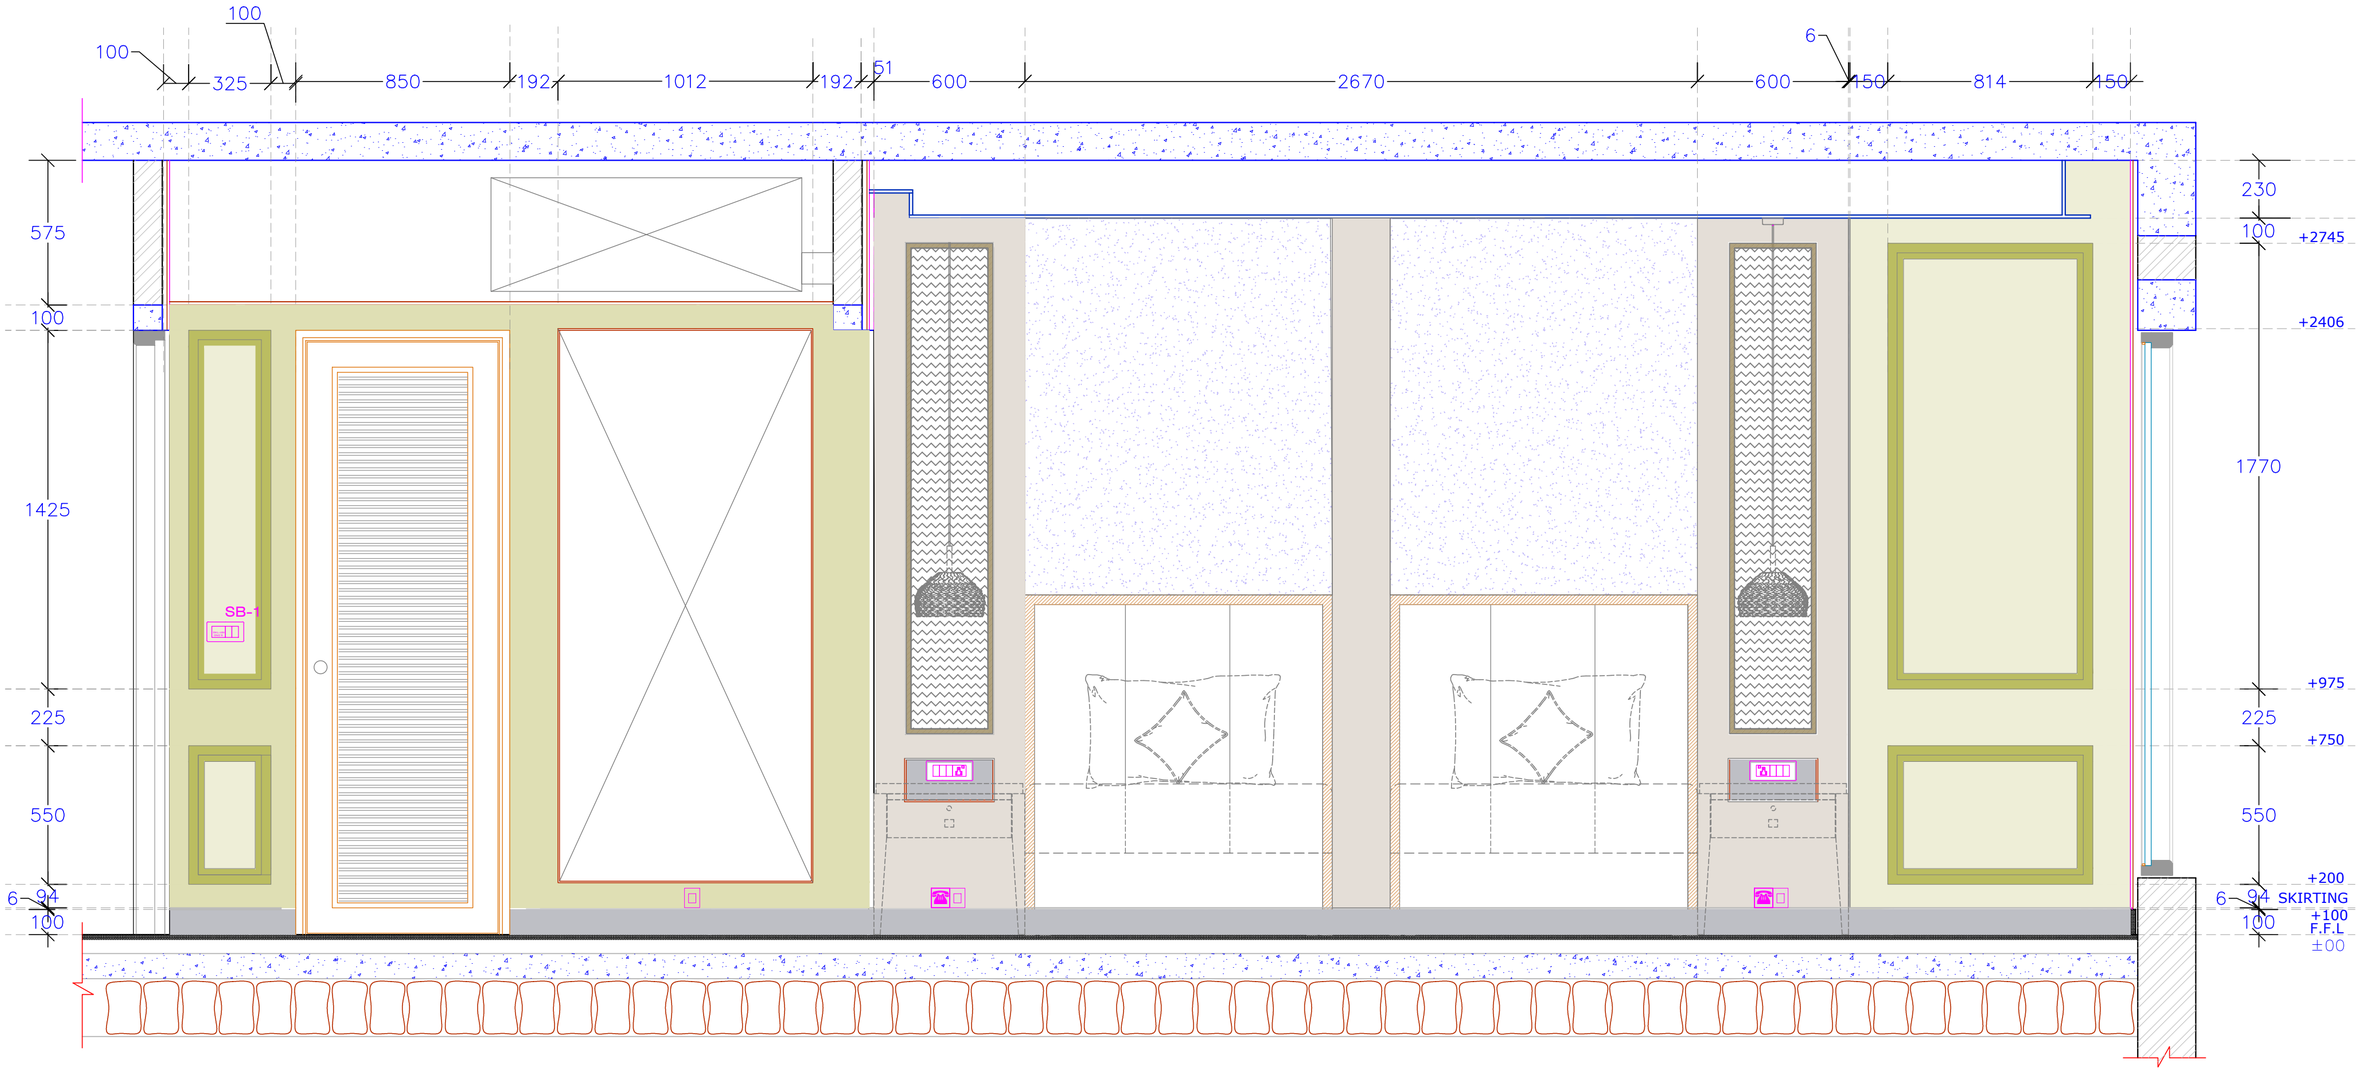

ELEVATION A

ARCHITECT:
RAVI KUMAR GUPTA
CA/83/7739
L-1, KRISHNA MARG, C- SCHEME,
JAIPUR (302001), RAJASTHAN.PH.0141-2360825
E-Mail-architect_neeravgupta@yahoo.com

PROJECT:
AMARA SELEQTION BY IHCL

LOCATION:
JAIPUR

DRAWING TITLE :
TWIN ROOM TYPE 1
P.O.P WALL ELEVATION A

DRAWN BY:	SCALE:	DATE:	NORTH:
RISHABH	**N.T.S**	**02-01-20**	

CHECKED BY:	
NEERAV GUPTA	G/TWR/M/P2

NOTE:
THE COPYRIGHT AND PROPERTY OF THIS DESIGN AND DRAWING BELONGS TO RAVI KUMAR GUPTA. IT MUST NOT BE COPIED OR REPRODUCED IN ANY MANNER WHATSOEVER WITHOUT PRIOR WRITTEN CONSENT. LEGAL ACTION AS PER LAW MAY BE ENTITLED AGAINST THE OFFENDER.