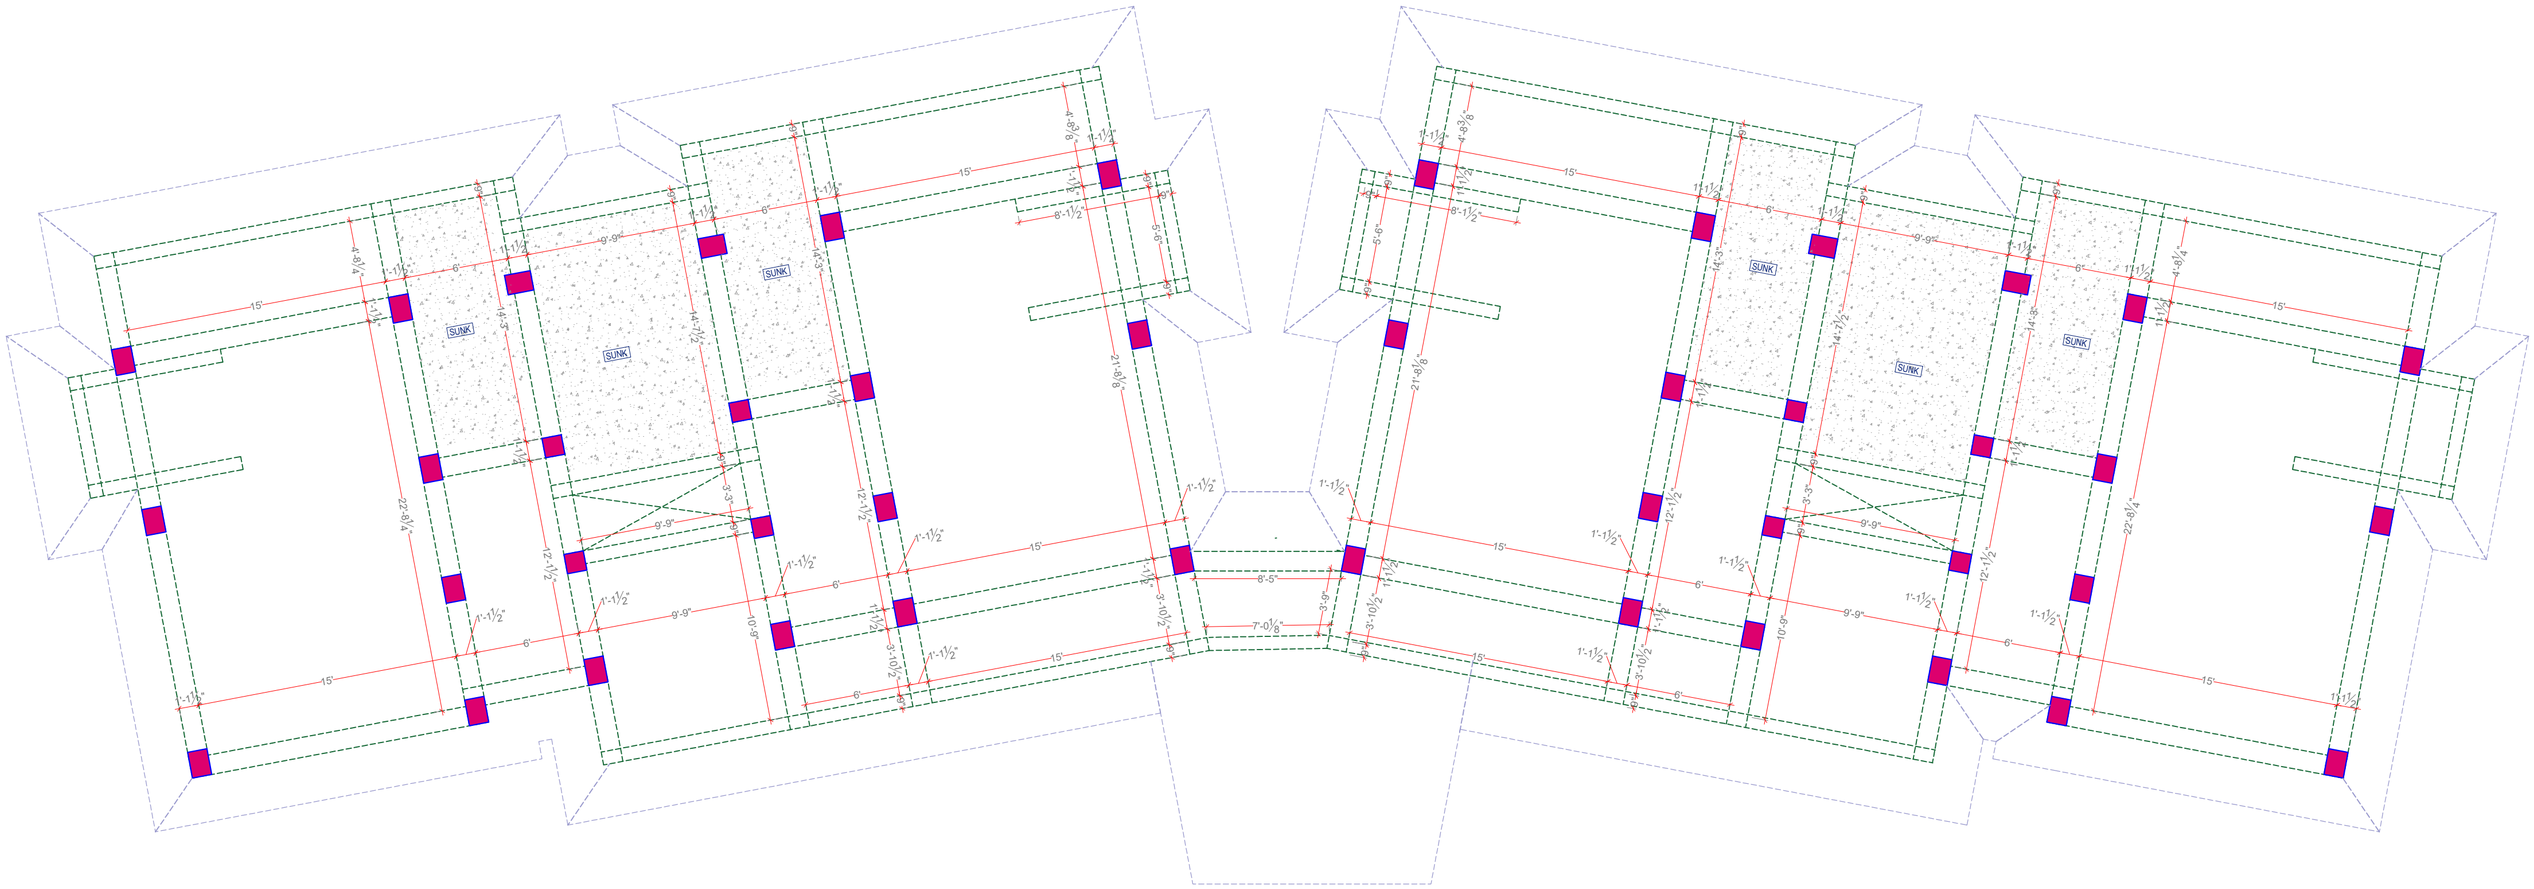

SHUTTERING DRAWING
GROUND FLOOR ROOF

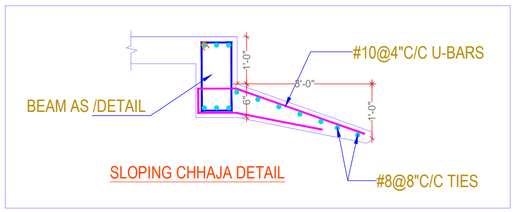

SLOPING CHHAJA DETAIL

ISSUED TO	ISSUED TO	ISSUED TO	REVISION	DATE	REVISION

FILE LOCATION

PROJECT:
KUMBHAL GARH CLUSTER-1

DRAWING TITLE:
SHUTTERING DRAWING
GROUND FLOOR ROOF

ARCHITECTS:-
RAVI KUMAR GUPTA

STRUCTURAL CONS.
SANRACHNA
S-41,AMBA BARI,JAIPUR
PH:91-9799496696,
E-mail: sanrachna6665@gmail.com

CADD DEVLOPED.	DRAWING. NO.	DATE:
PRIYANK		01-08-2022
SCALE		