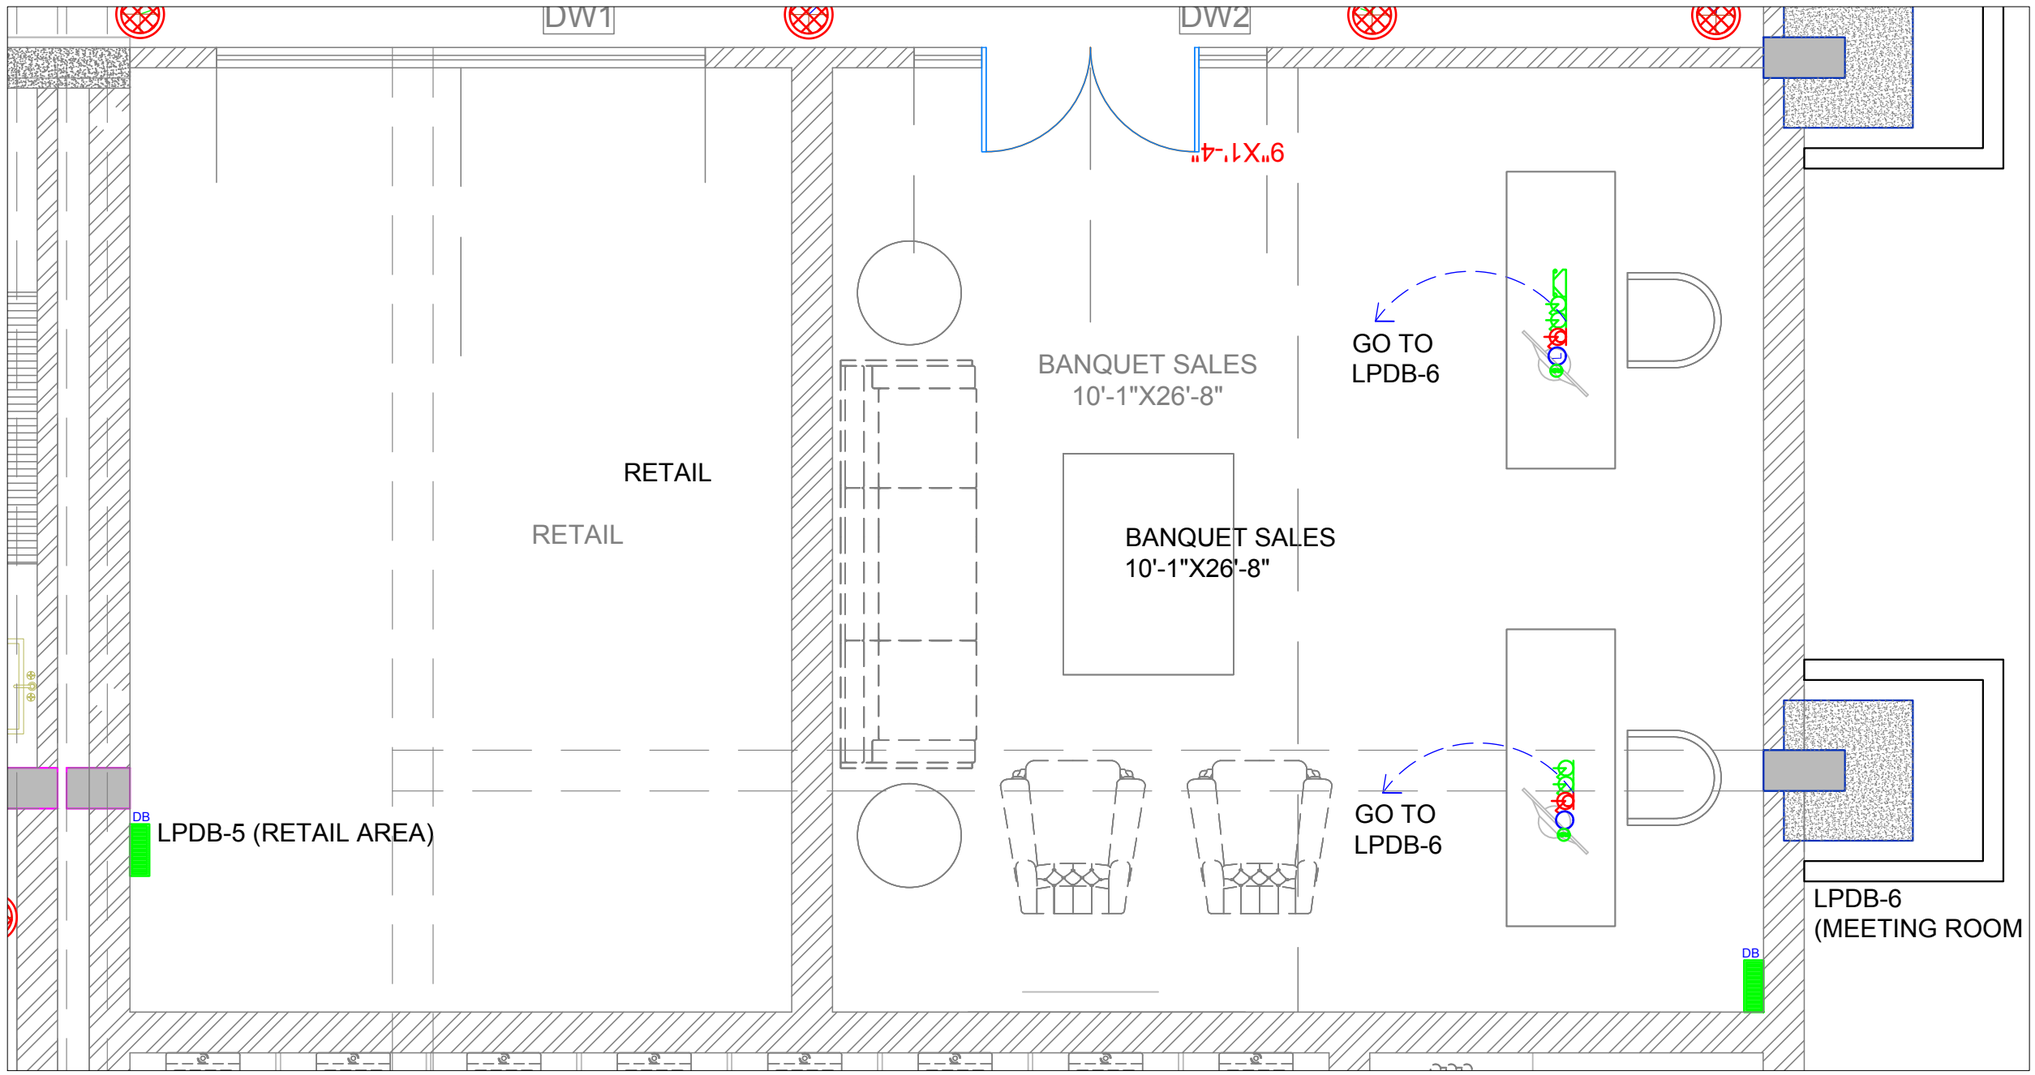

LEGEND - ELECTRICAL

S.NO.	SYMBOL	DESCRIPTION OF ITEM	HT.
1		CEILING FAN	
2		SWITCH BOARD	
3		BRACKET LIGHT	6'-0"
4		RETROFIT CFL INTEGRATED	
5		SWITCH SOCKET 6A.	
6		SWITCH SOCKET 16A.	
7		ANTENNA	
8		TELEPHONE	
9		CHANDELLIER	
10		DISTRIBUTION BOX	
11		PICTURE LIGHT	
12		HANGING LIGHT	
13		CHANDELIER	
14		UPLIGHTERS	
15		DOWNLIGHTERS	
16	DND	DONOT DISTURB (DND)	
17		CARD HOLDER	
18		AIR CONDITIONER	
19		FOOT LIGHT	

ARCHITECT:
NEERAV GUPTA
L-1, KRISHNA MARG, C- SCHEME,
JAIPUR (302001), RAJASTHAN.
PH.0141-2360020
E-Mail-architect_neeravgupta@yahoo.com

PROJECT:
CLARKS

DRAWING TITLE:
RETAIL & BANQUET SALES
ELECTRICAL

DRAWN BY:	SCALE:	DATE:
DEEPIKA	N.T.S.	13-3-2019

CHECKED BY:	NORTH :
NEERAV GUPTA	CA/BA/R-BS/EL/03

NOTES:
THE COPYRIGHT AND PROPERTY OF THIS DESIGN AND DRAWING IS RESERVED WITH THE ARCHITECT. NOT TO CLIENTS OR SUBSIDIARIES OR ANY PARTIES WITHOUT WRITTEN CONSENT. A LEGAL ACTION AS PER LAW MAY BE INITIATED AGAINST THE OFFENDER.

RETAIL & BANQUET SALES FLOOR WIRE DIAGRAM