GROUND FLOOR GUEST ROOM -1

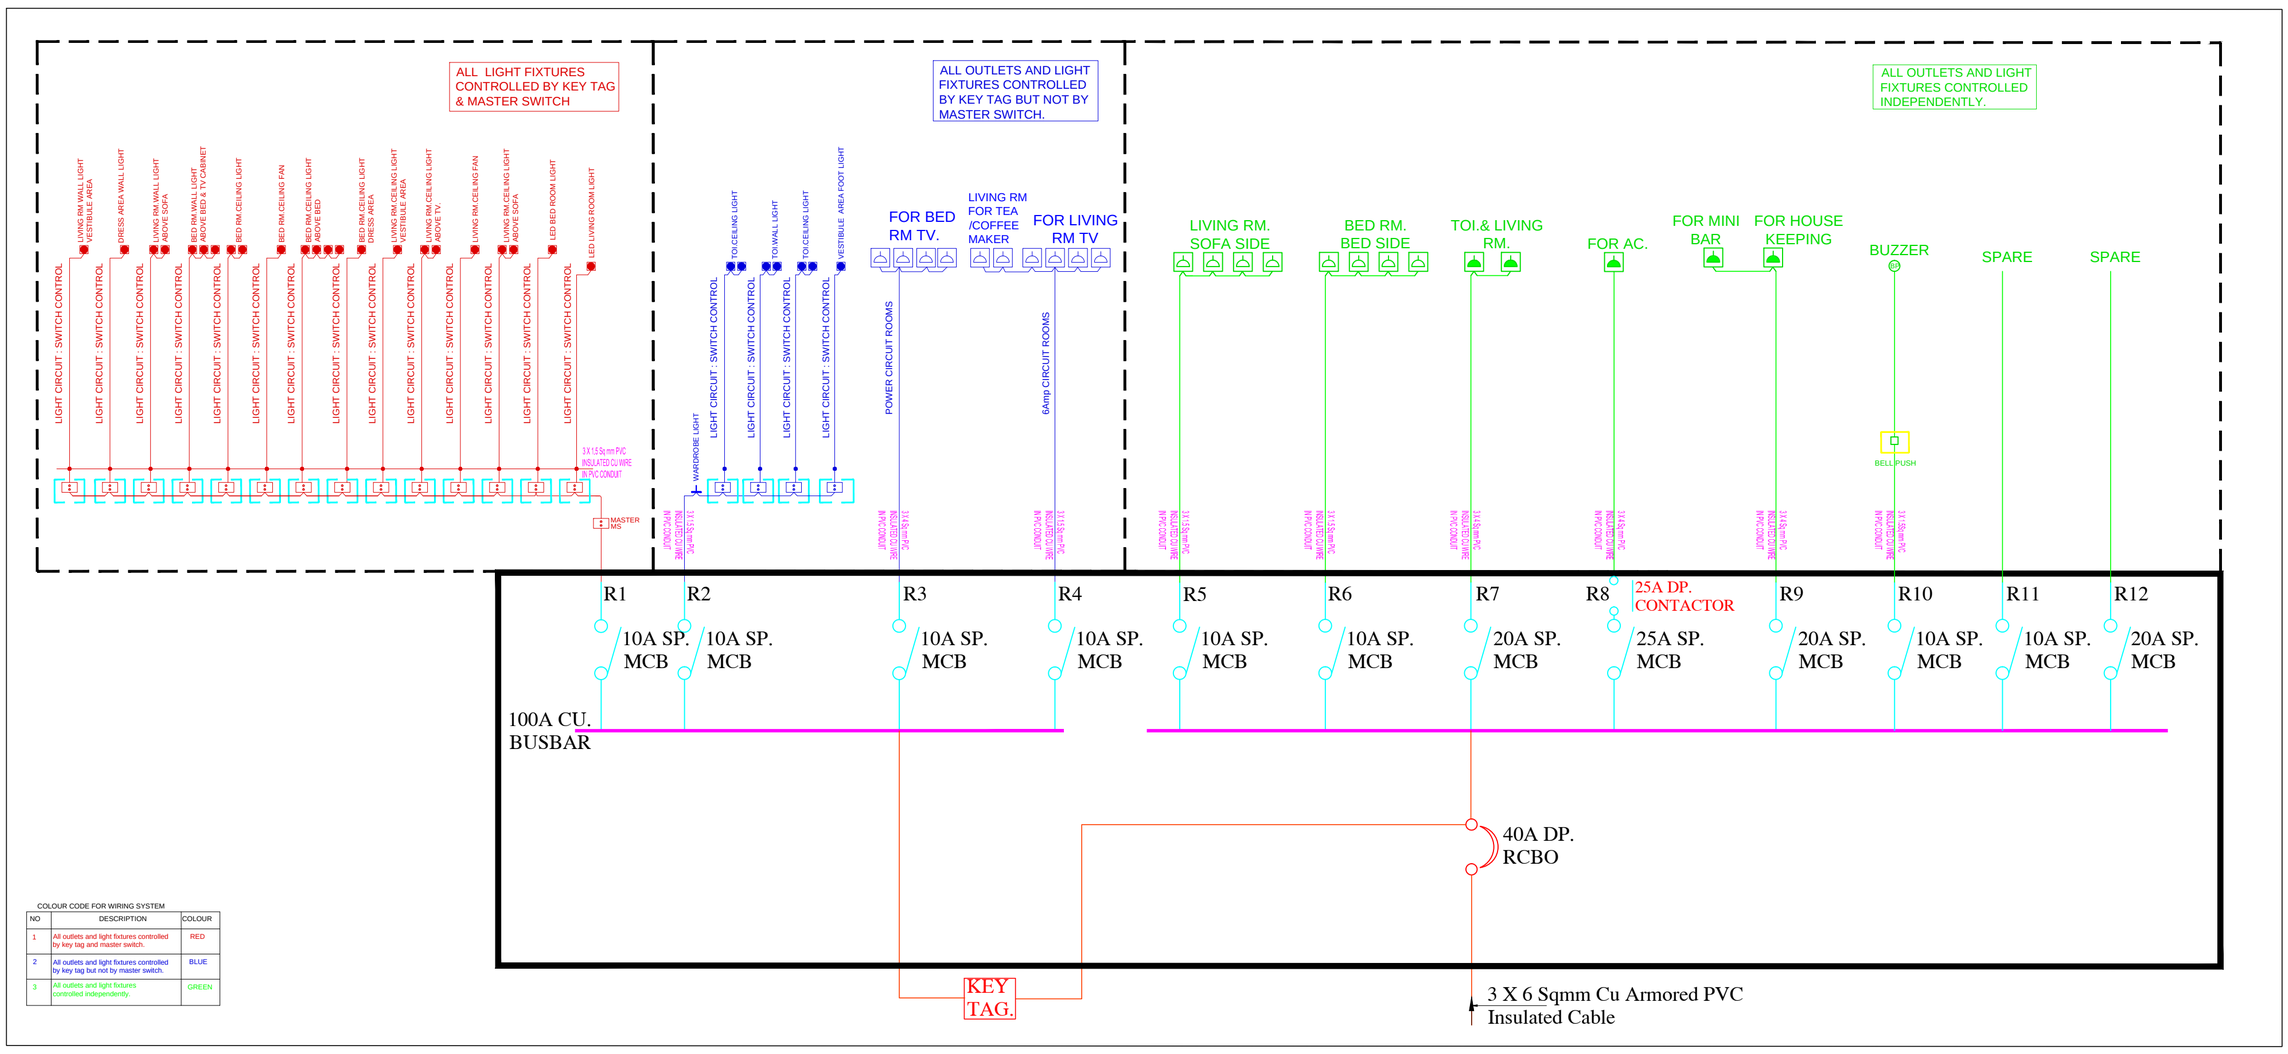

COLOUR CODE FOR WIRING SYSTEM

NO	DESCRIPTION	COLOUR
1	All outlets and light fixtures controlled by key tag and master switch.	RED
2	All outlets and light fixtures controlled by key tag but not by master switch.	BLUE
3	All outlets and light fixtures controlled independently.	GREEN

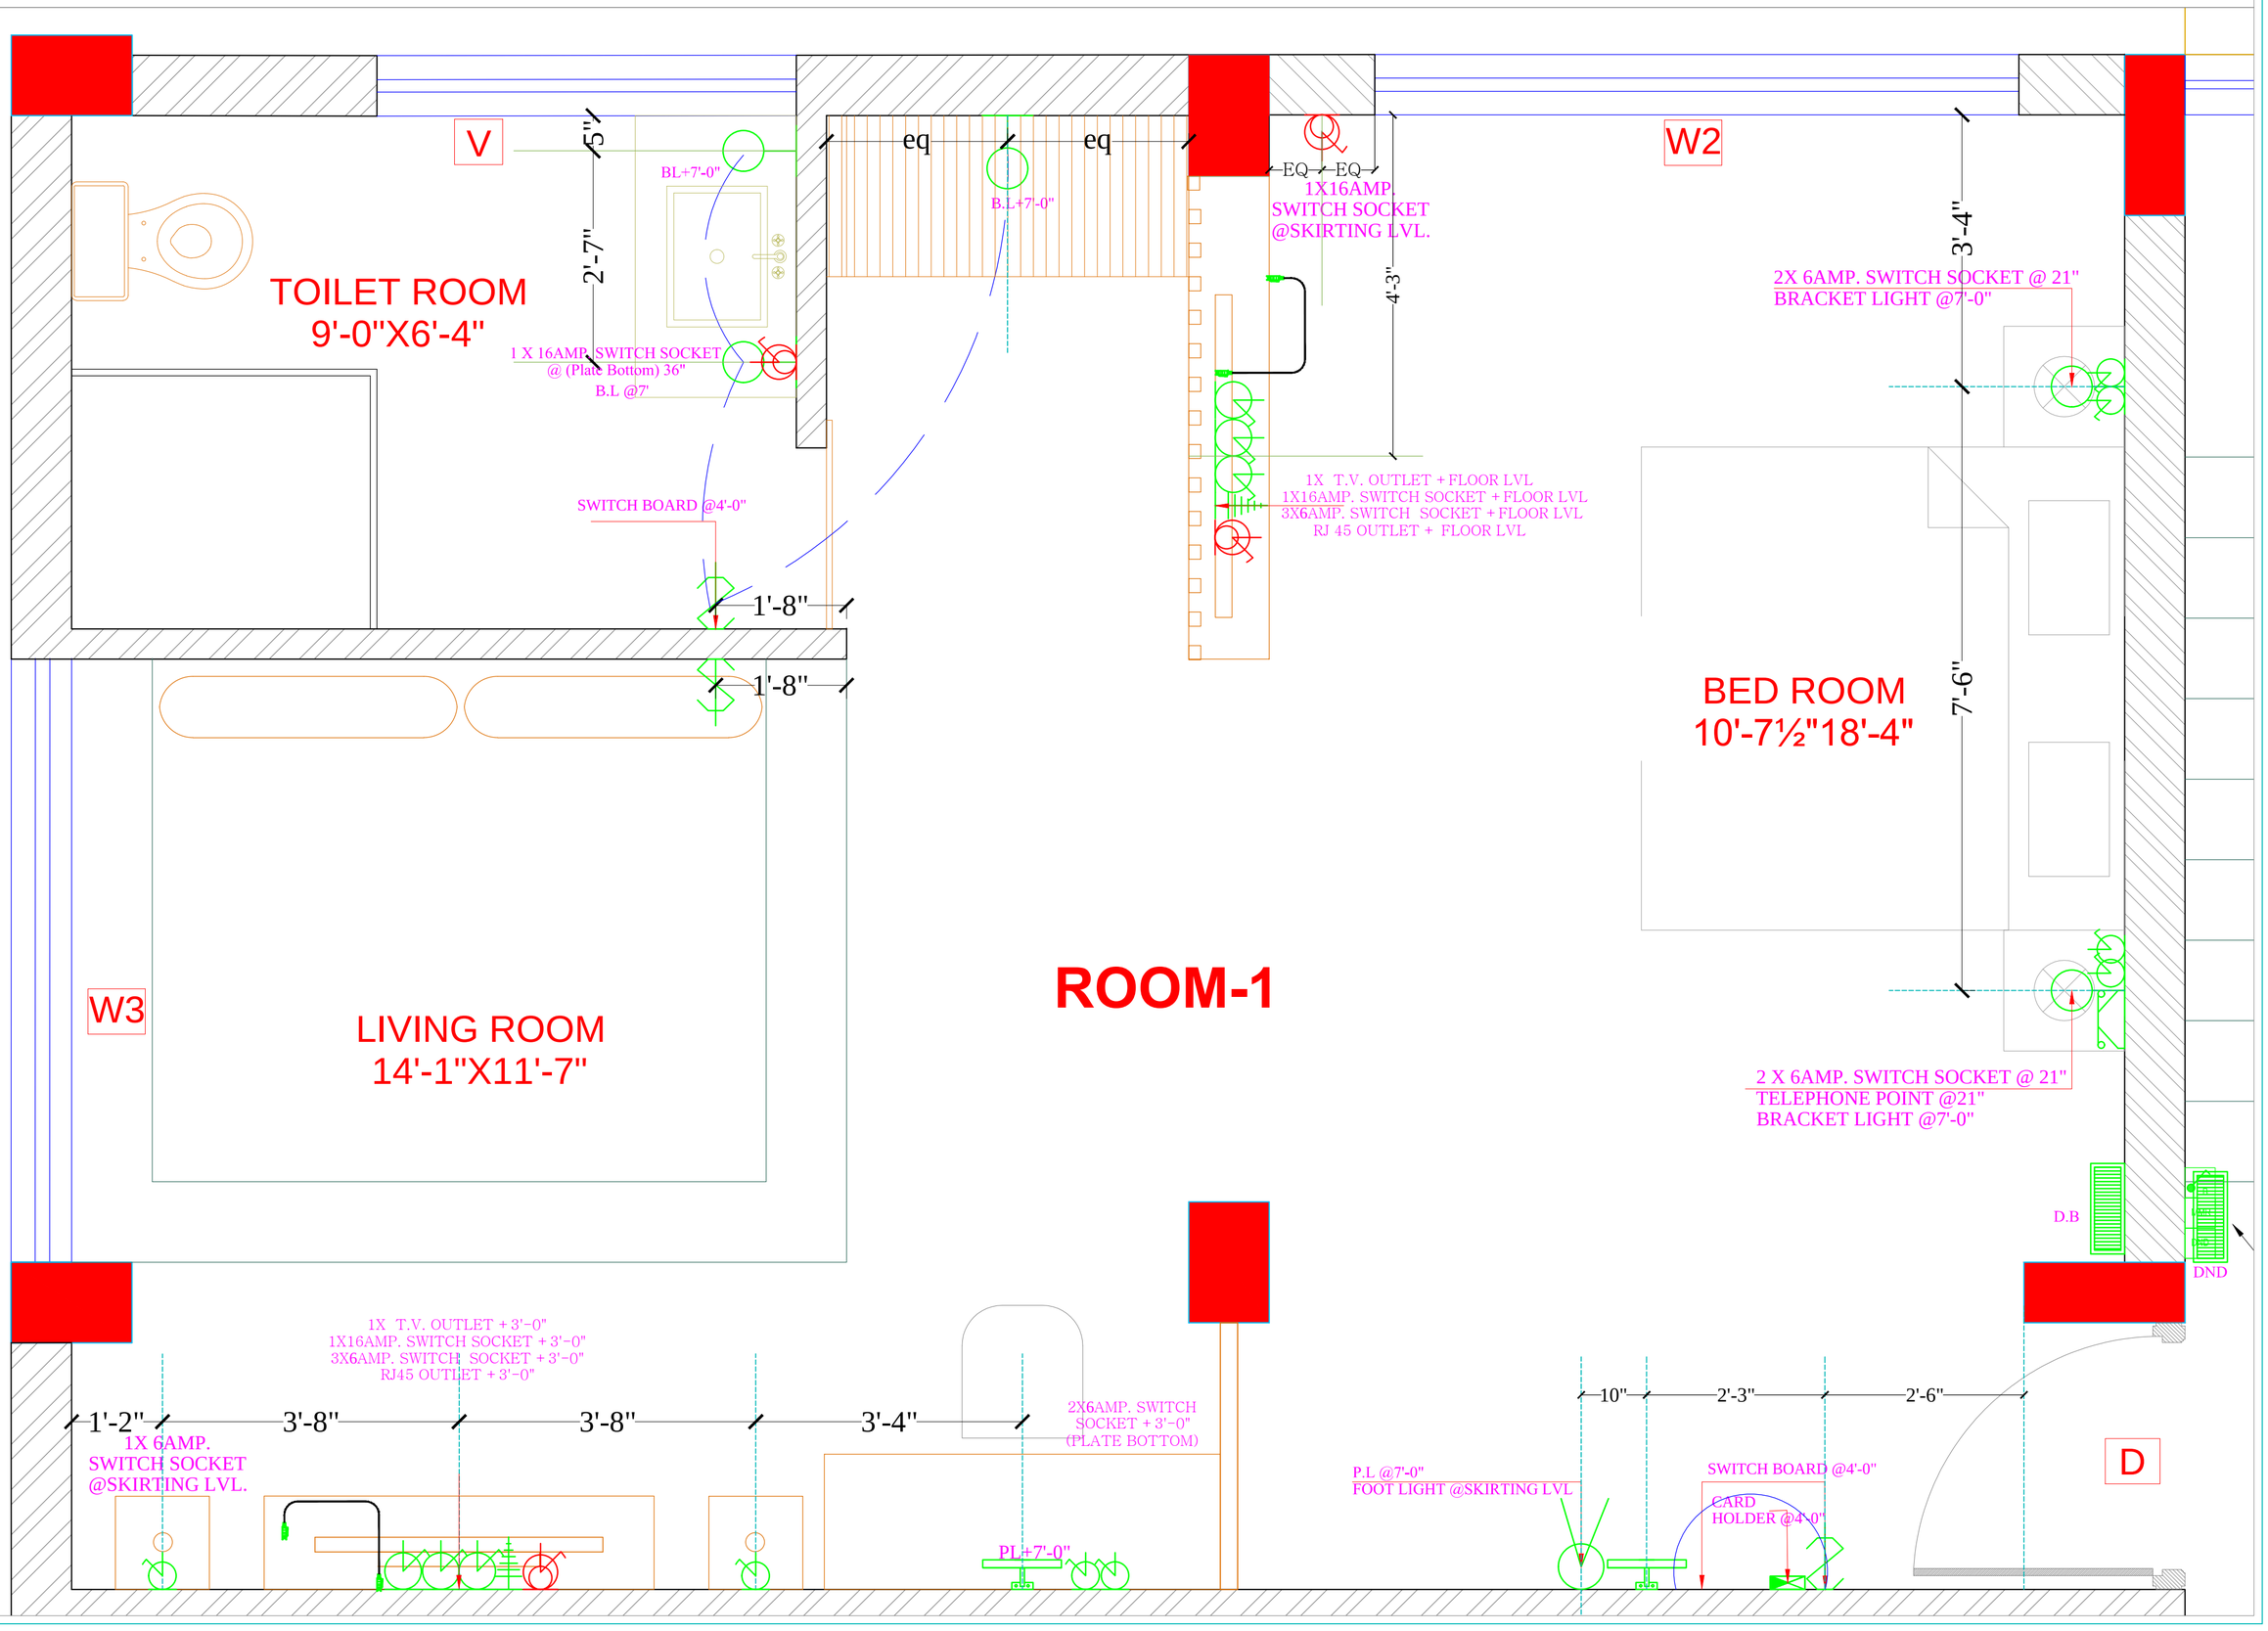

SAN ENGINEERS & CONSULTANTS
G-2, 10/55,CHITRAKOOT SCHEME, NEAR PRATAP STADIUM, OPPOSITE TAGORE FOUNDATION SCHOOL, VAISHALI NAGAR, JAIPUR-302021
E mail: info@sanecpl.com

PROJECT NO:42

DRAWING NO: NG/HCLJ/ELC./03

REVISION NO:R4

27.02.2019

SCALE: N.T.S.

REVISED GROUND FLOOR GUEST ROOM-1 ELECTRICAL LOGIC DIAGRAM

ARCHITECTS
NEERAV GUPTA
L-1, KRISHNA MARG, C- SCHEME, JAIPUR (302001), RAJASTHAN.
PH.0141-2360825
E-Mail- architect_neeravgupta@yahoo.com

HOTEL CLARKS, JAIPUR