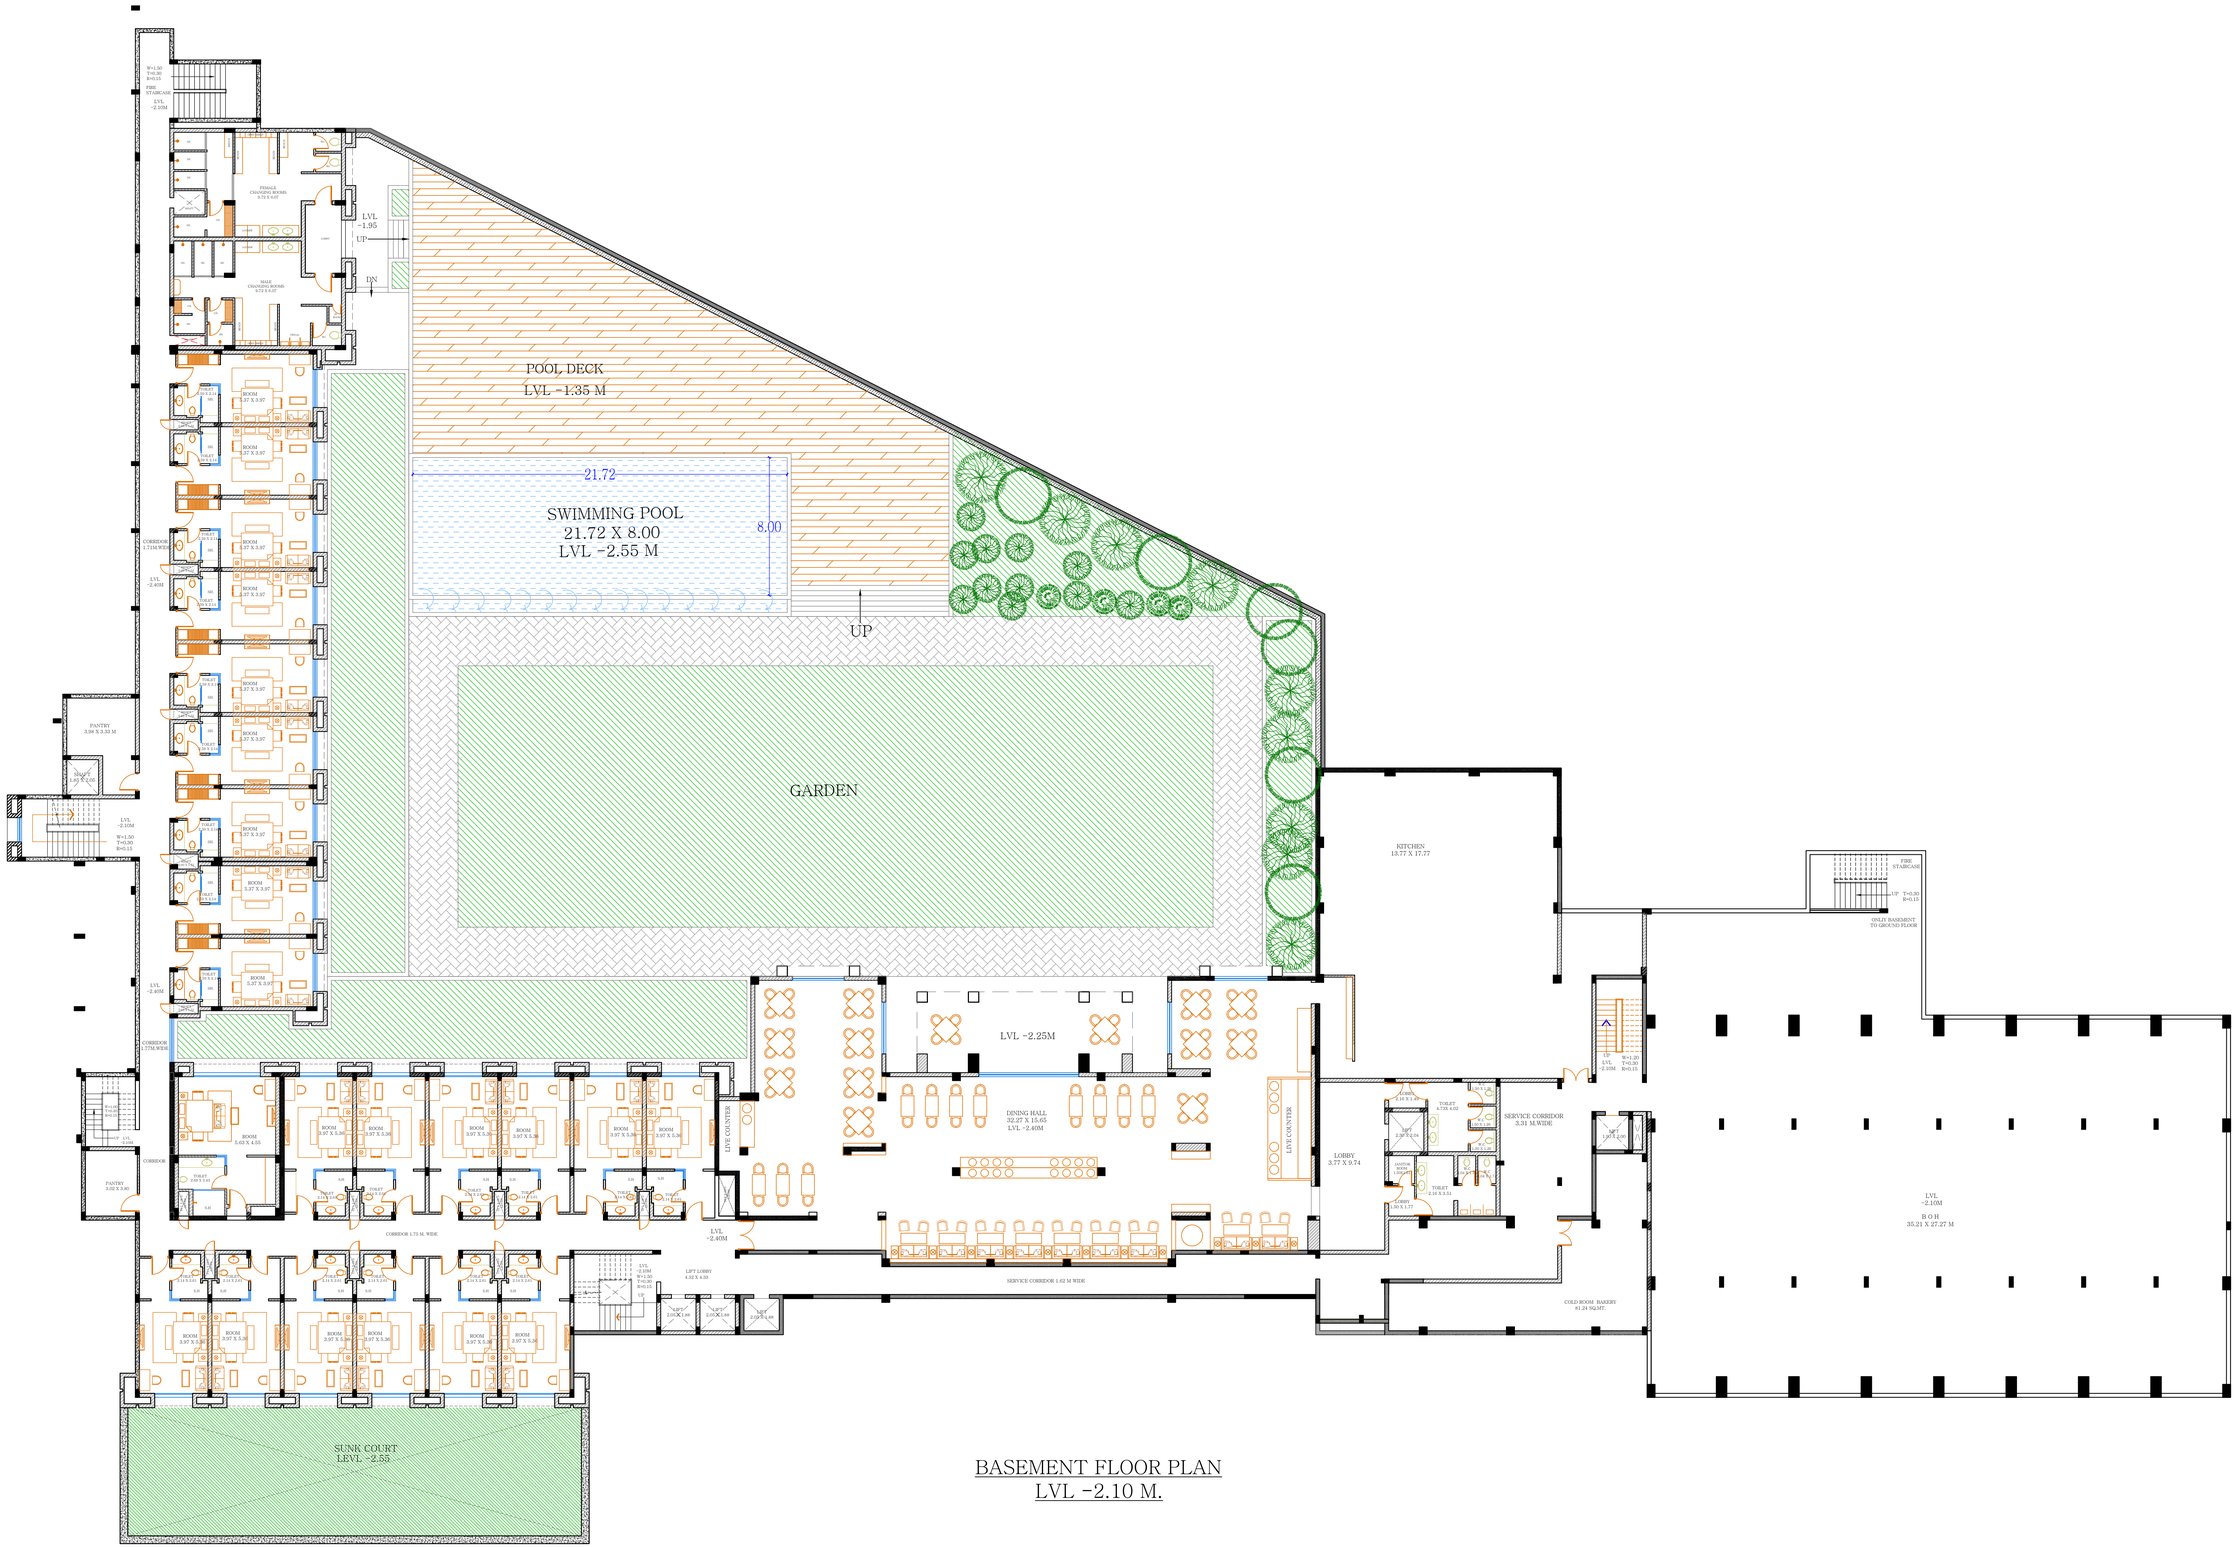

BASEMENT FLOOR PLAN
LVL -2.10 M.

ARCHITECT:
RAVI KUMAR GUPTA
1-5, KRISHNA MARG, C- SCHEME,
JAIPUR (302001), RAJASTHAN PH-(0141)-2366825
E-Mail-ravikgupta@yahoo.com

PROJECT:
RESORTS OF MAKERS CHAMBER

DRAWING TITLE:
ARCHITECTURAL BASEMENT FLOOR PLAN

DRAWN BY:	SCALE:	DATE:
JITENDRA SINGH	N.T.S	22-6-2019
CHECKED BY: NEERAV GUPTA	DRAWING NO.:	

NOTES:
THE COPYRIGHT AND PROPERTY OF THIS DESIGN AND DRAWING BELONG TO **RAVI KUMAR GUPTA**. IT MUST NOT BE COPIED OR REPRODUCED WITHOUT THE ARCHITECT'S WRITTEN CONSENT. A LEGAL ACTION AS PER LAW MAY BE INITIATED AGAINST THE OFFENDER.