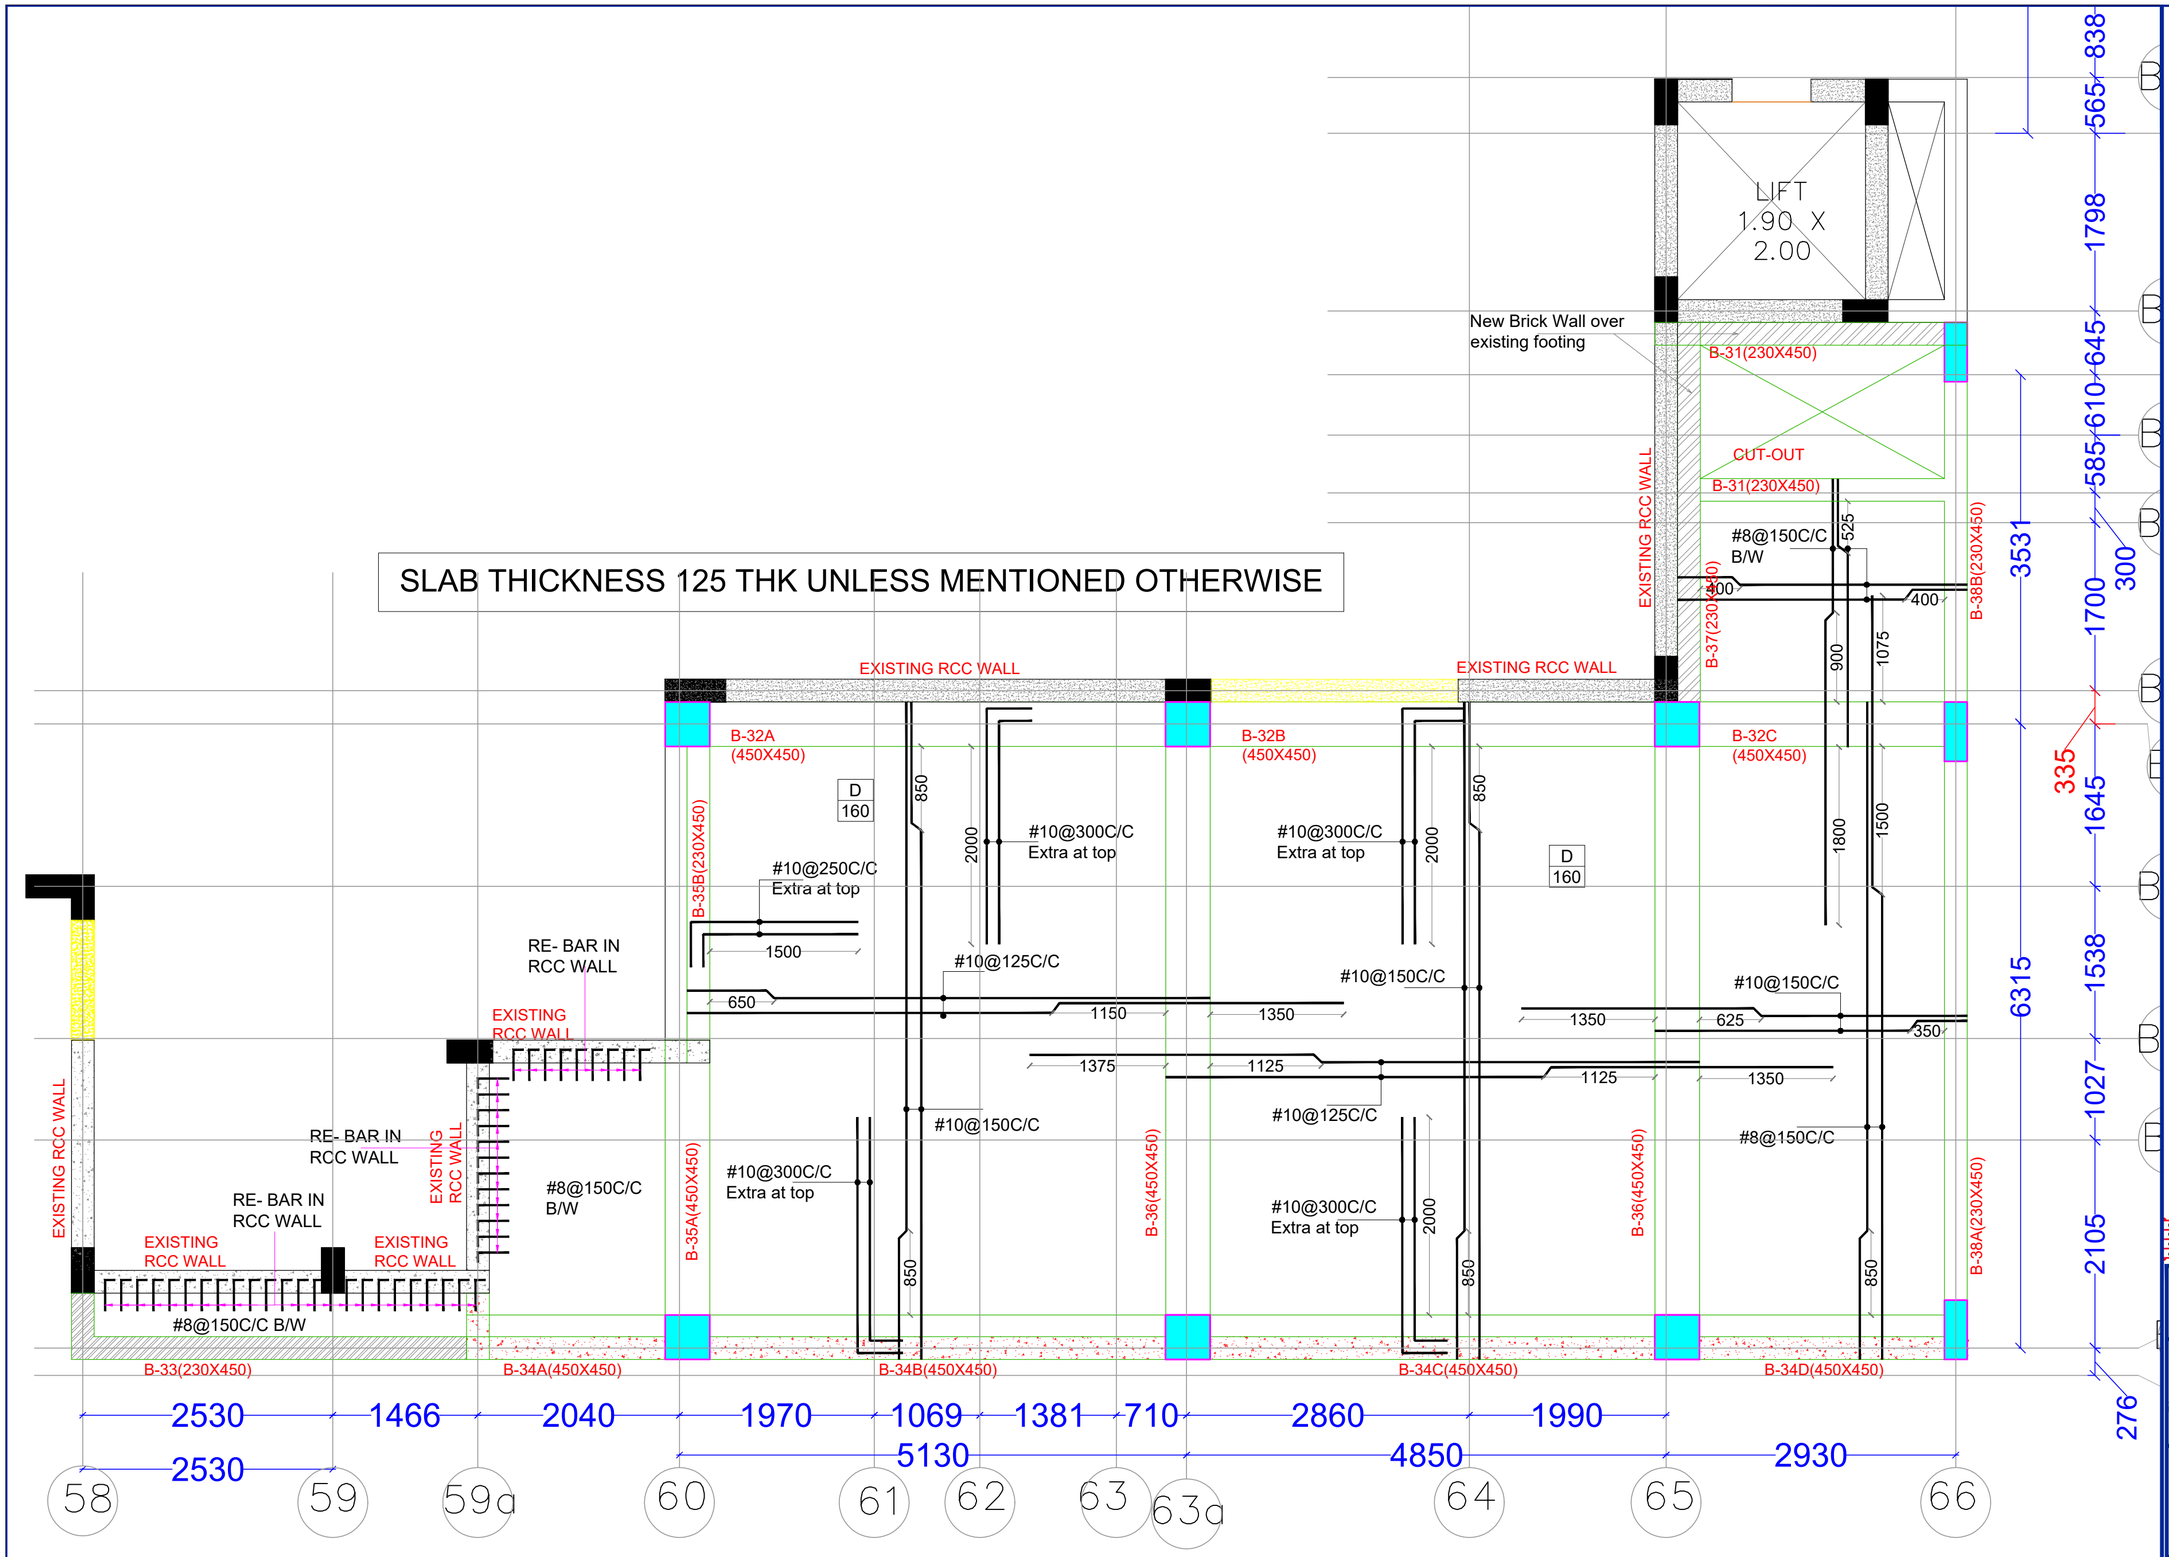

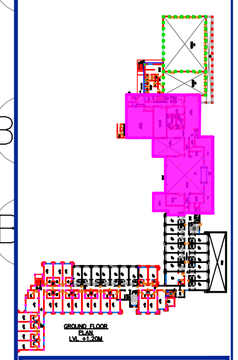

ARCHITECT:
RAVI KUMAR GUPTA
CA/83/7739
L-1, KRISHNA MARG, C- SCHEME,
JAIPUR (302001), RAJASTHAN.PH.0141-2360825
E-Mail-architect_neeraygupta@yahoo.com

PROJECT:
RESORTS OF MAKERS CHAMBER

LOCATION:
JAIPUR

DRAWING TITLE :

BLOCK -B
BASEMENT FLOOR
ROOF DETAIL -2.10M

DRAWN BY:	SCALE:	DATE:	NORTH:
JITENDRA SINGH	N.T.S	11-12-19	
CHECKED BY: NEERAV	DRAWING NO. AM/BK-B/BF/ST/13		

NOTE:
THE COPYRIGHT AND PROPERTY OF THIS DESIGN AND DRAWING BELONGS TO RAVI KUMAR GUPTA. IT MUST NOT BE COPIED OR REPRODUCED IN ANY MANNER WITHOUT THEIR WRITTEN CONSENT. A LEGAL ACTION AS PER LAW MAY BE INITIATED AGAINST THE OFFENDER.