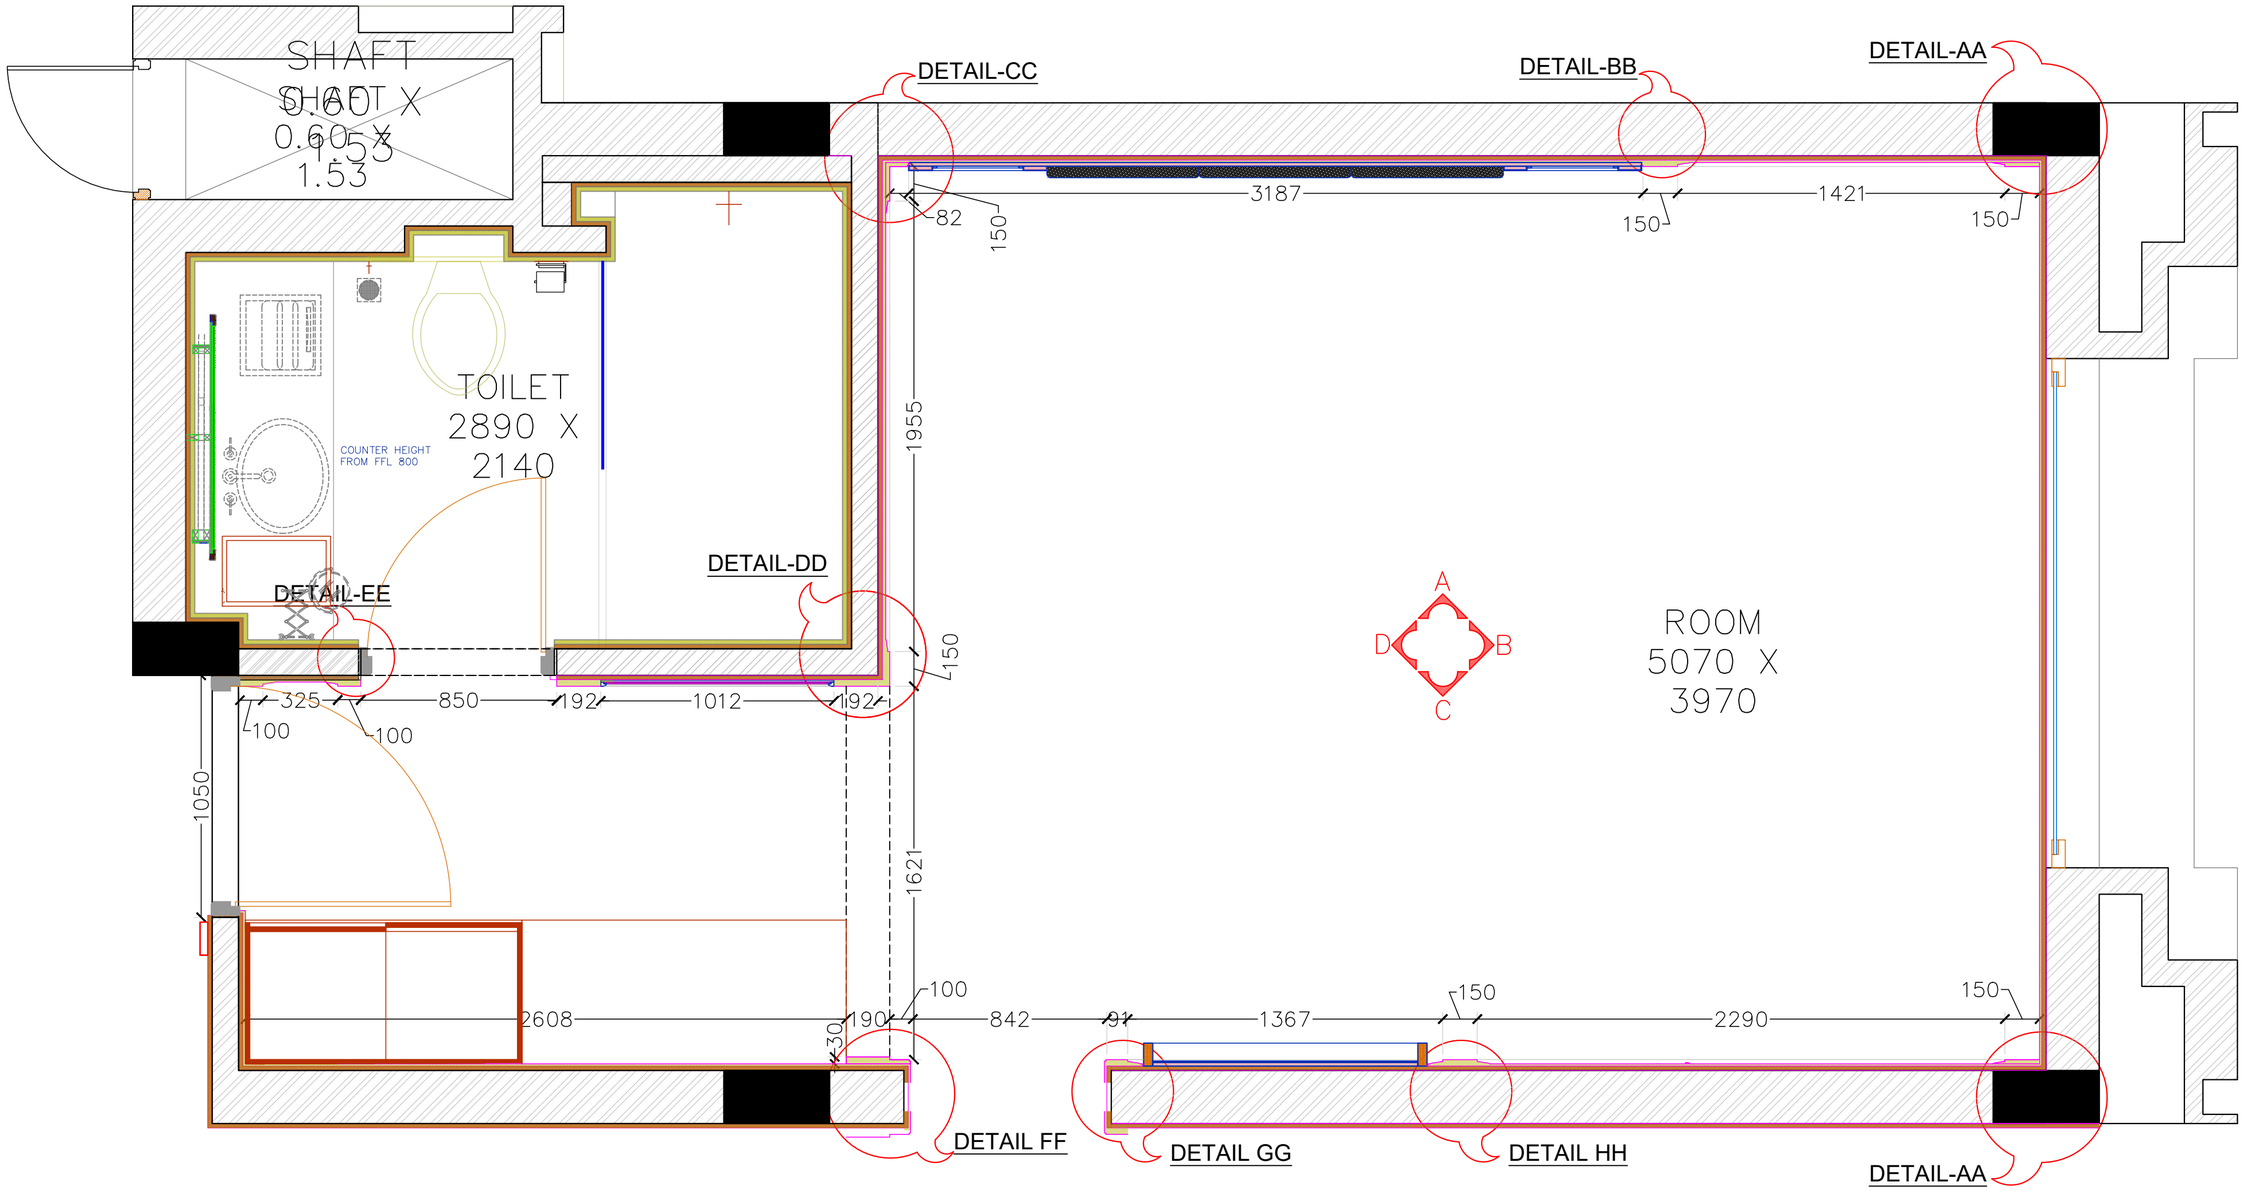

ARCHITECT:
RAVI KUMAR GUPTA
CA/83/7739
L-1, KRISHNA MARG, C- SCHEME,
JAIPUR (302001), RAJASTHAN.PH.0141-2360825
E-Mail:architect_neeravgupta@yahoo.com

PROJECT:
AMARA SELEQTION BY IHCL

LOCATION:
JAIPUR

DRAWING TITLE :
KING ROOM TYPE 1
P.O.P PLAN

DRAWN BY:	SCALE:	DATE:	NORTH:
RISHABH	N.T.S	02-01-20	

CHECKED BY:	
NEERAV GUPTA	G/R/M/P1

NOTE:
THE COPYRIGHT AND PROPERTY OF THIS DESIGN AND DRAWING, BELONGS TO RAVI KUMAR GUPTA, ARCHITECT, C-SCHEME, JAIPUR. NO REPRODUCTION OR ANY REPORT OR WORK IN WHOLE OR PART MAY BE MADE WITHOUT WRITTEN CONSENT. LEGAL ACTION OR PROSECUTION WILL BE ENTITLED AGAINST THE OFFENDER.