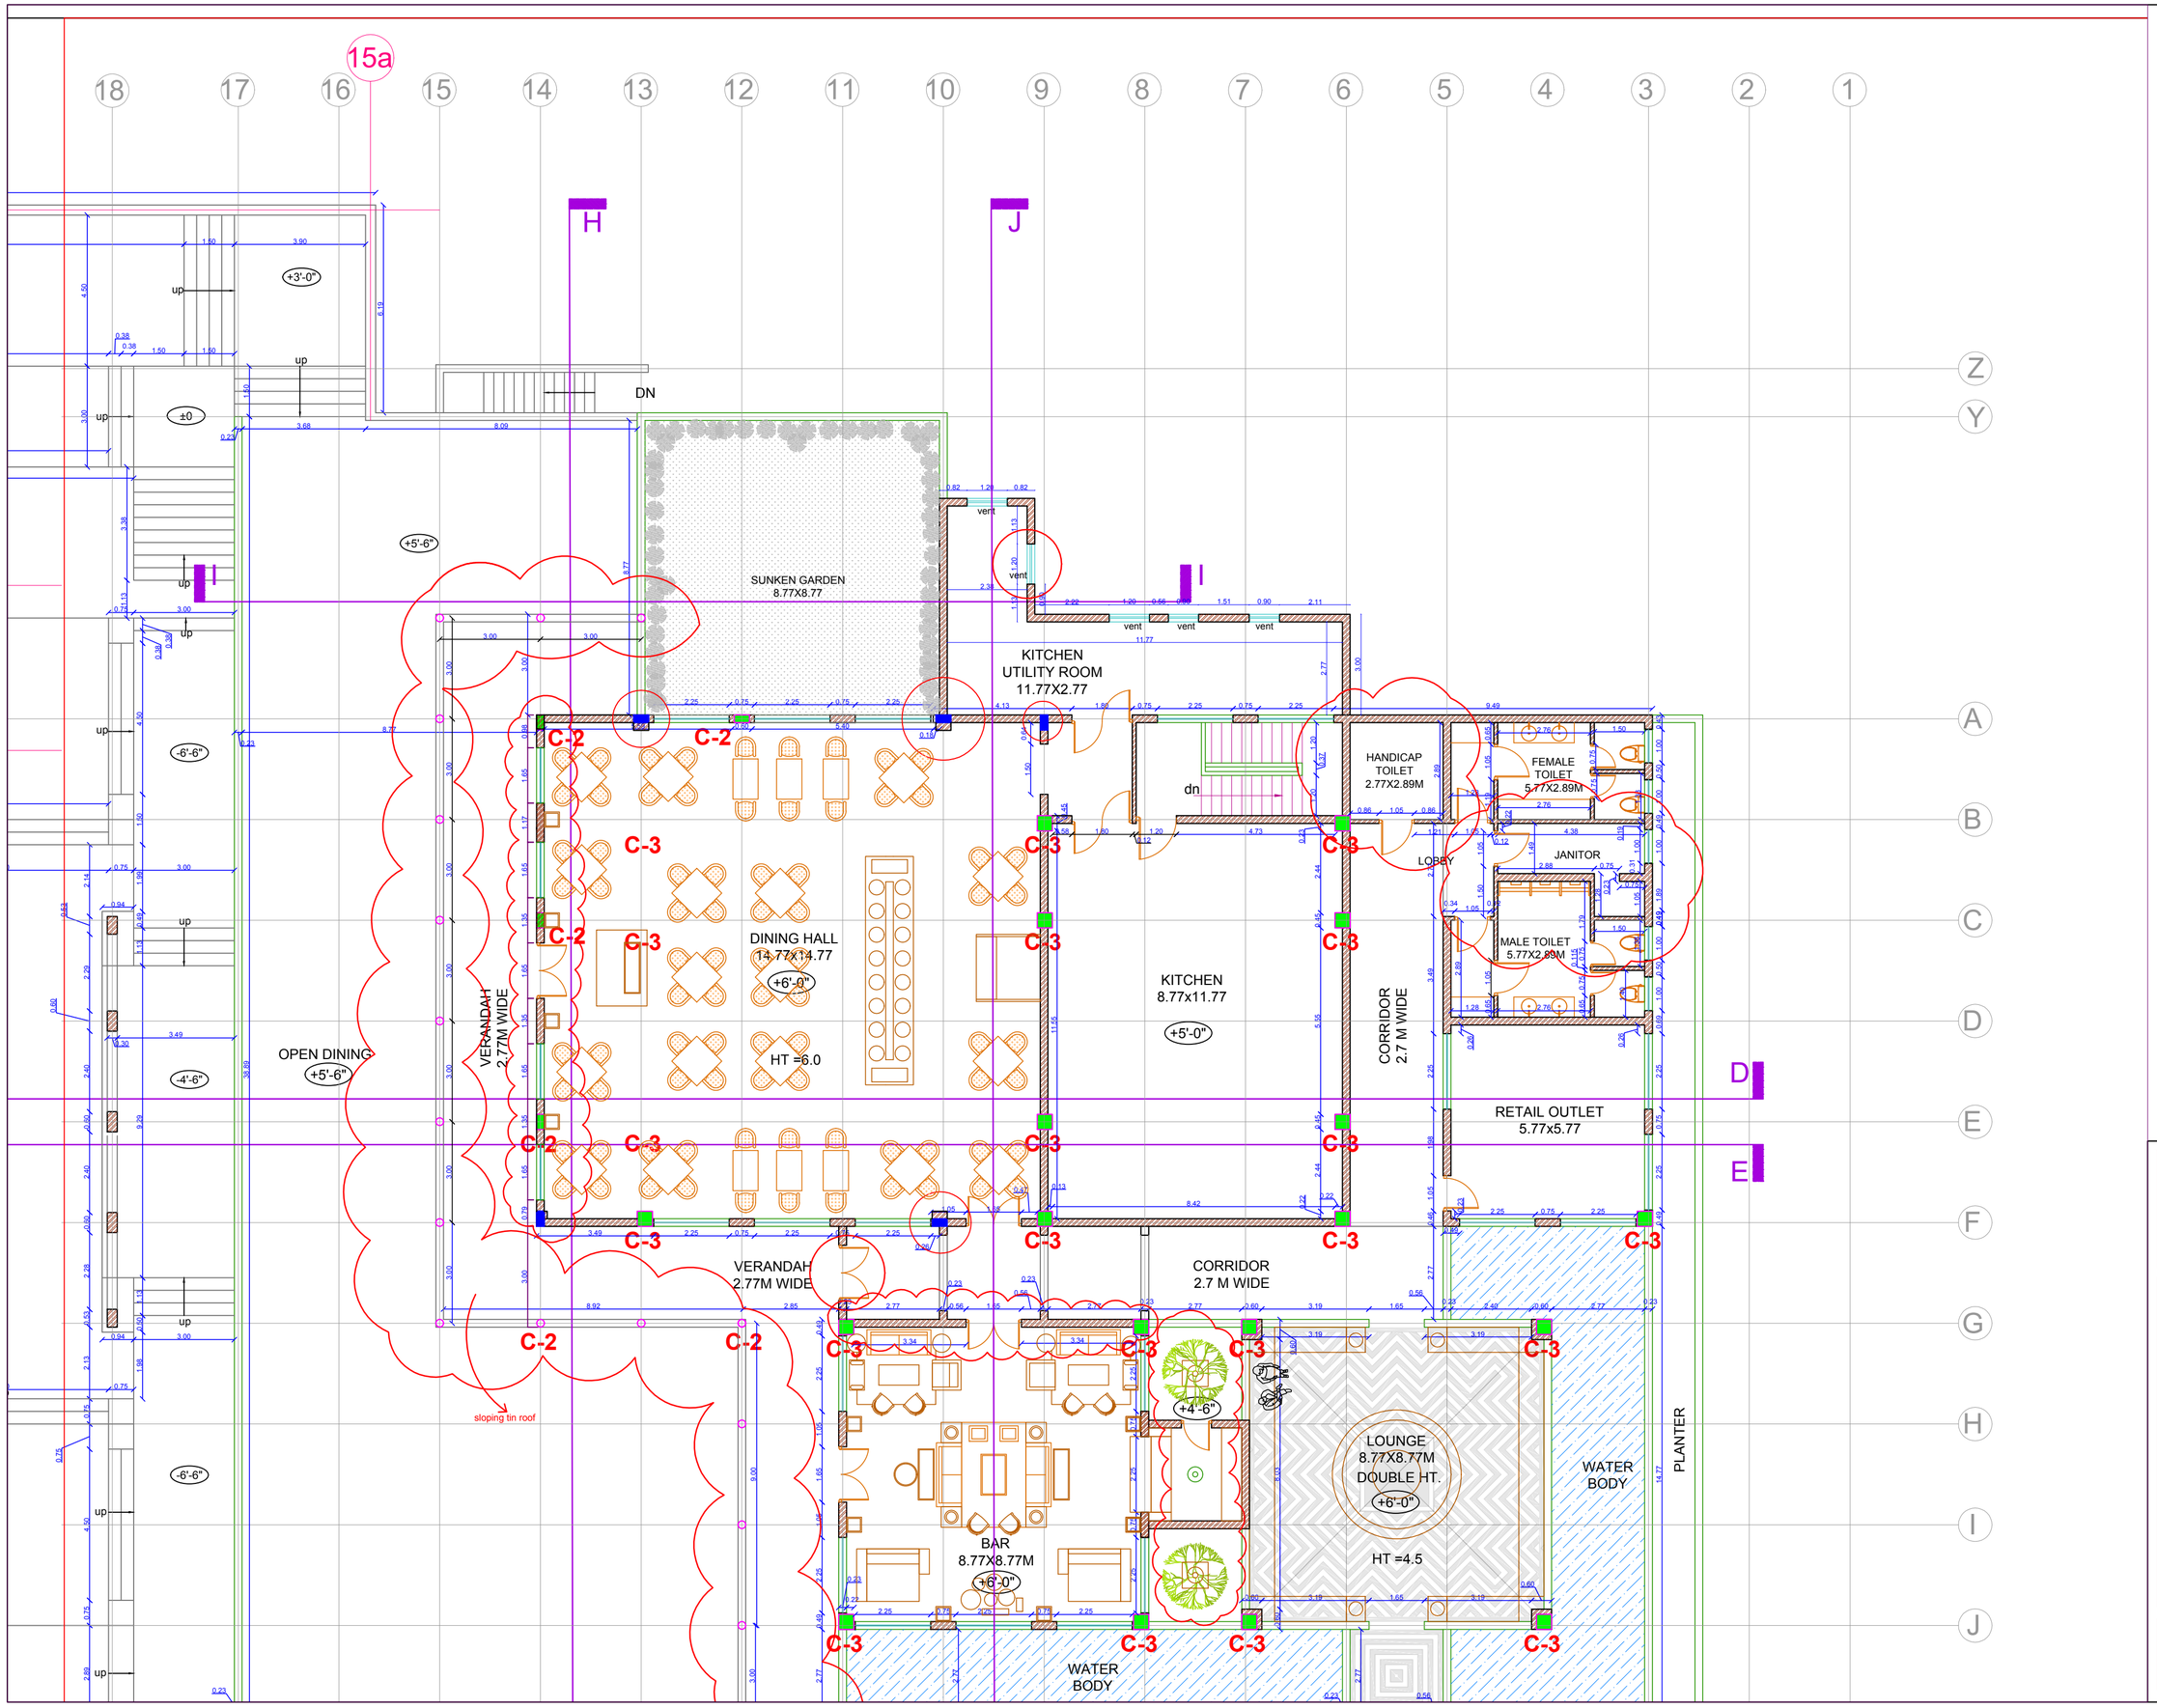

ARCHITECT:

NEERAV GUPTA

CA/2009/44766

L-1, KRISHNA MARG, C- SCHEME,
JAIPUR (302001), RAJASTHAN.
PH.0141-2360825 E-Mail-ravigupta_15@yahoo.com

PROJECT:

RESORT

DRAWING TITLE:

MAIN BUILDING
WORKING DWG
BAR AND KITCHEN

DRAWN BY:	SCALE:	DATE:
RISHABH	NTS	22-06-18
CHECKED BY: NEERAV GUPTA	NORTH :- N	SHEET NO:- A9

NOTES:

THE COPYRIGHT AND PROPERTY OF THIS DESIGN AND DRAWING BELONGS TO **RAVI KUMAR GUPTA.** IT MUST NOT BE COPIED OR REPRODUCED IN ANY MANNER WITHOUT THEIR WRITTEN CONSENT. A LEGAL ACTION AS PER LAW MAY BE INITIATED AGAINST THE OFFENDER.