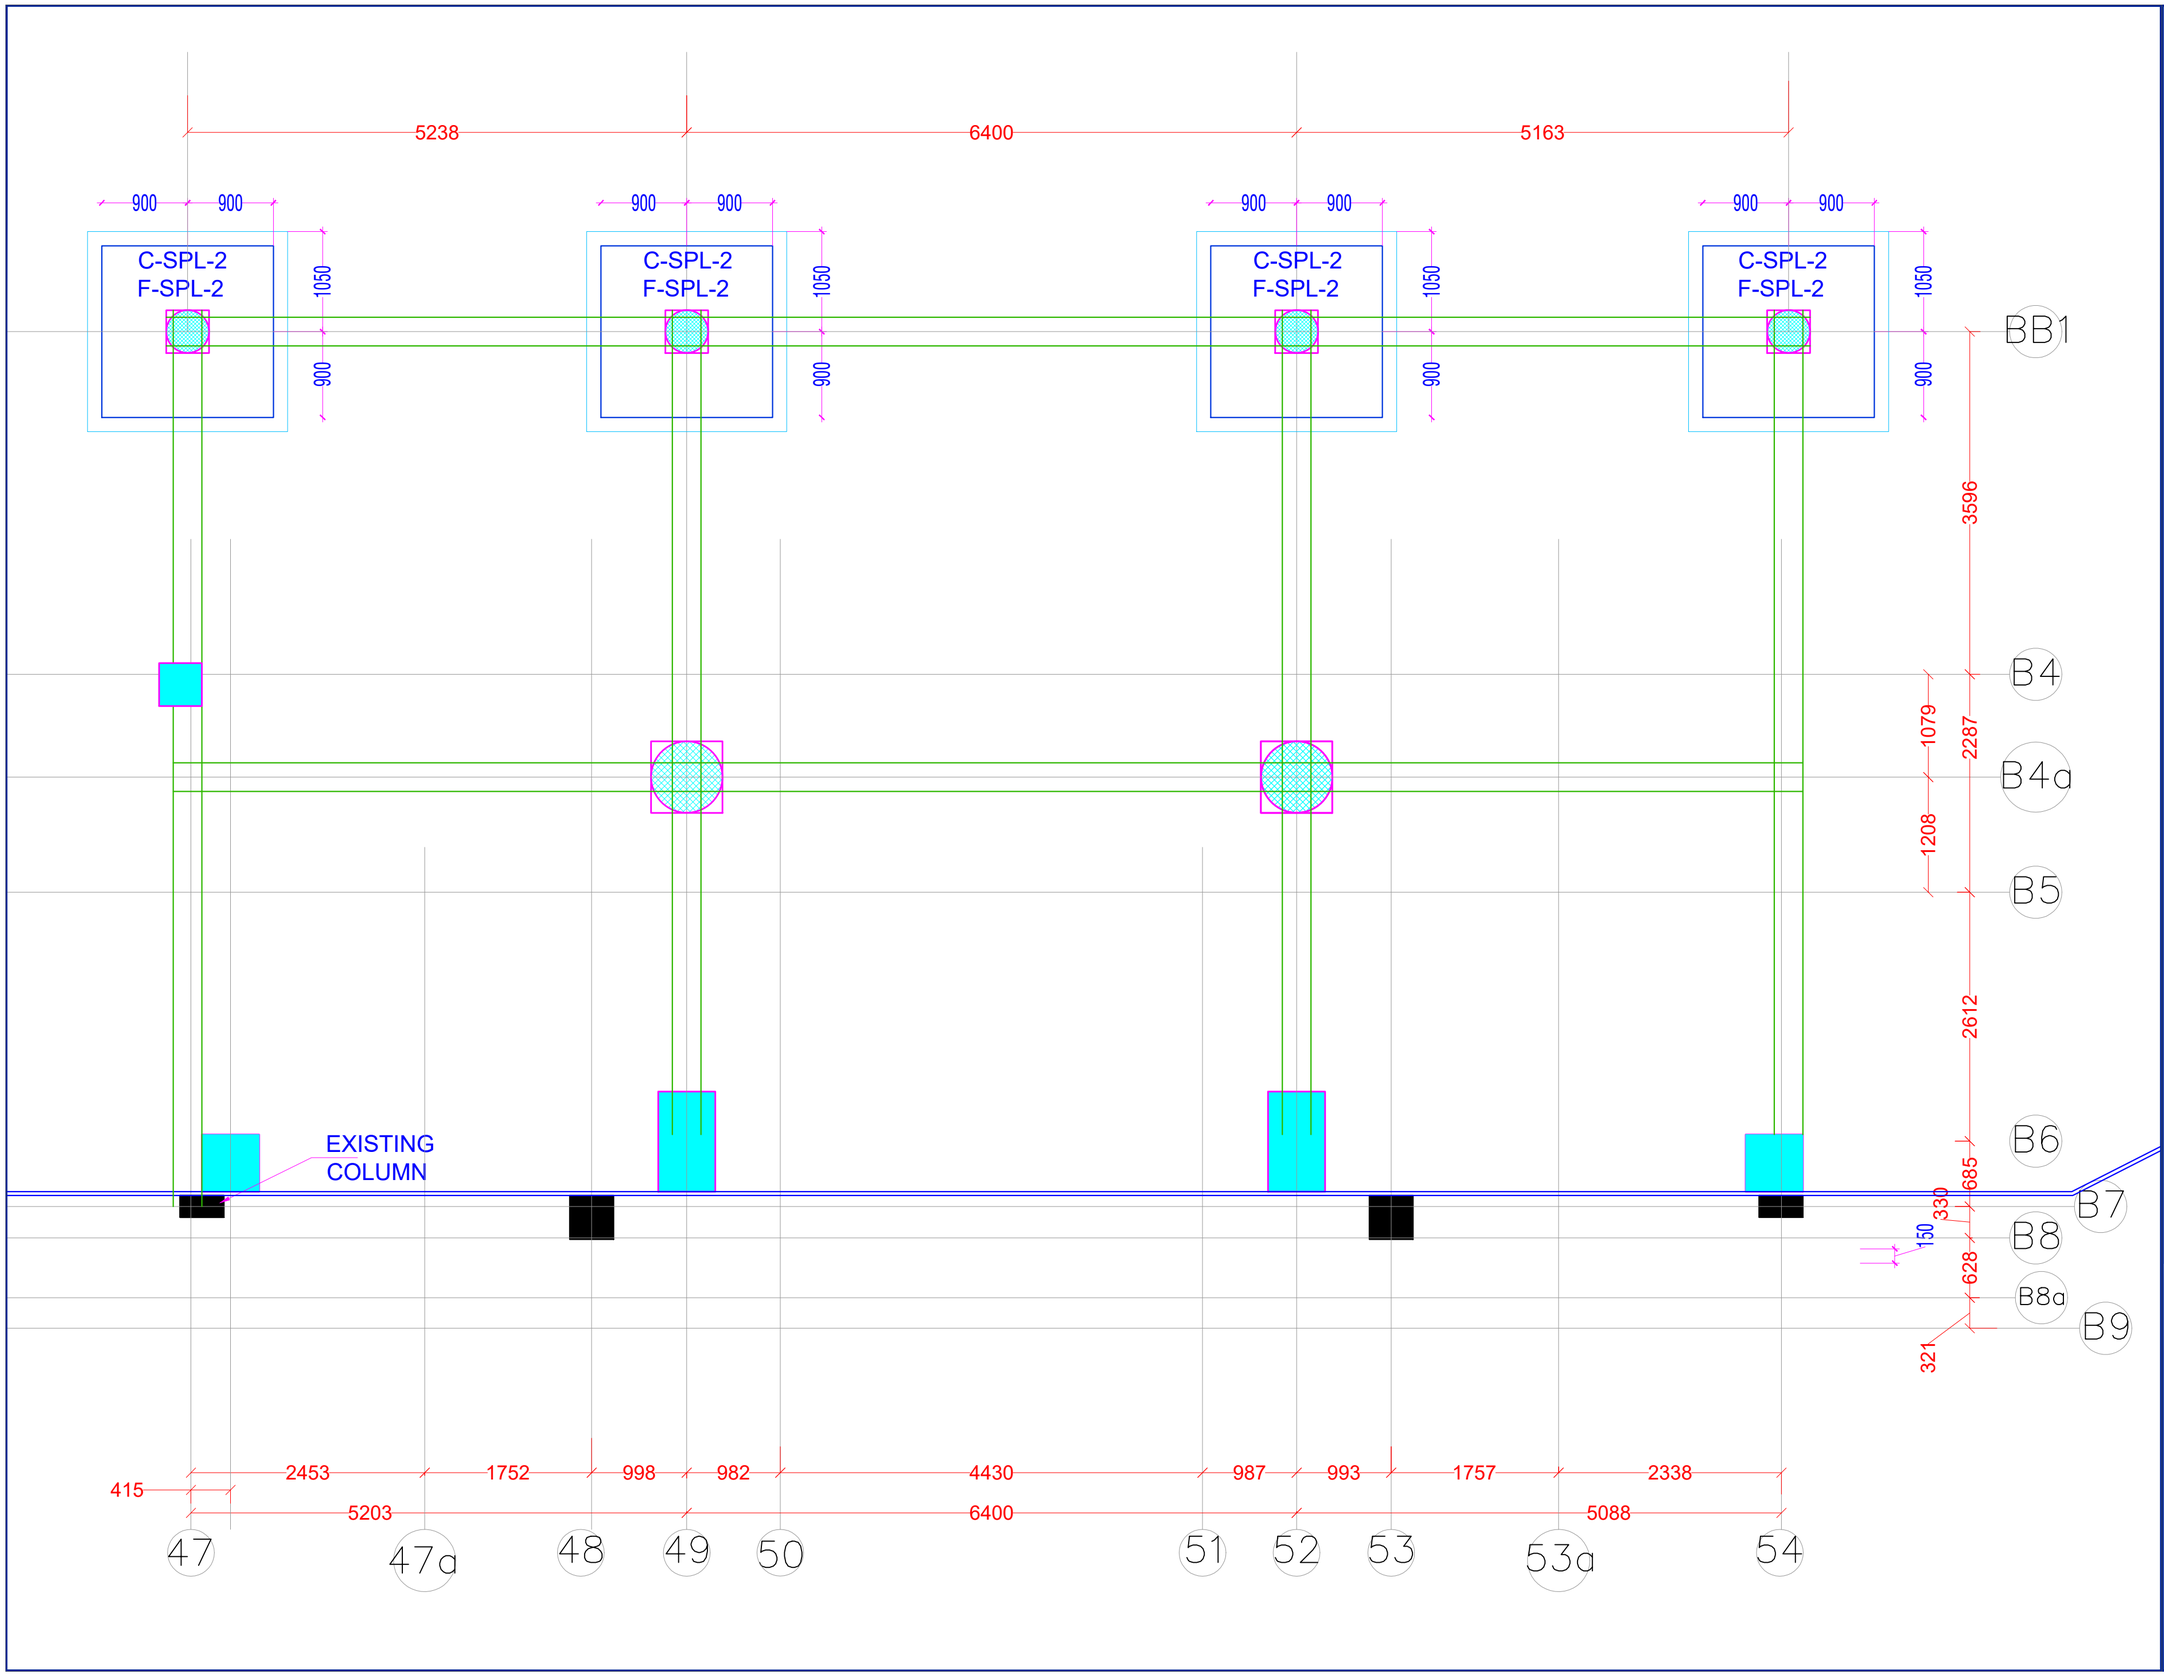

ARCHITECT:

RAVI KUMAR GUPTA
CA/83/7739
L-1, KRISHNA MARG, C- SCHEME,
JAIPUR (302001), RAJASTHAN.PH.0141-2360825
E-Mail:architect_ravikumargupta@yahoo.com

PROJECT:

RESORTS OF MAKERS CHAMBER

LOCATION:

JAIPUR

DRAWING TITLE :

BLOCK -B
BASEMENT FLOOR
PERGOLA
COLUMN LAYOUT- 2.70

DRAWN BY:	SCALE:	DATE:	NORTH:
JITENDRA SINGH	**N.T.S**	**18-1-20**	
CHECKED BY: **NEERAV**	DRAWING NO.		

NOTE:

THE COPYRIGHT AND PROPERTY OF THIS DESIGN AND DRAWING BELONGS TO RAVI KUMAR GUPTA. IT MUST NOT BE COPIED OR REPRODUCED IN ANY MANNER WITHOUT THEIR WRITTEN CONSENT. A LEGAL ACTION AS PER LAW MAY BE INITIATED AGAINST VIOLATORS.