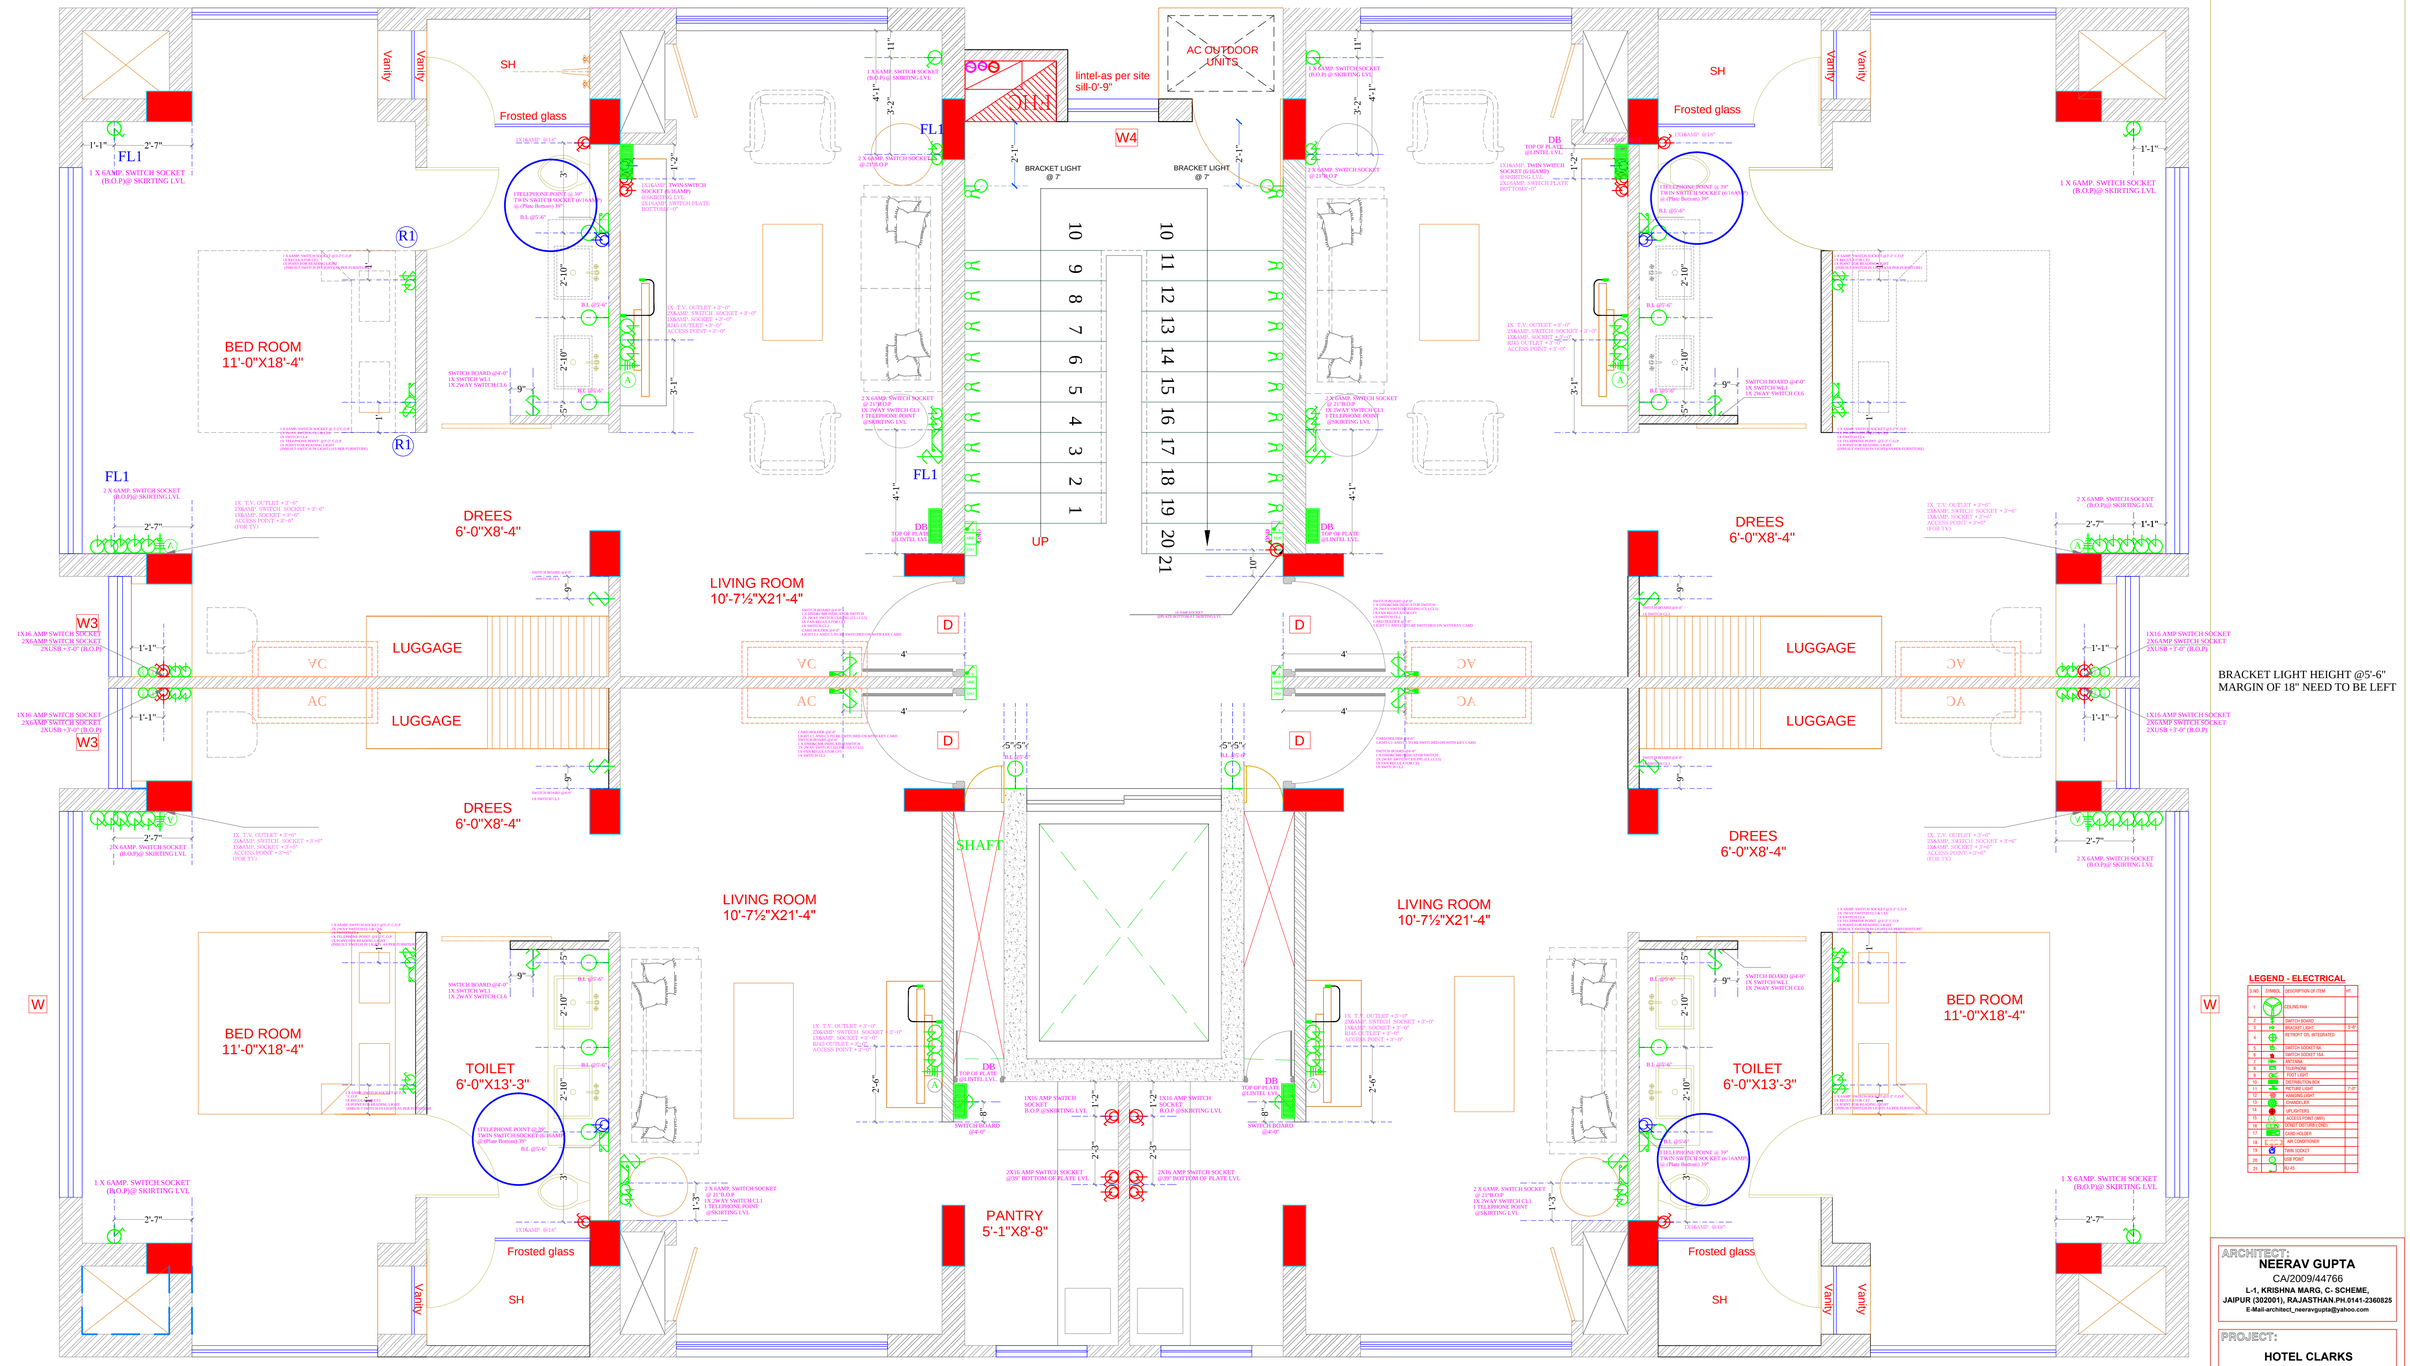

TYPICAL FLOOR WALL ELECTRICAL