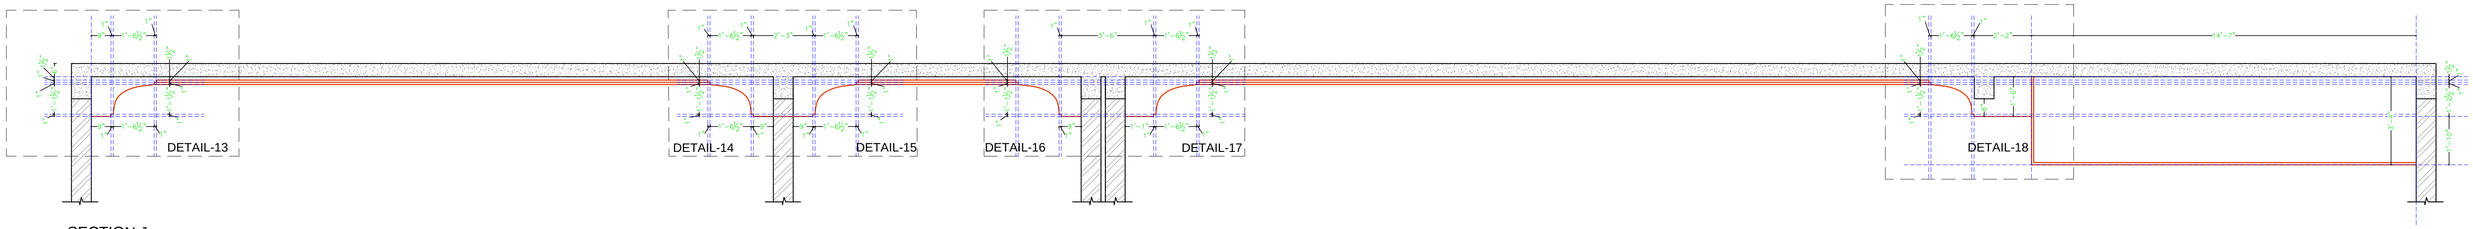

SECTION J

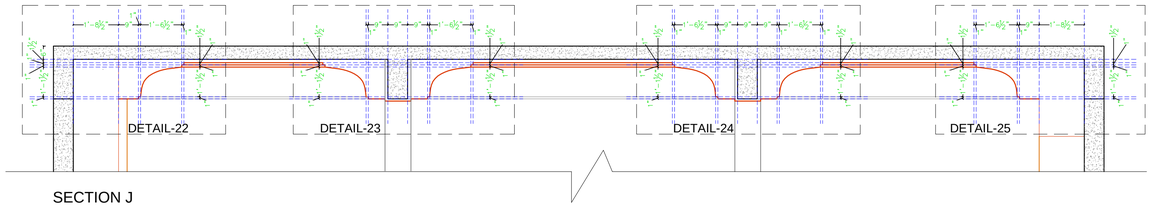

SECTION J

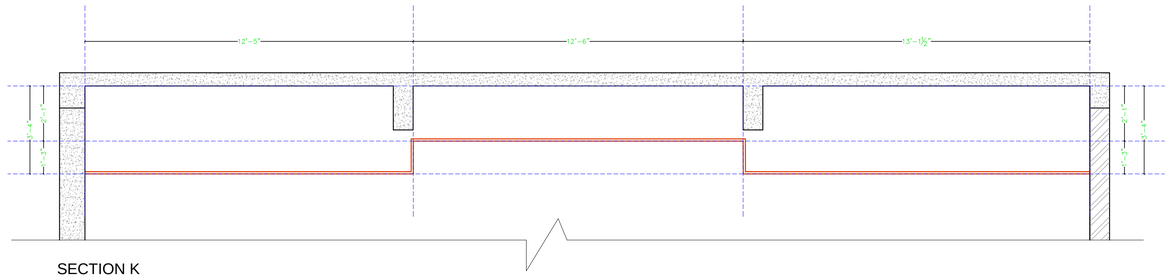

SECTION K

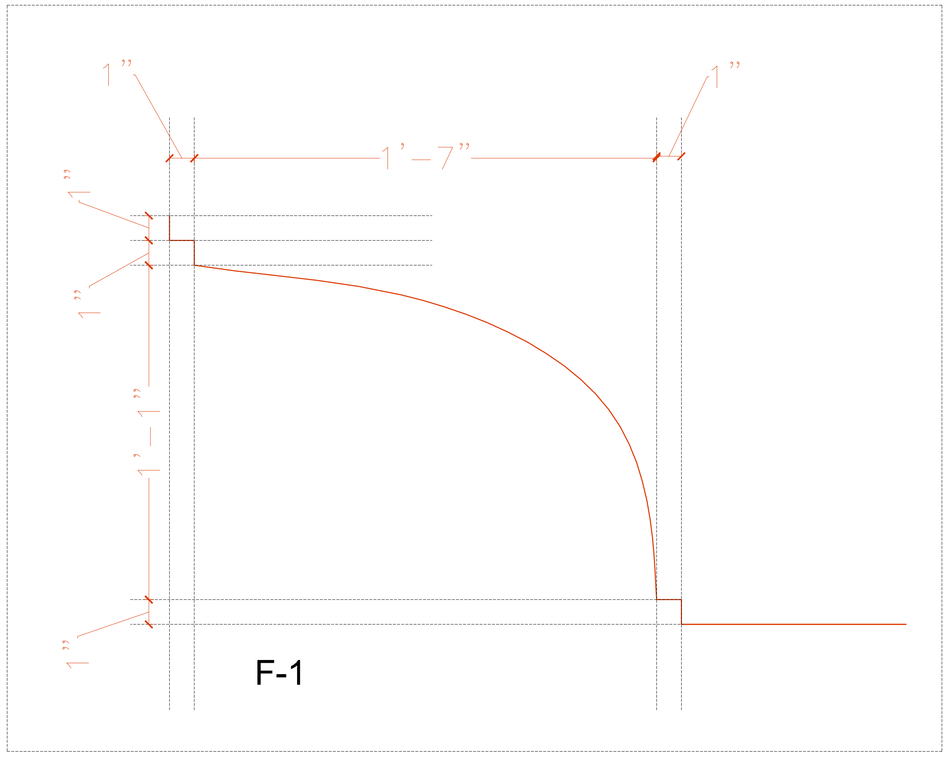

F-1

ARCHITECT:
NEERAV GUPTA
L-1, KRISHNA MARG, C- SCHEME,
JAIPUR (302001), RAJASTHAN.
PH.0141-2360825
E-Mail-architect_neeravgupta@yahoo.com

PROJECT:

CLARKS LUCKNOW

DRAWING TITLE:

FALAKNUMA AREA FALSE CEILING SECTION DETAIL

DRAWN BY:	SCALE:	DATE:
DEEPIKA	N.T.S.	13-03-2019
CHECKED BY: NEERAV GUPTA	SHEET NO :- CA/BA/FAL/50	

NOTES:
THE COPYRIGHT AND PROPERTY OF THIS DESIGN AND DRAWING BELONGS TO NEERAV GUPTA. IT MUST NOT BE COPIED OR REPRODUCED IN ANY MANNER WITHOUT THEIR WRITTEN CONSENT. A LEGAL ACTION AS PER LAW MAY BE INITIATED AGAINST THE OFFENDER.