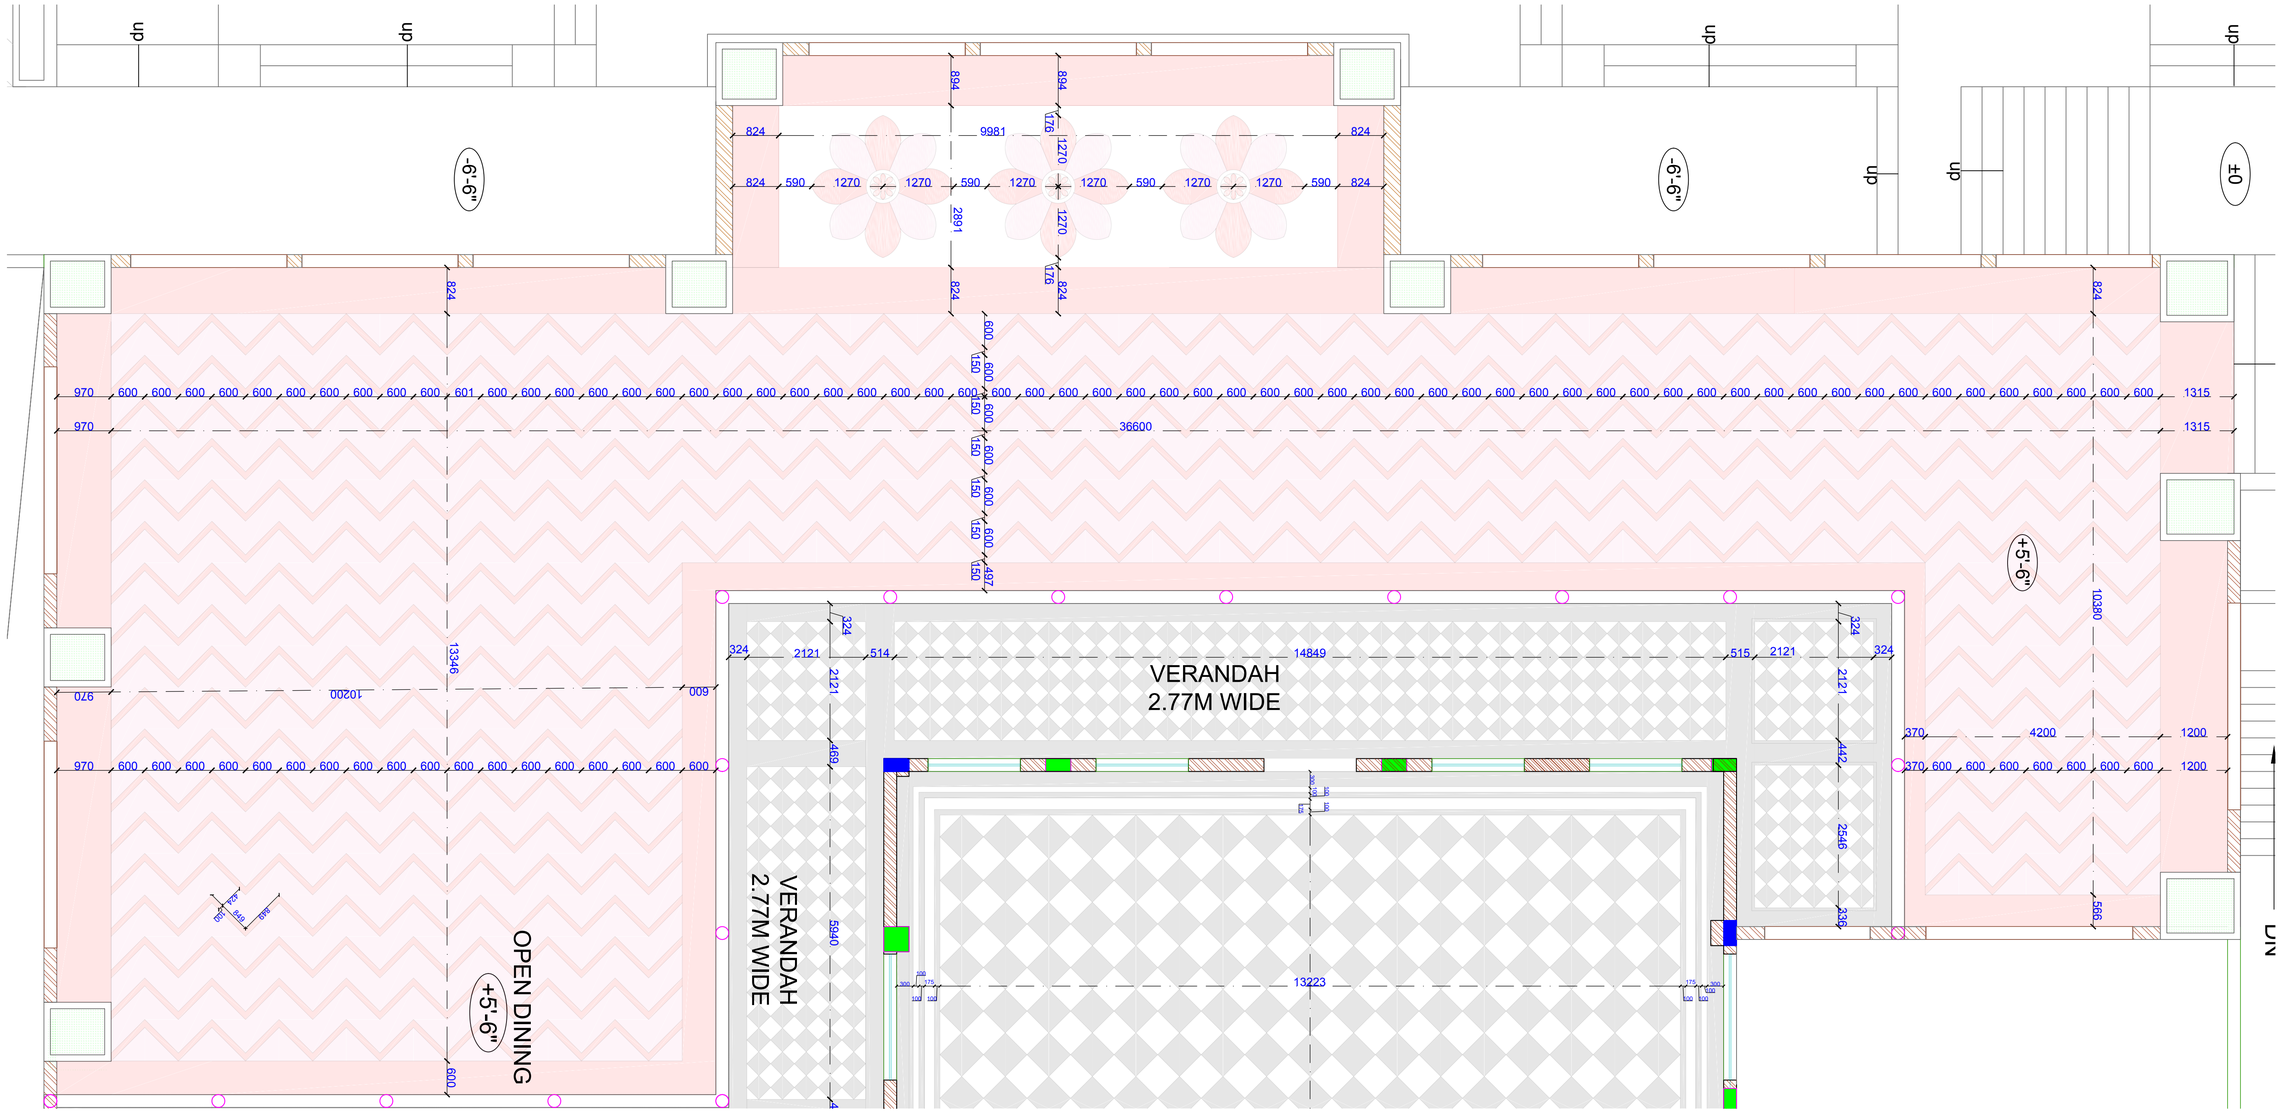

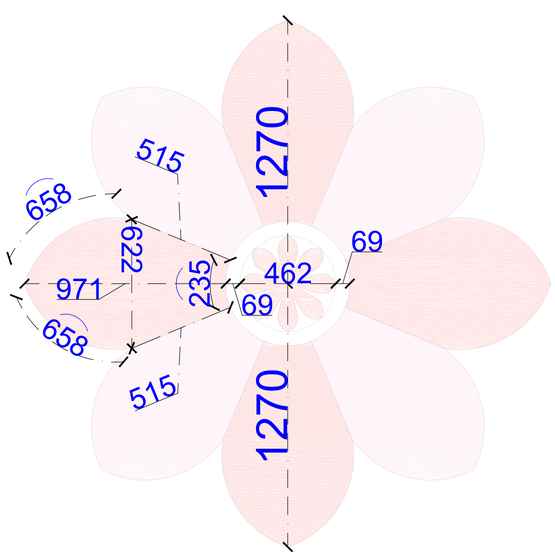

TYPICAL DETAIL OF FLOWER

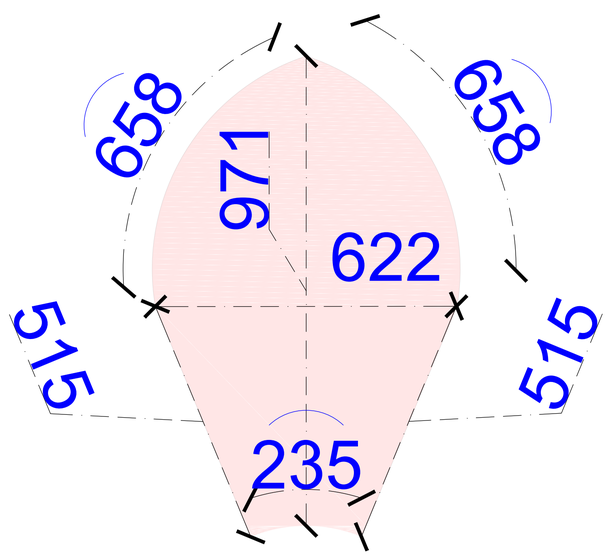

TYPICAL DETAIL OF PETALS

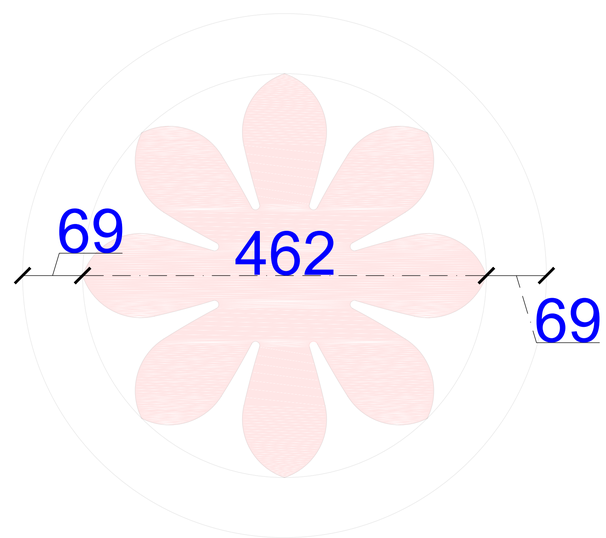

TYPICAL DETAIL OF INNER CIRCLE

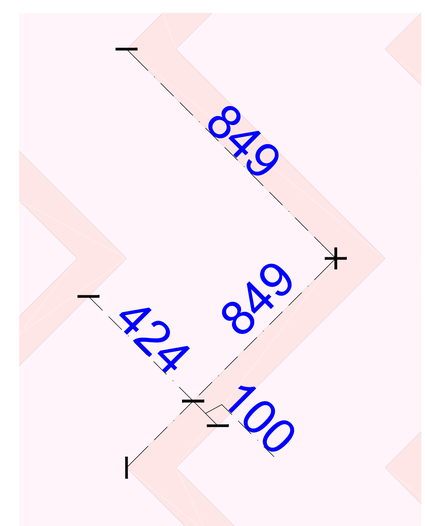

TYPICAL DETAIL PATTERN

ARCHITECT:
NEERAV GUPTA
CA/2009/44766
L-1, KRISHNA MARG, C- SCHEME,
JAIPUR (302001), RAJASTHAN.
PH.0141-2360825 E-Mail-ravigupta_15@yahoo.com

PROJECT:
PROPOSED RESORT AT SAWAIMADHOPUR

DRAWING TITLE:
MAIN BUILDING GF OPEN AREA NEAR DINNING FLOORING

DRAWN BY:	SCALE:	DATE:
RISHABH	NTS	16-07-18
CHECKED BY: NEERAV GUPTA	NORTH :- N	SHEET NO:-

NOTES:
THE COPYRIGHT AND PROPERTY OF THIS DESIGN AND DRAWING BELONGS TO **RAVI KUMAR GUPTA**. IT MUST NOT BE COPIED OR REPRODUCED IN ANY MANNER WITHOUT THEIR WRITTEN CONSENT. A LEGAL ACTION AS PER LAW MAY BE INITIATED AGAINST THE OFFENDER.