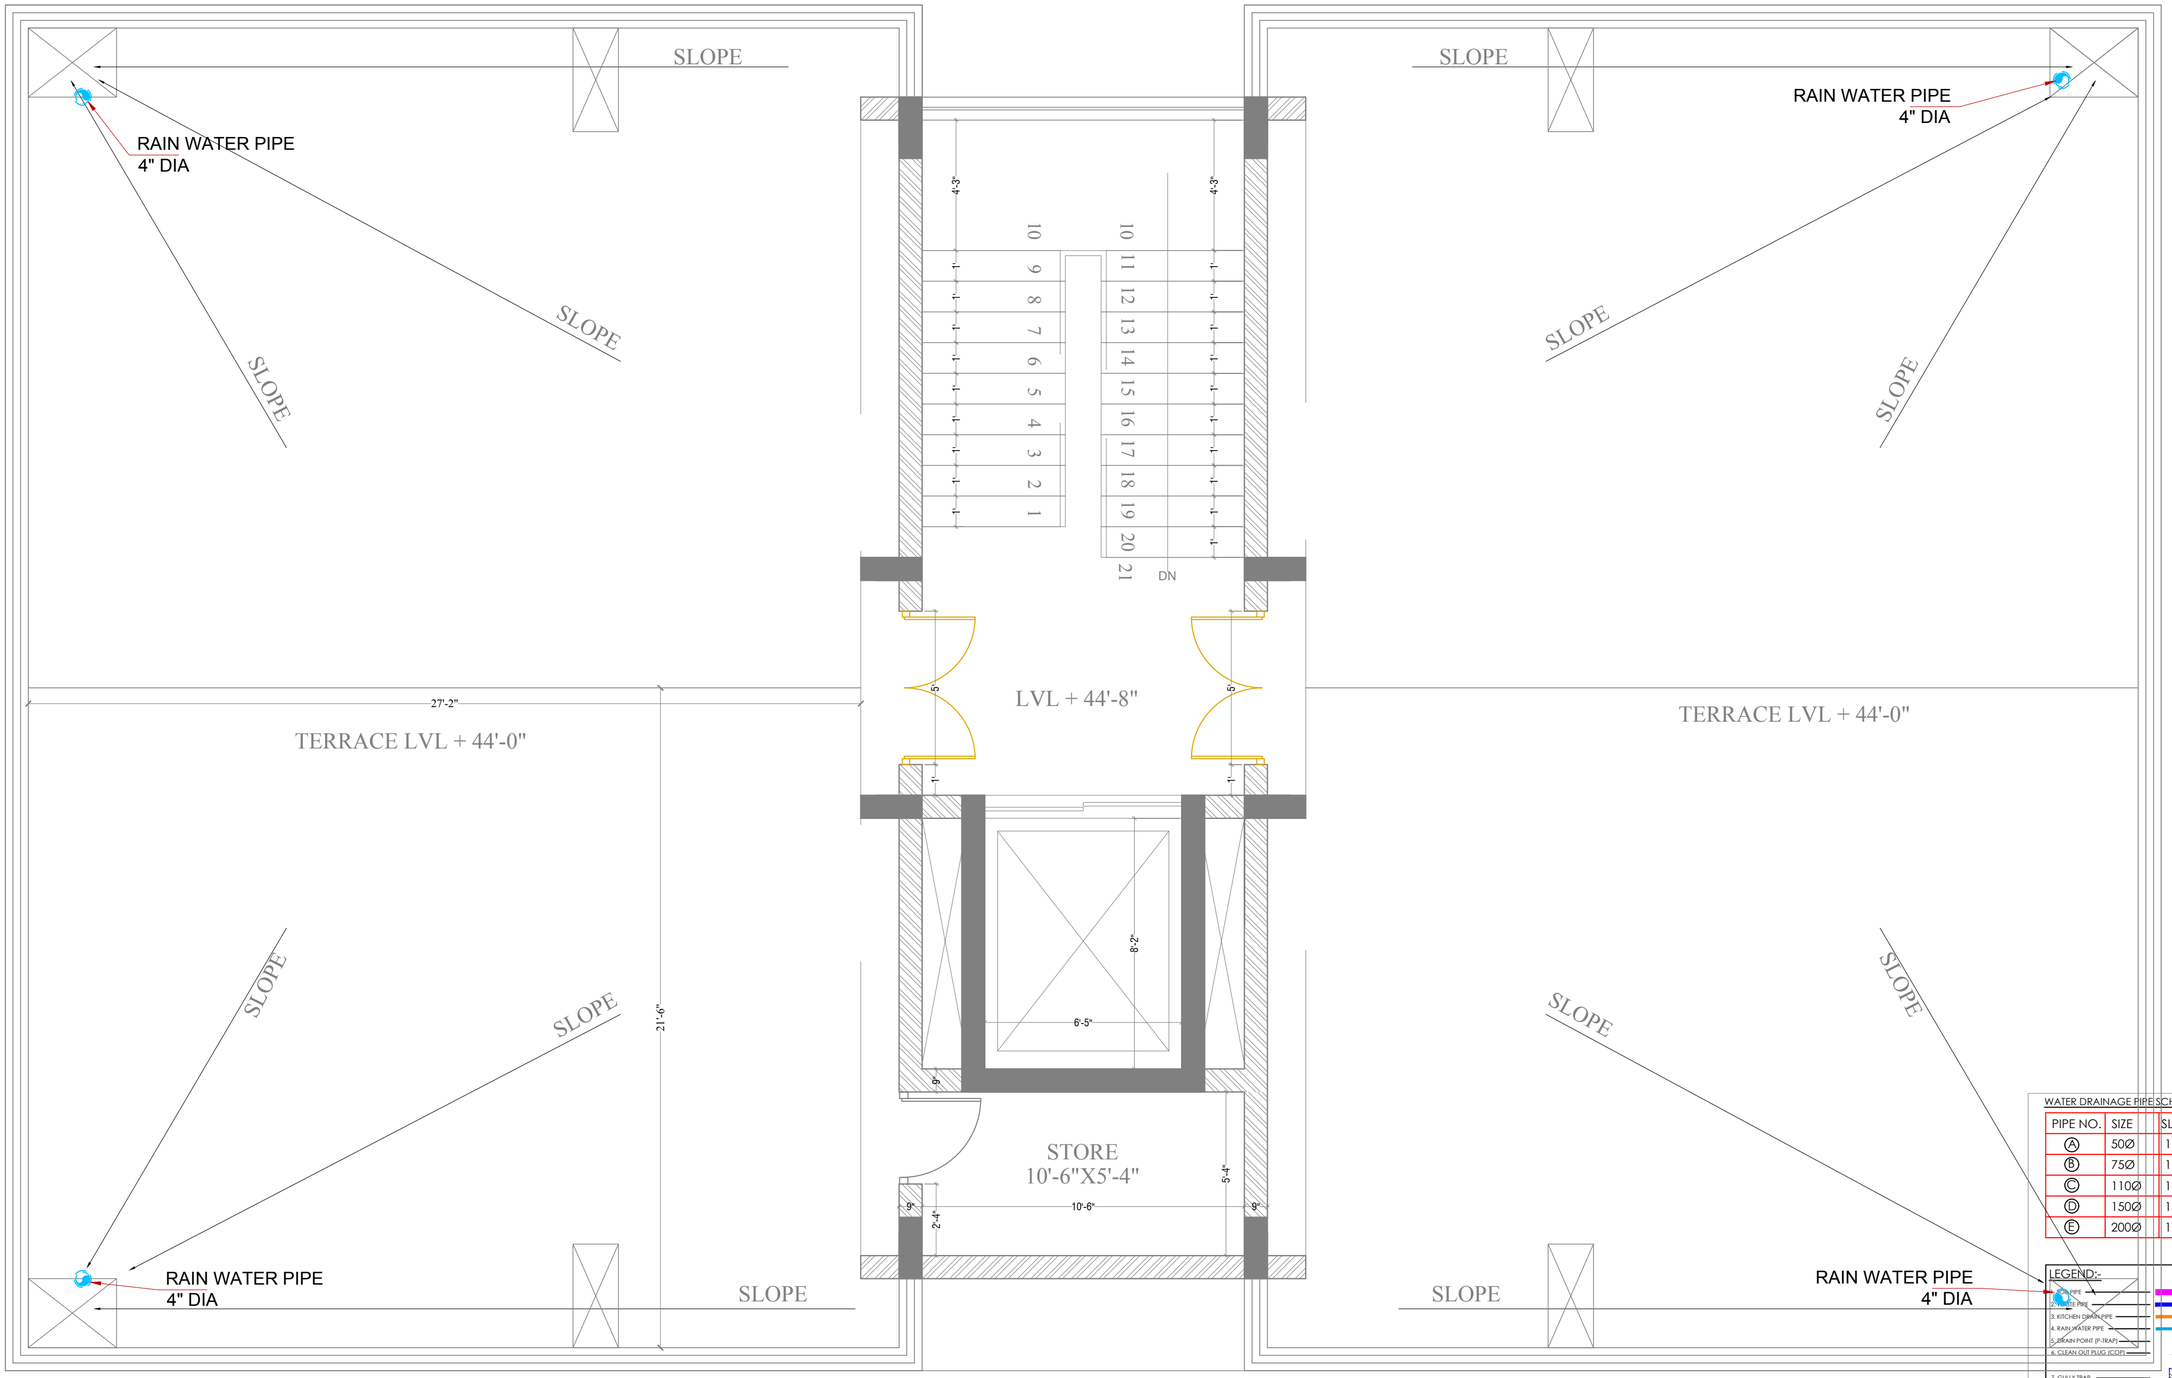

WATER DRAINAGE PIPE SCHEDULE

PIPE NO.	SIZE	SLOPE
A	50Ø	1:90
B	75Ø	1:110
C	110Ø	1:110
D	150Ø	1:200
E	200Ø	1:200

LEGEND:-

1. RAIN PIPE
2. SOIL PIPE
3. KITCHEN DRAIN PIPE
4. RAIN WATER PIPE
5. DRAIN POINT (P-TRAP)
6. CLEAN OUT PLUG (COP)
7. GULLY TRAP 1'-6" X 1'-6" — GT
8. MANHOLE FOR SEWER LINE 2'-0" X 2'-0" — MH
9. MANHOLE FOR RAIN WATER 2'-0" X 2'-0" — RAIN WATER MANHOLE

HOTEL CLARKS, JAIPUR

ARCHITECTS
NEERAV GUPTA
L-1, KRISHNA MARG, C- SCHEME,
JAIPUR (302001), RAJASTHAN.
PH.0141-2360825
E-Mail- architect_neeravgupta@yahoo.com

TERRACE FLOOR PLUMBING DRAINAGE LAYOUT

SCALE: N.T.S.

PROJECT NO:42

DRAWING NO: NGHC/PLU/04

REVISION NO:02

03.01.2019

SAN ENGINEERS & CONSULTANTS
G-2, 1035, CHITRAKOOT SCHEME, NEAR PRATAP STADIUM,
OPPOSITE TAGORE FOUNDATION SCHOOL, VAISHALI NAGAR,
JAIPUR - 302021
E mail: info@sanengjpr.com