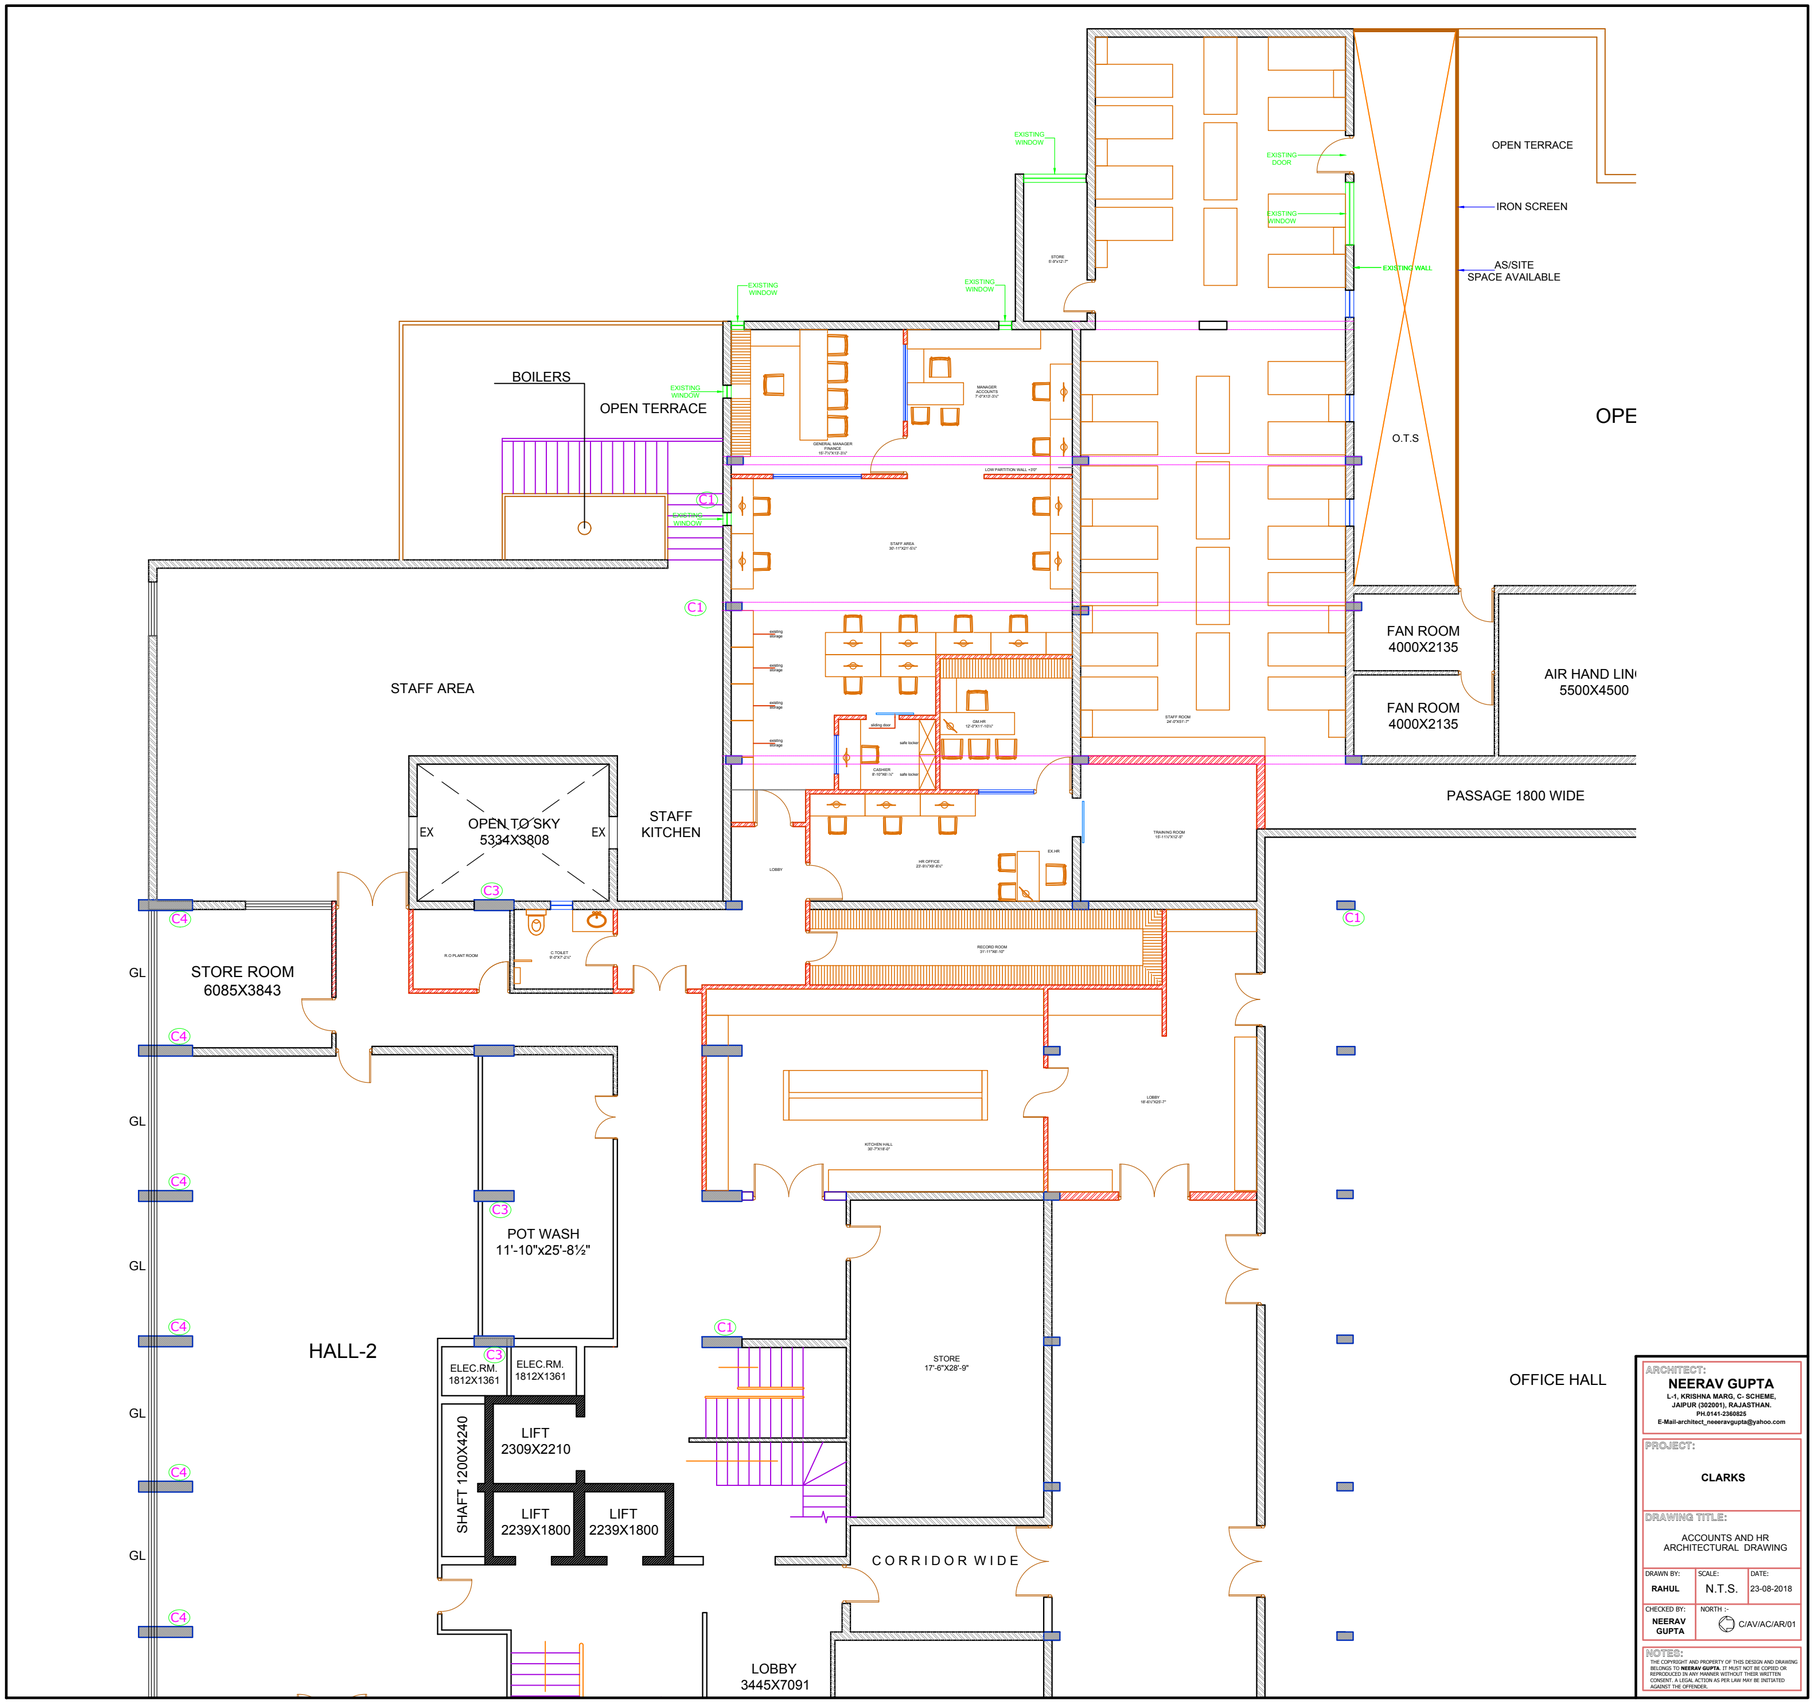
OPEN TERRACE
IRON SCREEN
AS/SITE
SPACE AVAILABLE
EXISTING WALL
EXISTING DOOR
EXISTING WINDOW
STORE
O.T.S
OPE
BOILERS
OPEN TERRACE
STAFF AREA
OPEN TO SKY
5334X3808
EX
STAFF
KITCHEN
FAN ROOM
4000X2135
FAN ROOM
4000X2135
AIR HAND LIN
5500X4500
PASSAGE 1800 WIDE
STORE ROOM
6085X3843
GL
C1
C3
C4
POT WASH
11'-10"x25'-8½"
HALL-2
ELEC.RM.
1812X1361
ELEC.RM.
1812X1361
SHAFT 1200X4240
LIFT
2309X2210
LIFT
2239X1800
LIFT
2239X1800
STORE
17'-6"X28'-9"
CORRIDOR WIDE
OFFICE HALL
LOBBY
3445X7091
ARCHITECT:
NEERAV GUPTA
L-1, KRISHNA MARG, C- SCHEME,
JAIPUR (302001), RAJASTHAN.
PH.0141-2360825
E-Mail-architect_neeravgupta@yahoo.com
PROJECT:
CLARKS
DRAWING TITLE:
ACCOUNTS AND HR
ARCHITECTURAL DRAWING
DRAWN BY: RAHUL
SCALE: N.T.S.
DATE: 23-08-2018
CHECKED BY: NEERAV GUPTA
NORTH :-
C/AV/AC/AR/01
NOTES:
THE COPYRIGHT AND PROPERTY OF THIS DESIGN AND DRAWING BELONGS TO NEERAV GUPTA. IT MUST NOT BE COPIED OR REPRODUCED IN ANY MANNER WITHOUT THEIR WRITTEN CONSENT. A LEGAL ACTION AS PER LAW MAY BE INITIATED AGAINST THE OFFENDER.