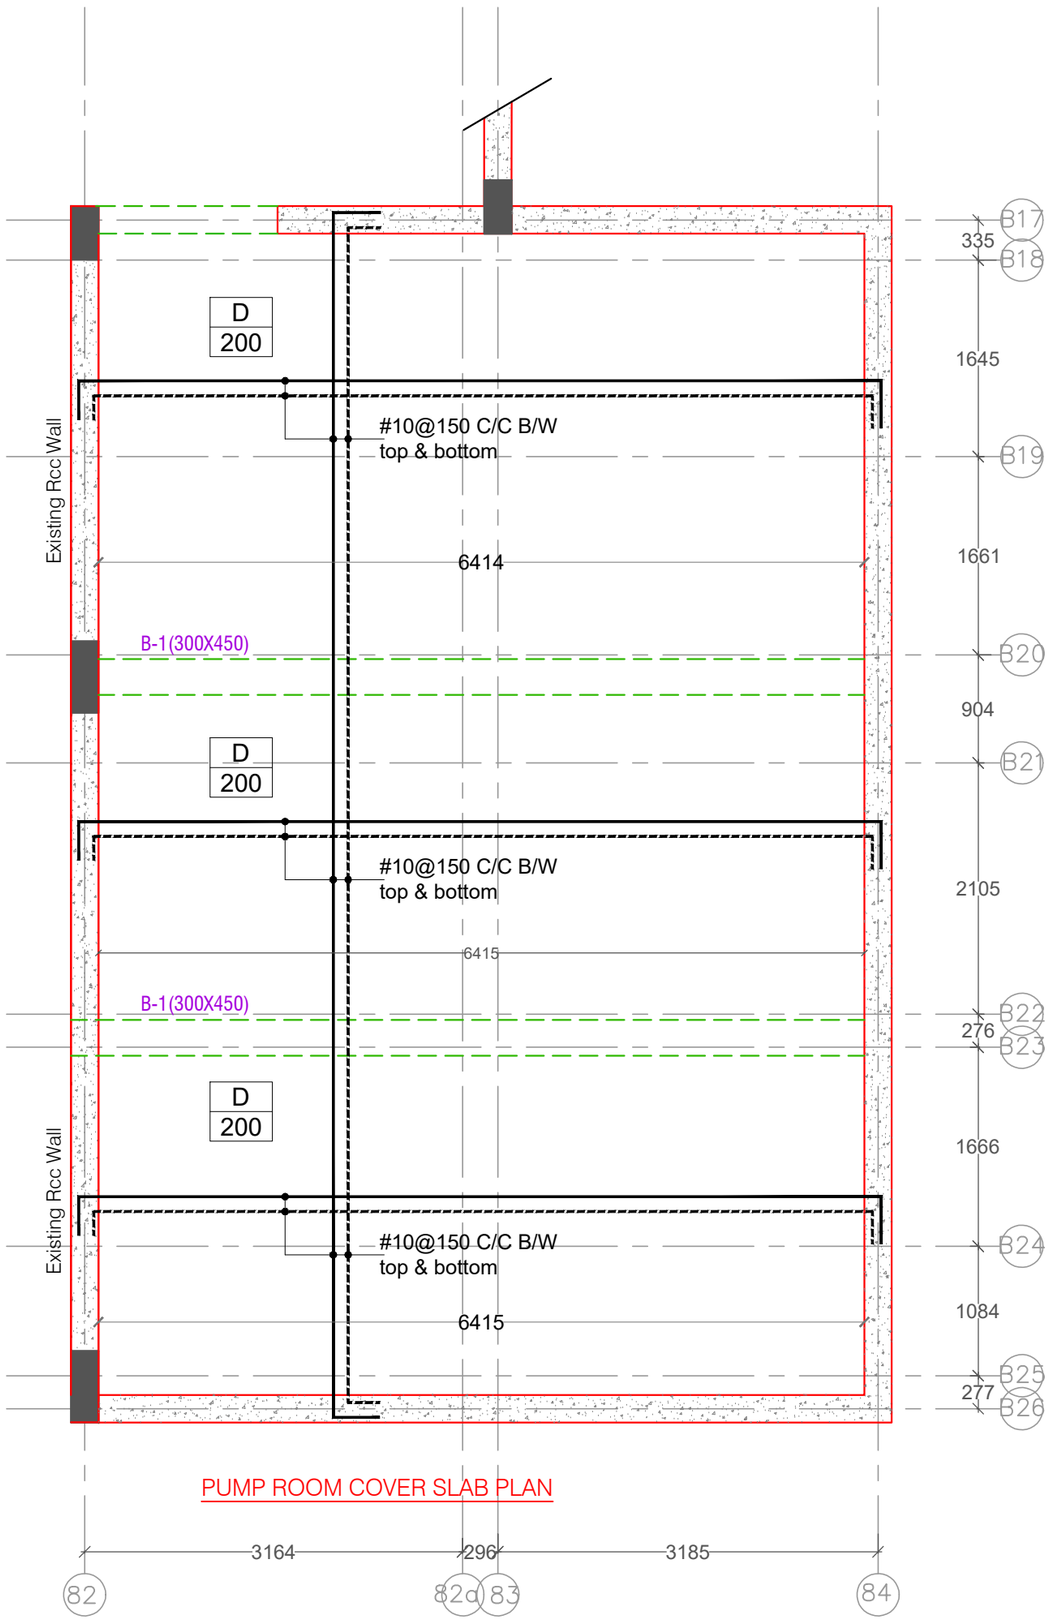

PUMP ROOM COVER SLAB PLAN

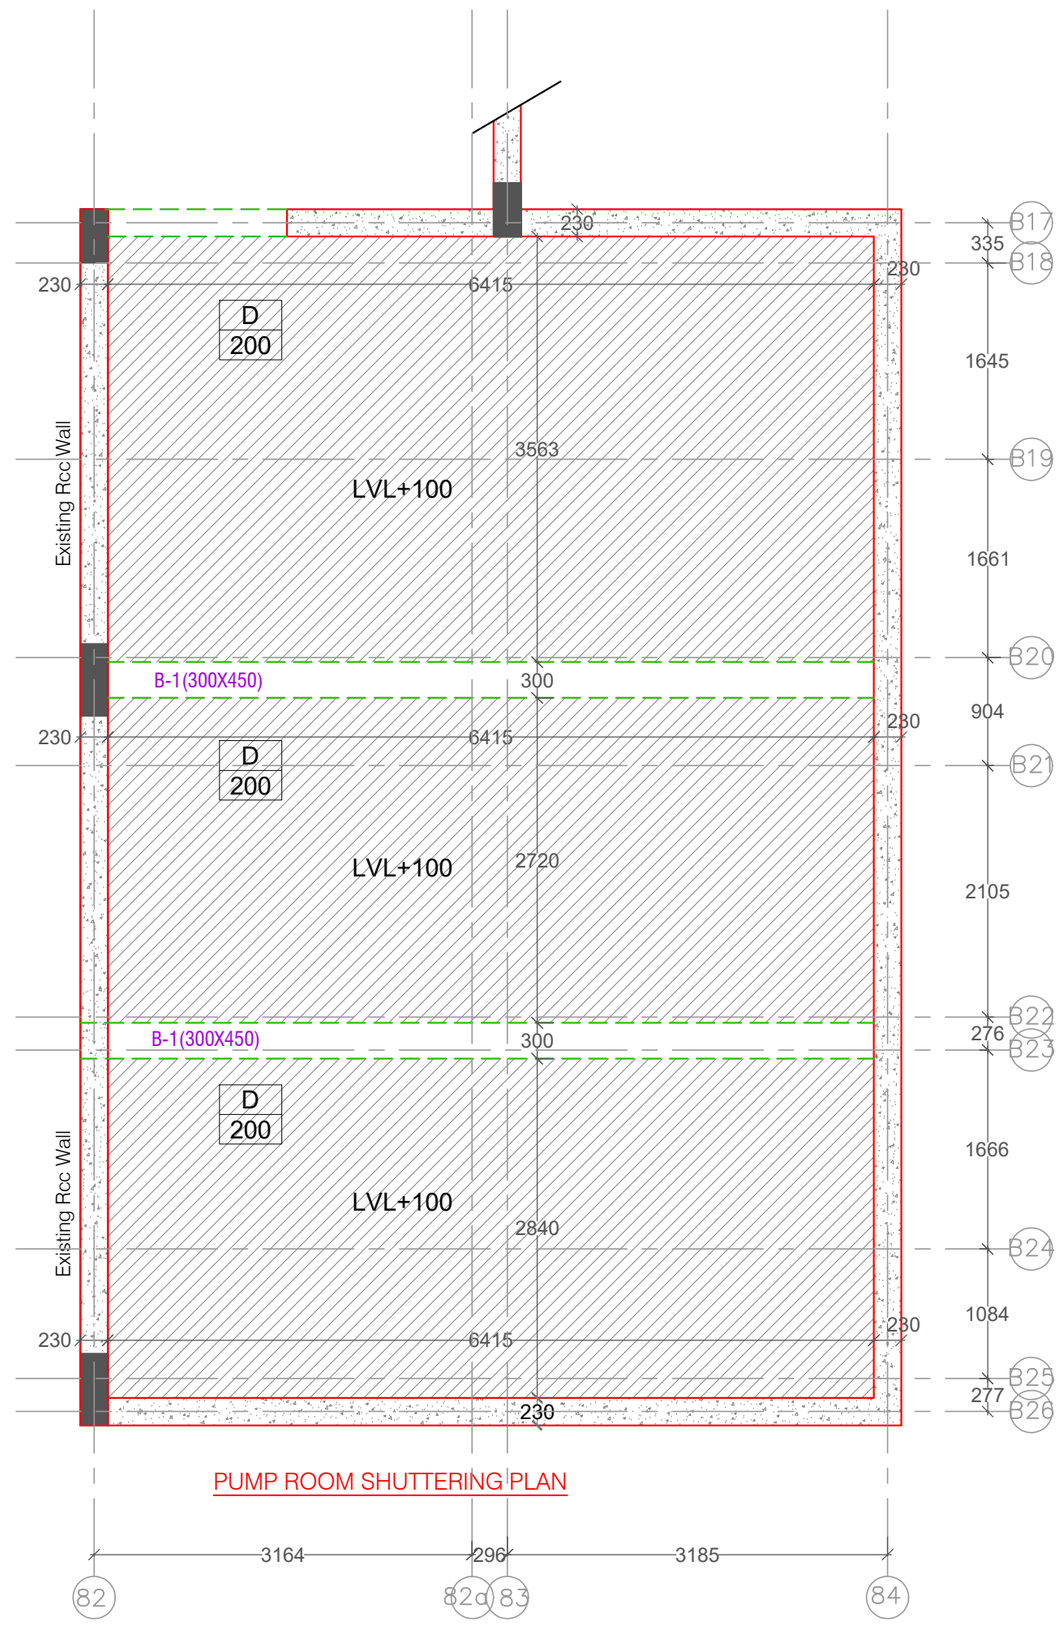

PUMP ROOM SHUTTERING PLAN

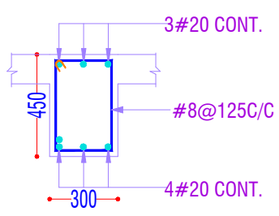

B-1(300X450)

ISSUED TO	ISSUED TO	ISSUED TO	REVISION	DATE	REVISION

FILE LOCATION

PROJECT:
RESORT AMARA FOR
SH. RAJ BANSAL

DRAWING TITLE:
PUMP ROOM & STICH SLAB
SECTION DETAILS

ARCHITECTS:-
RAVI KUMAR GUPTA

STRUCTURAL CONS.
SANRACHNA
S-41,AMBA BARI,JAIPUR
PH:91-9799496696,
E-mail: sanrachan_jaipur@yahoo.co.in

CADD DEVLOPED.	DRAWING. NO.	DATE:
SHIV		25-1-2020
SCALE		