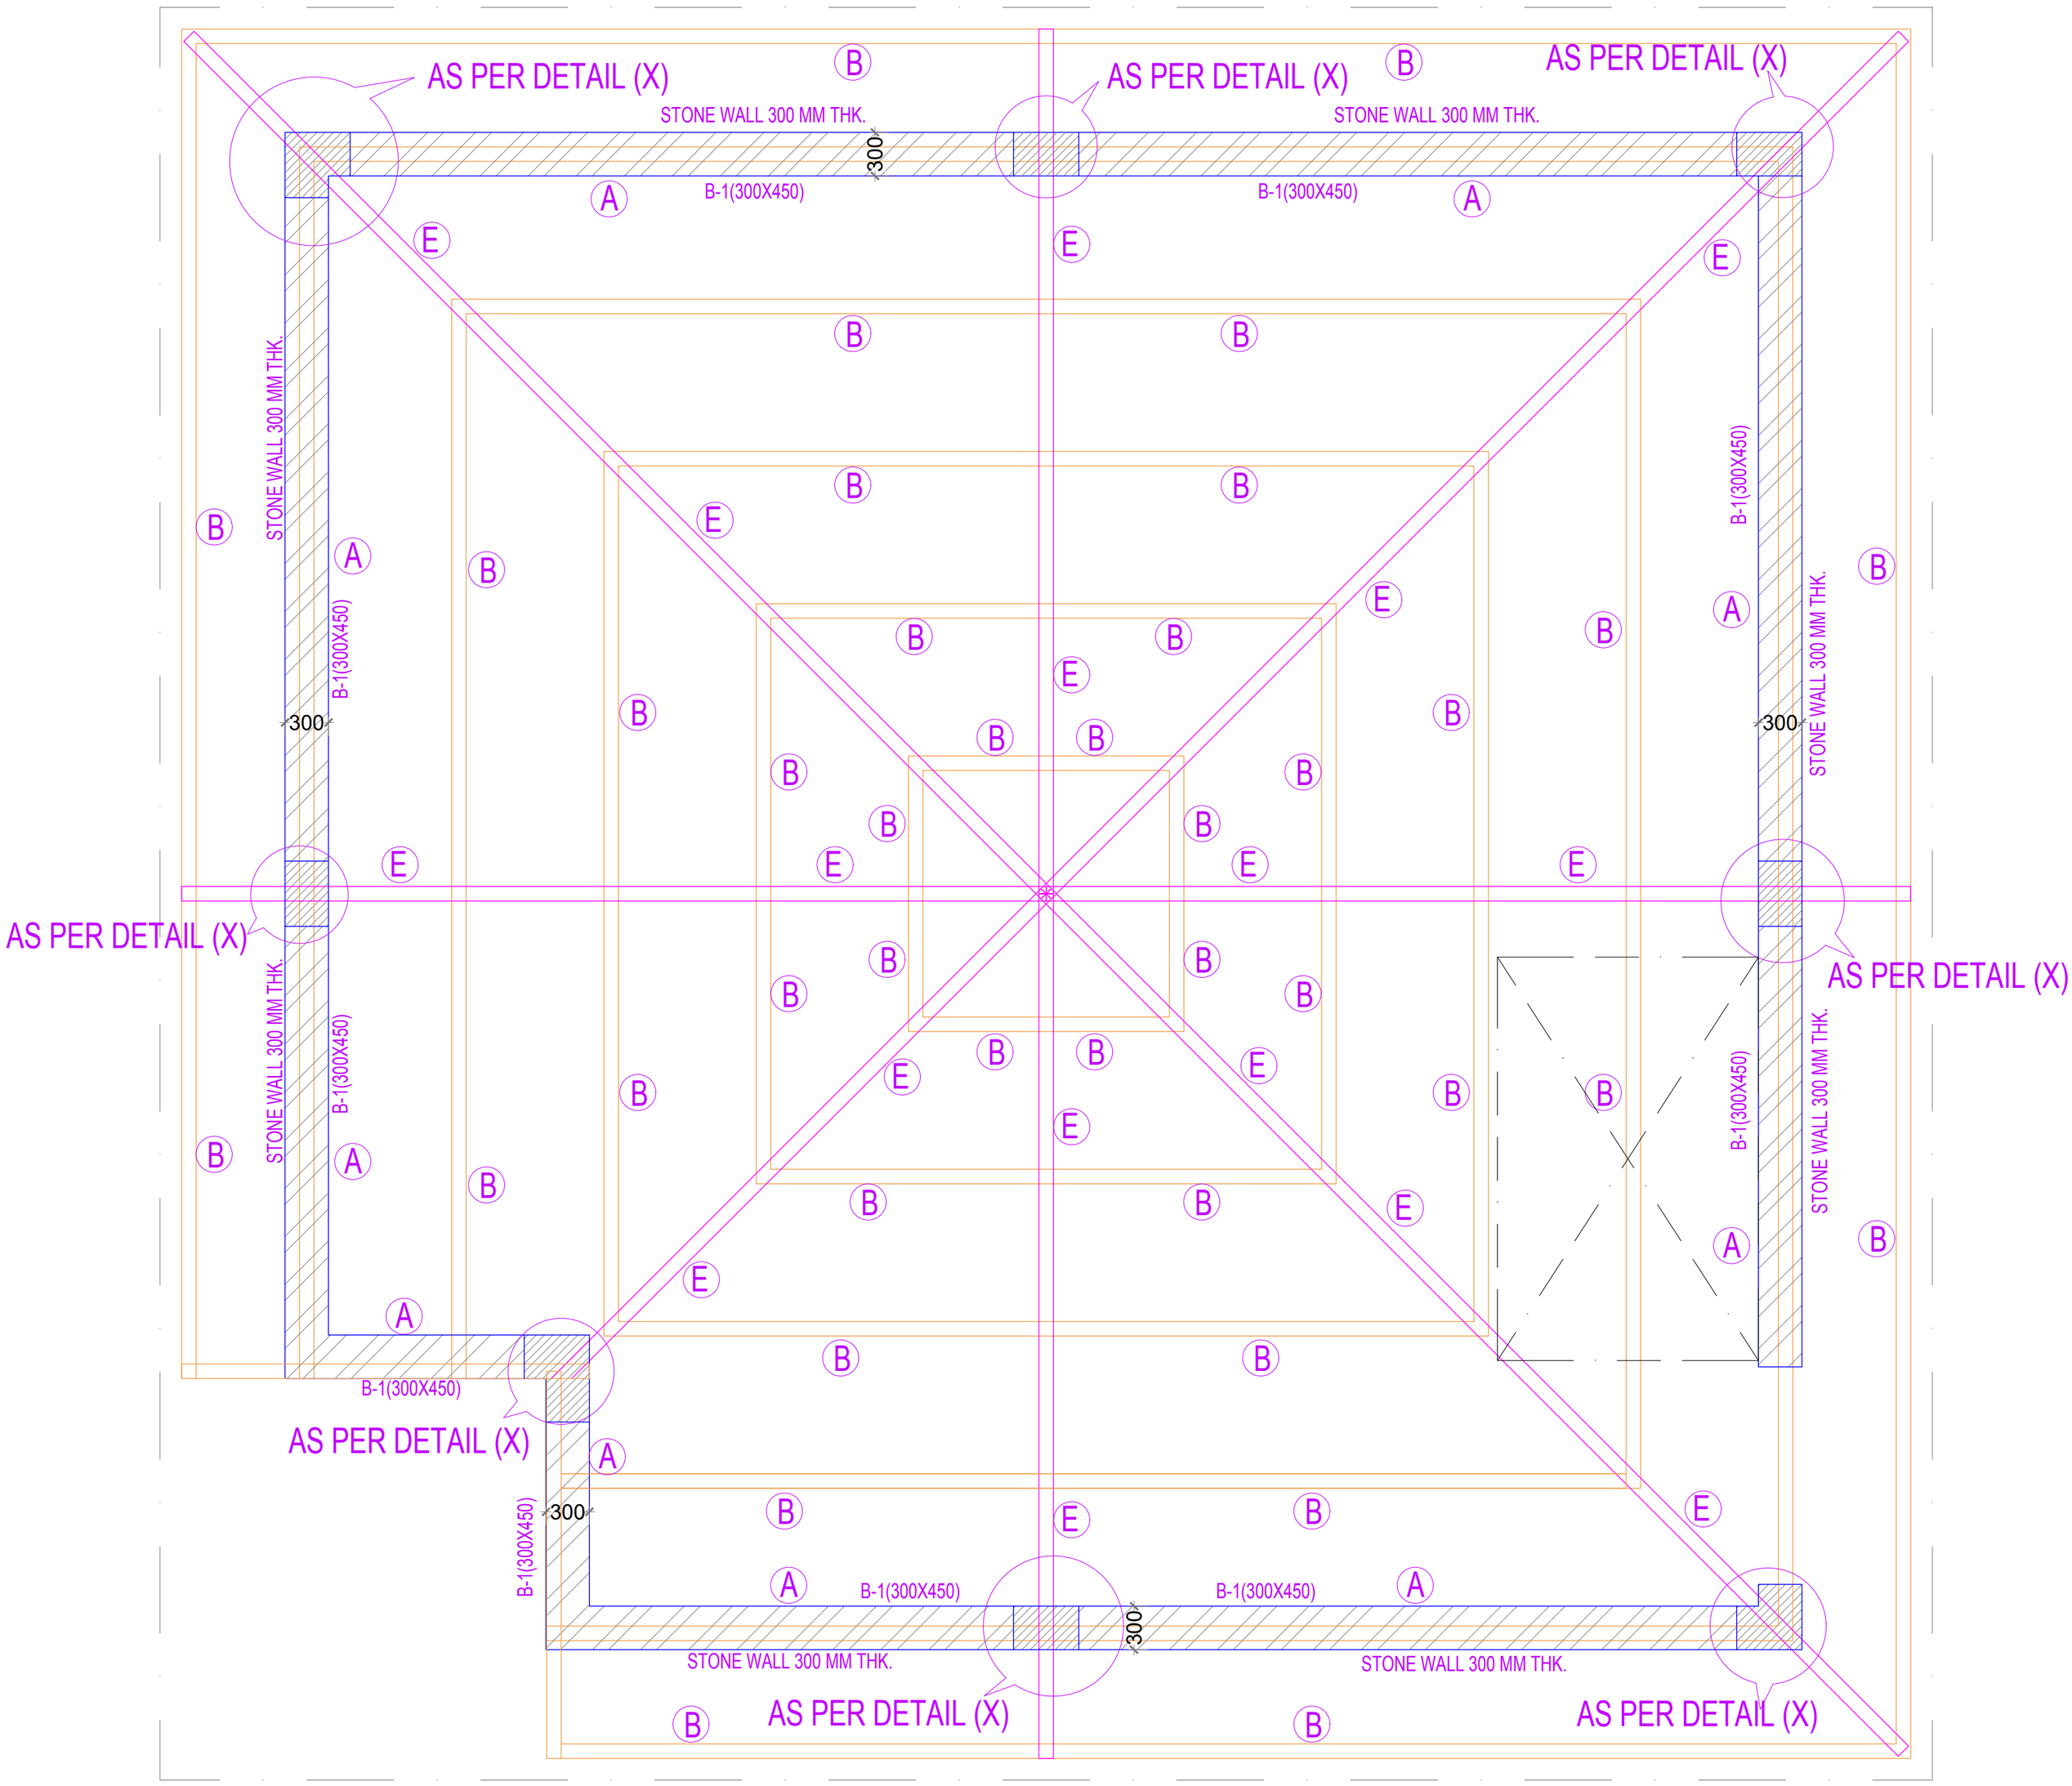

TRUSS ROOF

(A) TATA RHS 172X92X4.8@18.71 KG/M.(TIE AT BASE LEVEL.)
(B) TATA RHS 66X33X2.9@4.07 KG/M.
(C) TATA SHS 100X100X4.0@11.73 Kg/m.
(D) COLUMN TATA SHS 150X150X5.0@22.26Kg/m
(E) TATA RHS 200X100X4.0@18.0KG/M

ISSUED TO	ISSUED TO	ISSUED TO	REVISION	DATE	REVISION

FILE LOCATION

PROJECT: CLARK FARM HOUSE KUKAS, JAIPUR

DRAWING TITLE: KITCHEN TRUSS DETAIL

ARCHITECTS:- RAVI KUMAR GUPTA
CA/83/7739
L-1, KRISHNA MARG, C- SCHEME, JAIPUR (302001), RAJASTHAN.
PH.0141-2360825 E-Mail-ravigupta_15@yahoo.com

STRUCTURAL CONS. SANRACHNA
S-41,AMBA BARI,JAIPUR
PH:91-9799496696,
E-mail: sanrachna6665@gmail.com

CADD DEVLOPED.	DRAWING. NO.	DATE:
SHIV		01/06/2019
SCALE		