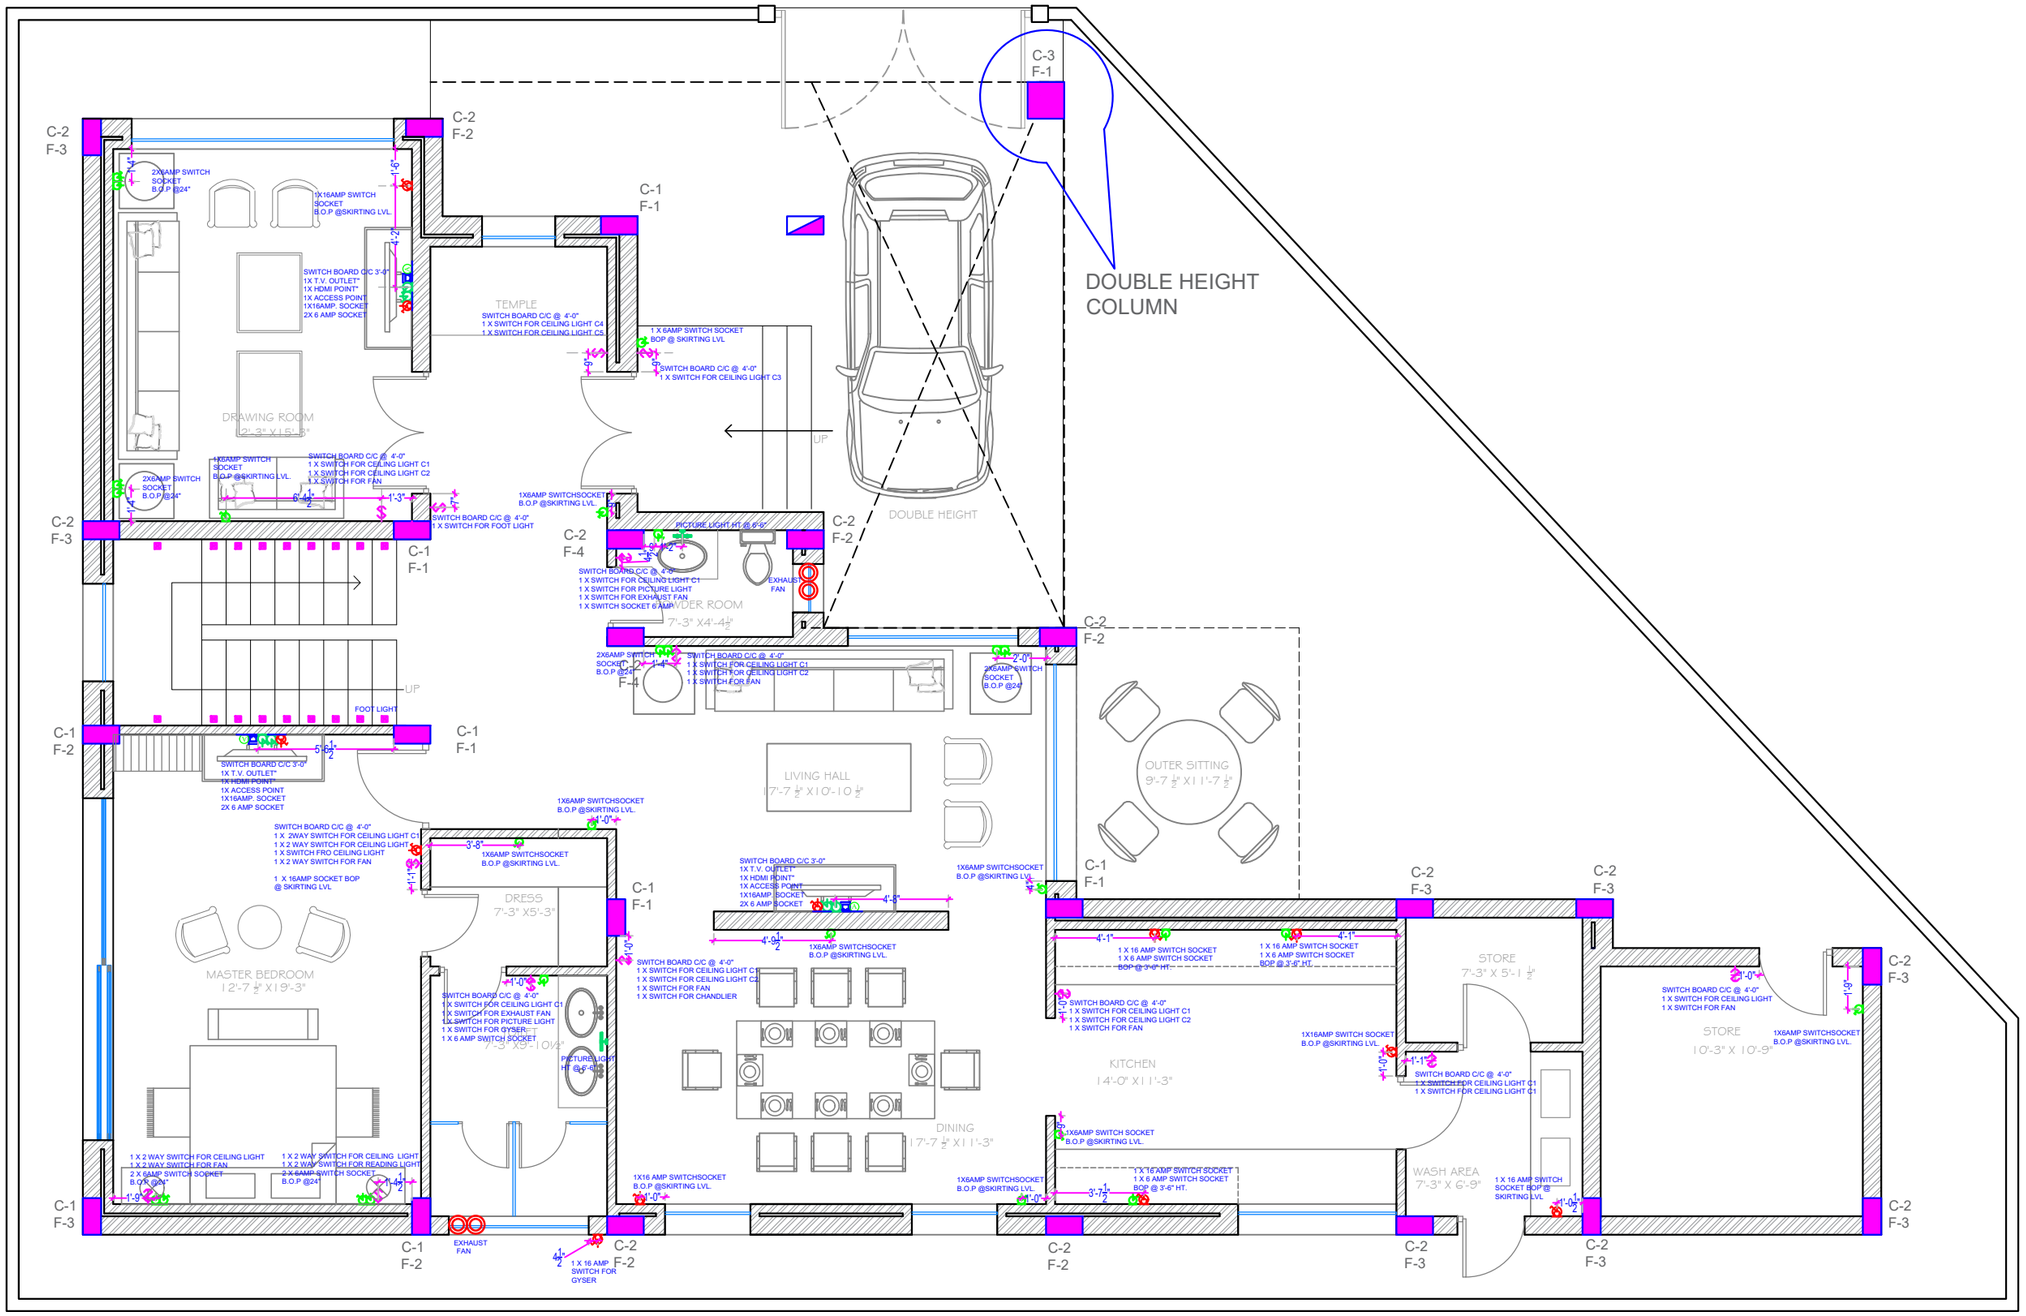

GROUND FLOOR

LEGEND - ELECTRICAL

S.NO.	SYMBOL	DESCRIPTION OF ITEM	HT.
1		CEILING FAN	
2		SWITCH BOARD	
3		BRACKET LIGHT	
4		SWITCH SOCKET 6A.	
5		SWITCH SOCKET 16A.	
6		ANTENNA	
7		TELEPHONE	
8		PICTURE LIGHT	
9		CHANDELIER	
10		UPLIGHTERS	
11		ACCESS POINT (WIFI)	
12		USB	
13		FOOT LIGHT	
14		EXHAUST FAN	

ARCHITECT:
RAVI KUMAR GUPTA
CA/83/7739
L-1, KRISHNA MARG, C- SCHEME, JAIPUR (302001), RAJASTHAN.
PH.0141-2360825 E-Mail-ravigupta_15@yahoo.com

DRAWING TITLE:
GROUND FLOOR
WALL ELECTRICAL

PROJECT:
BHILWARA RESIDENCE

DRAWN BY: **PRIYANK ARORA**	NORTH: N	DATE: 10-01-2022
CHECKED BY: **NEERAV GUPTA**	DRAWING NO.: 01	SCALE: N.T.S.

NOTES:
THE COPYRIGHT AND PROPERTY OF THIS DESIGN AND DRAWING BELONGS TO **RAVI KUMAR GUPTA**. IT MUST NOT BE COPIED OR REPRODUCED IN ANY MANNER WITHOUT THEIR WRITTEN CONSENT. A LEGAL ACTION AS PER LAW MAY BE INITIATED AGAINST THE OFFENDER.