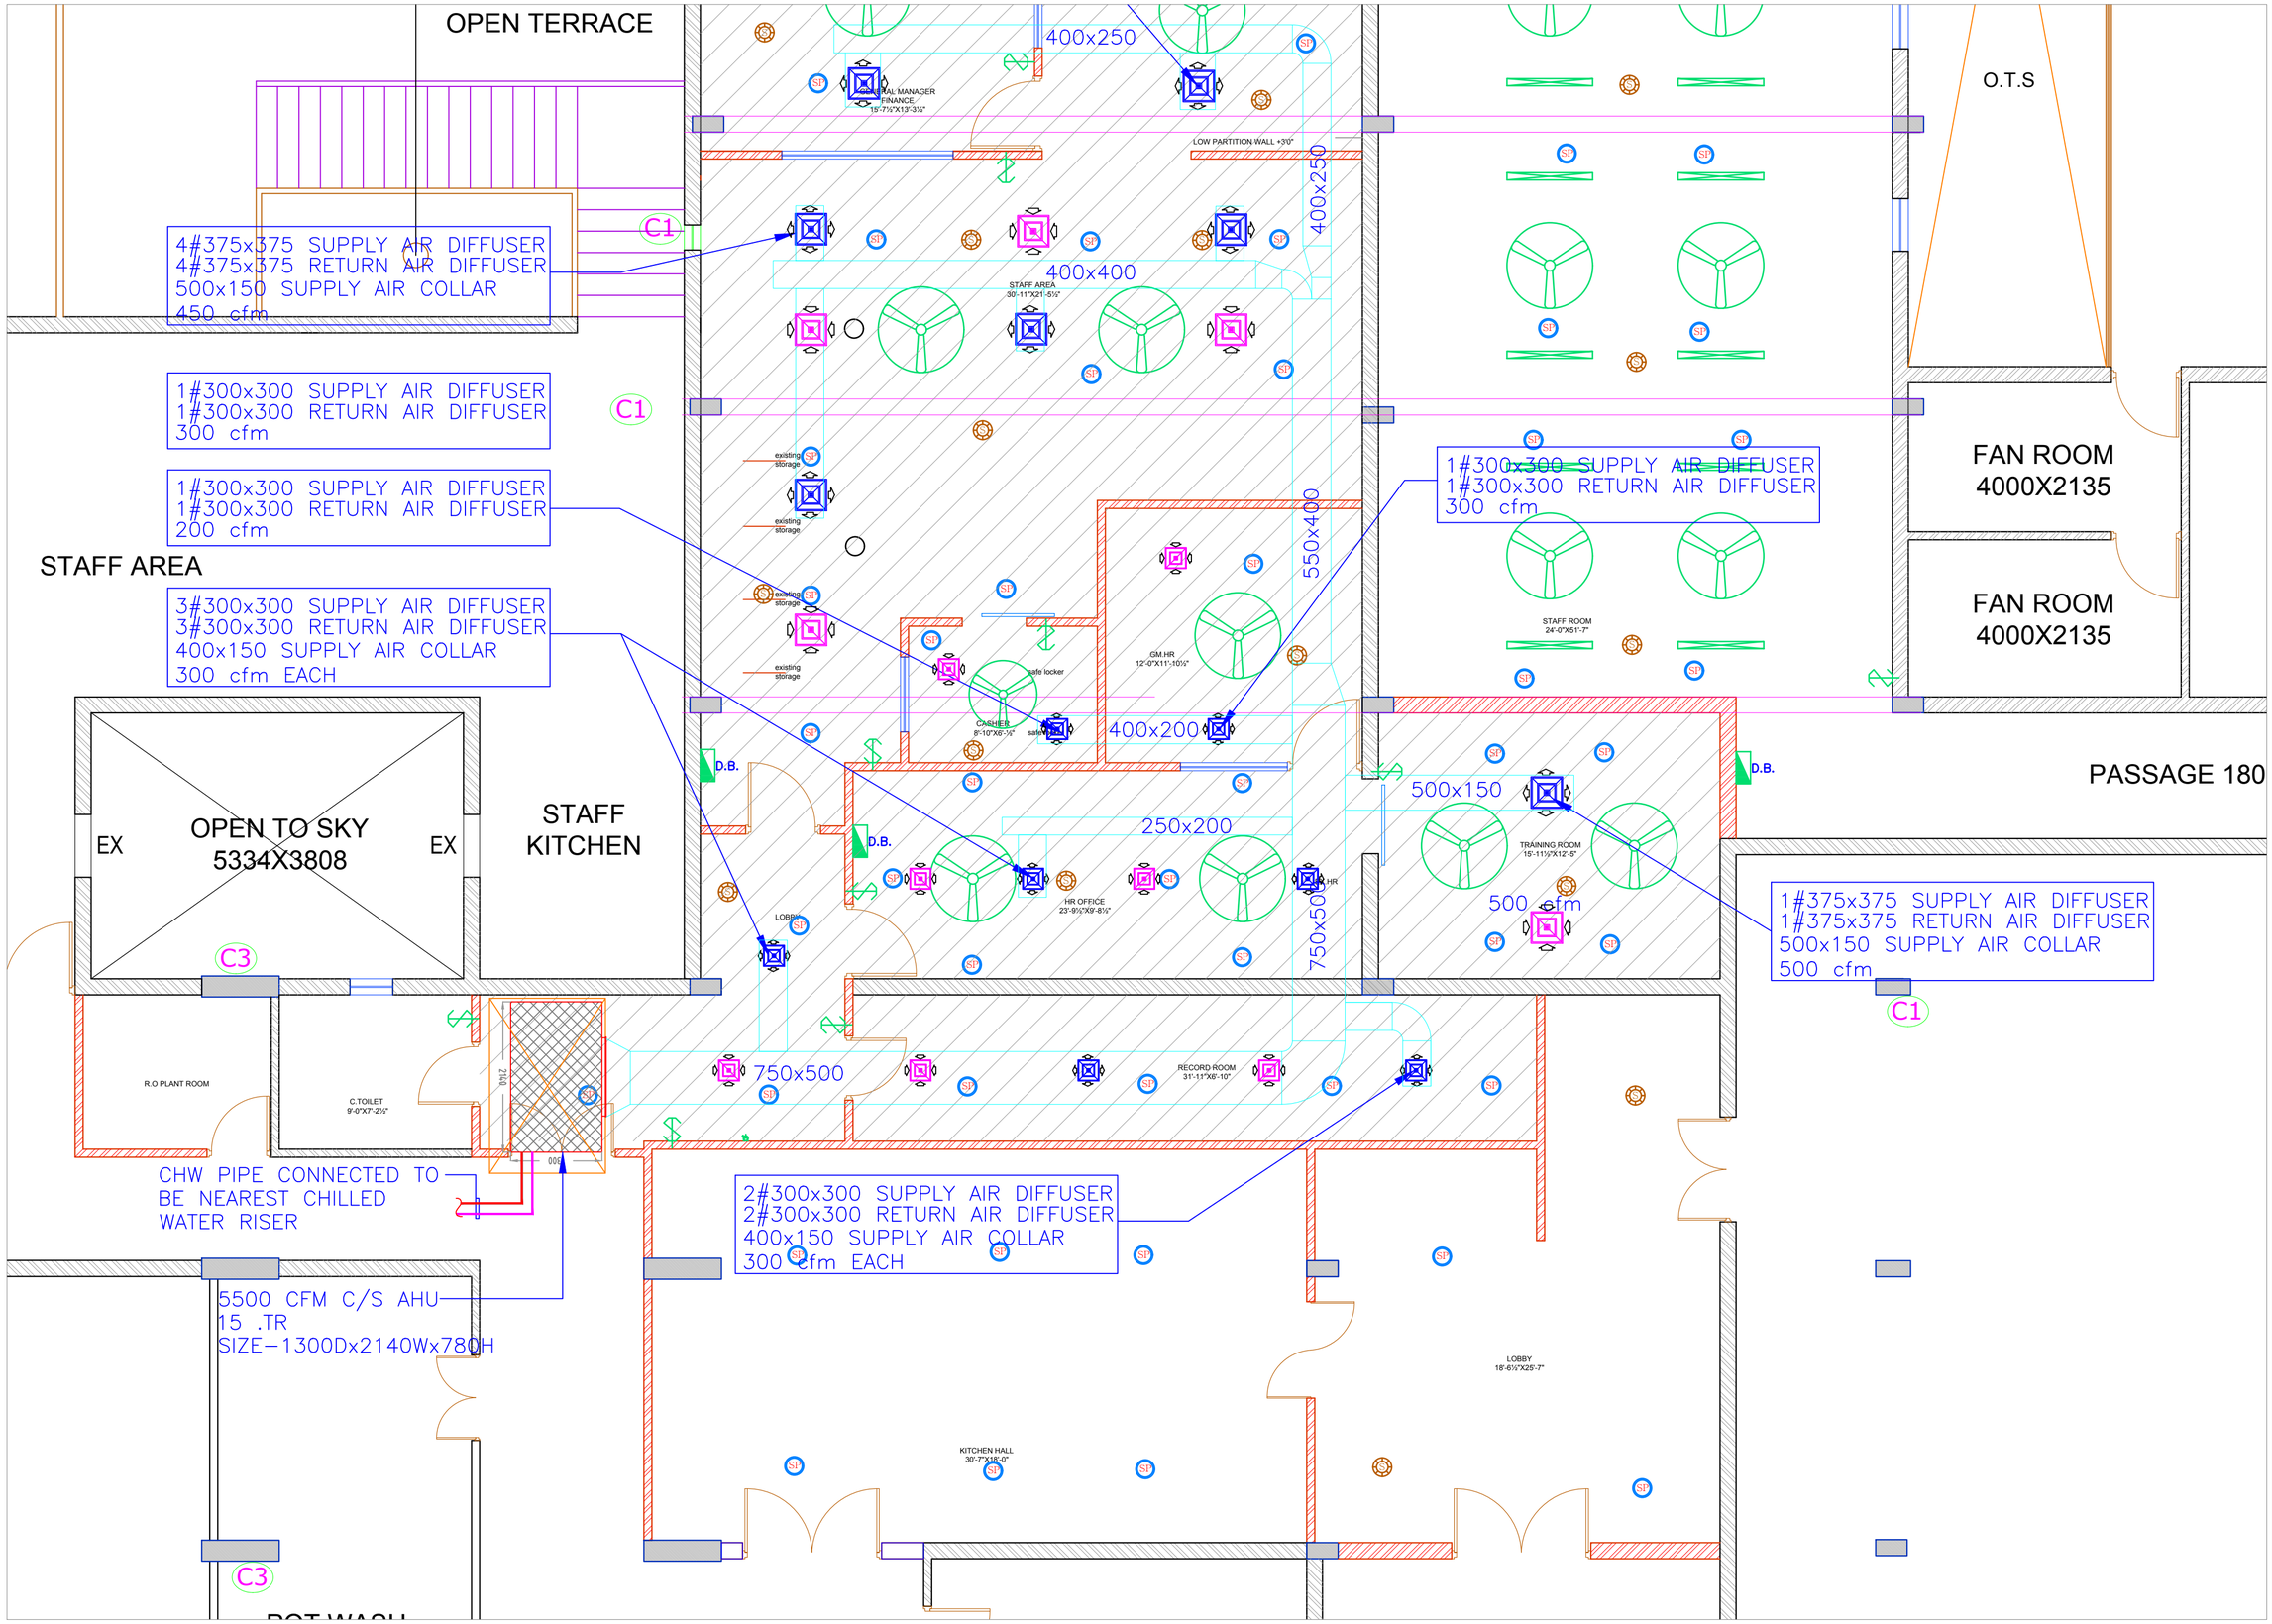

HOTEL CLARKS, LUCKNOW

ARCHITECTS
NEERAV GUPTA
L-1, KRISHNA MARG, C- SCHEME,
JAIPUR (302001), RAJASTHAN.
PH.0141-2360825
E-Mail- architect_neeravgupta@yahoo.com

FIRST FLOOR OFFICE AREA HVAC LAYOUT

SCALE: N.T.S.

PROJECT NO:

DRAWING NO. C/AV/ACHC/HVAC01

REVISION NO:

10.09.2018

SAN ENGINEERS & CONSULTANTS
G-2, 1055 CHITRAKOOT SCHEME, NEAR PRATAP STADIUM,
VAISHALI NAGAR,JAIPUR
+91-141-4026831
E mail: sanengg@gmail.com