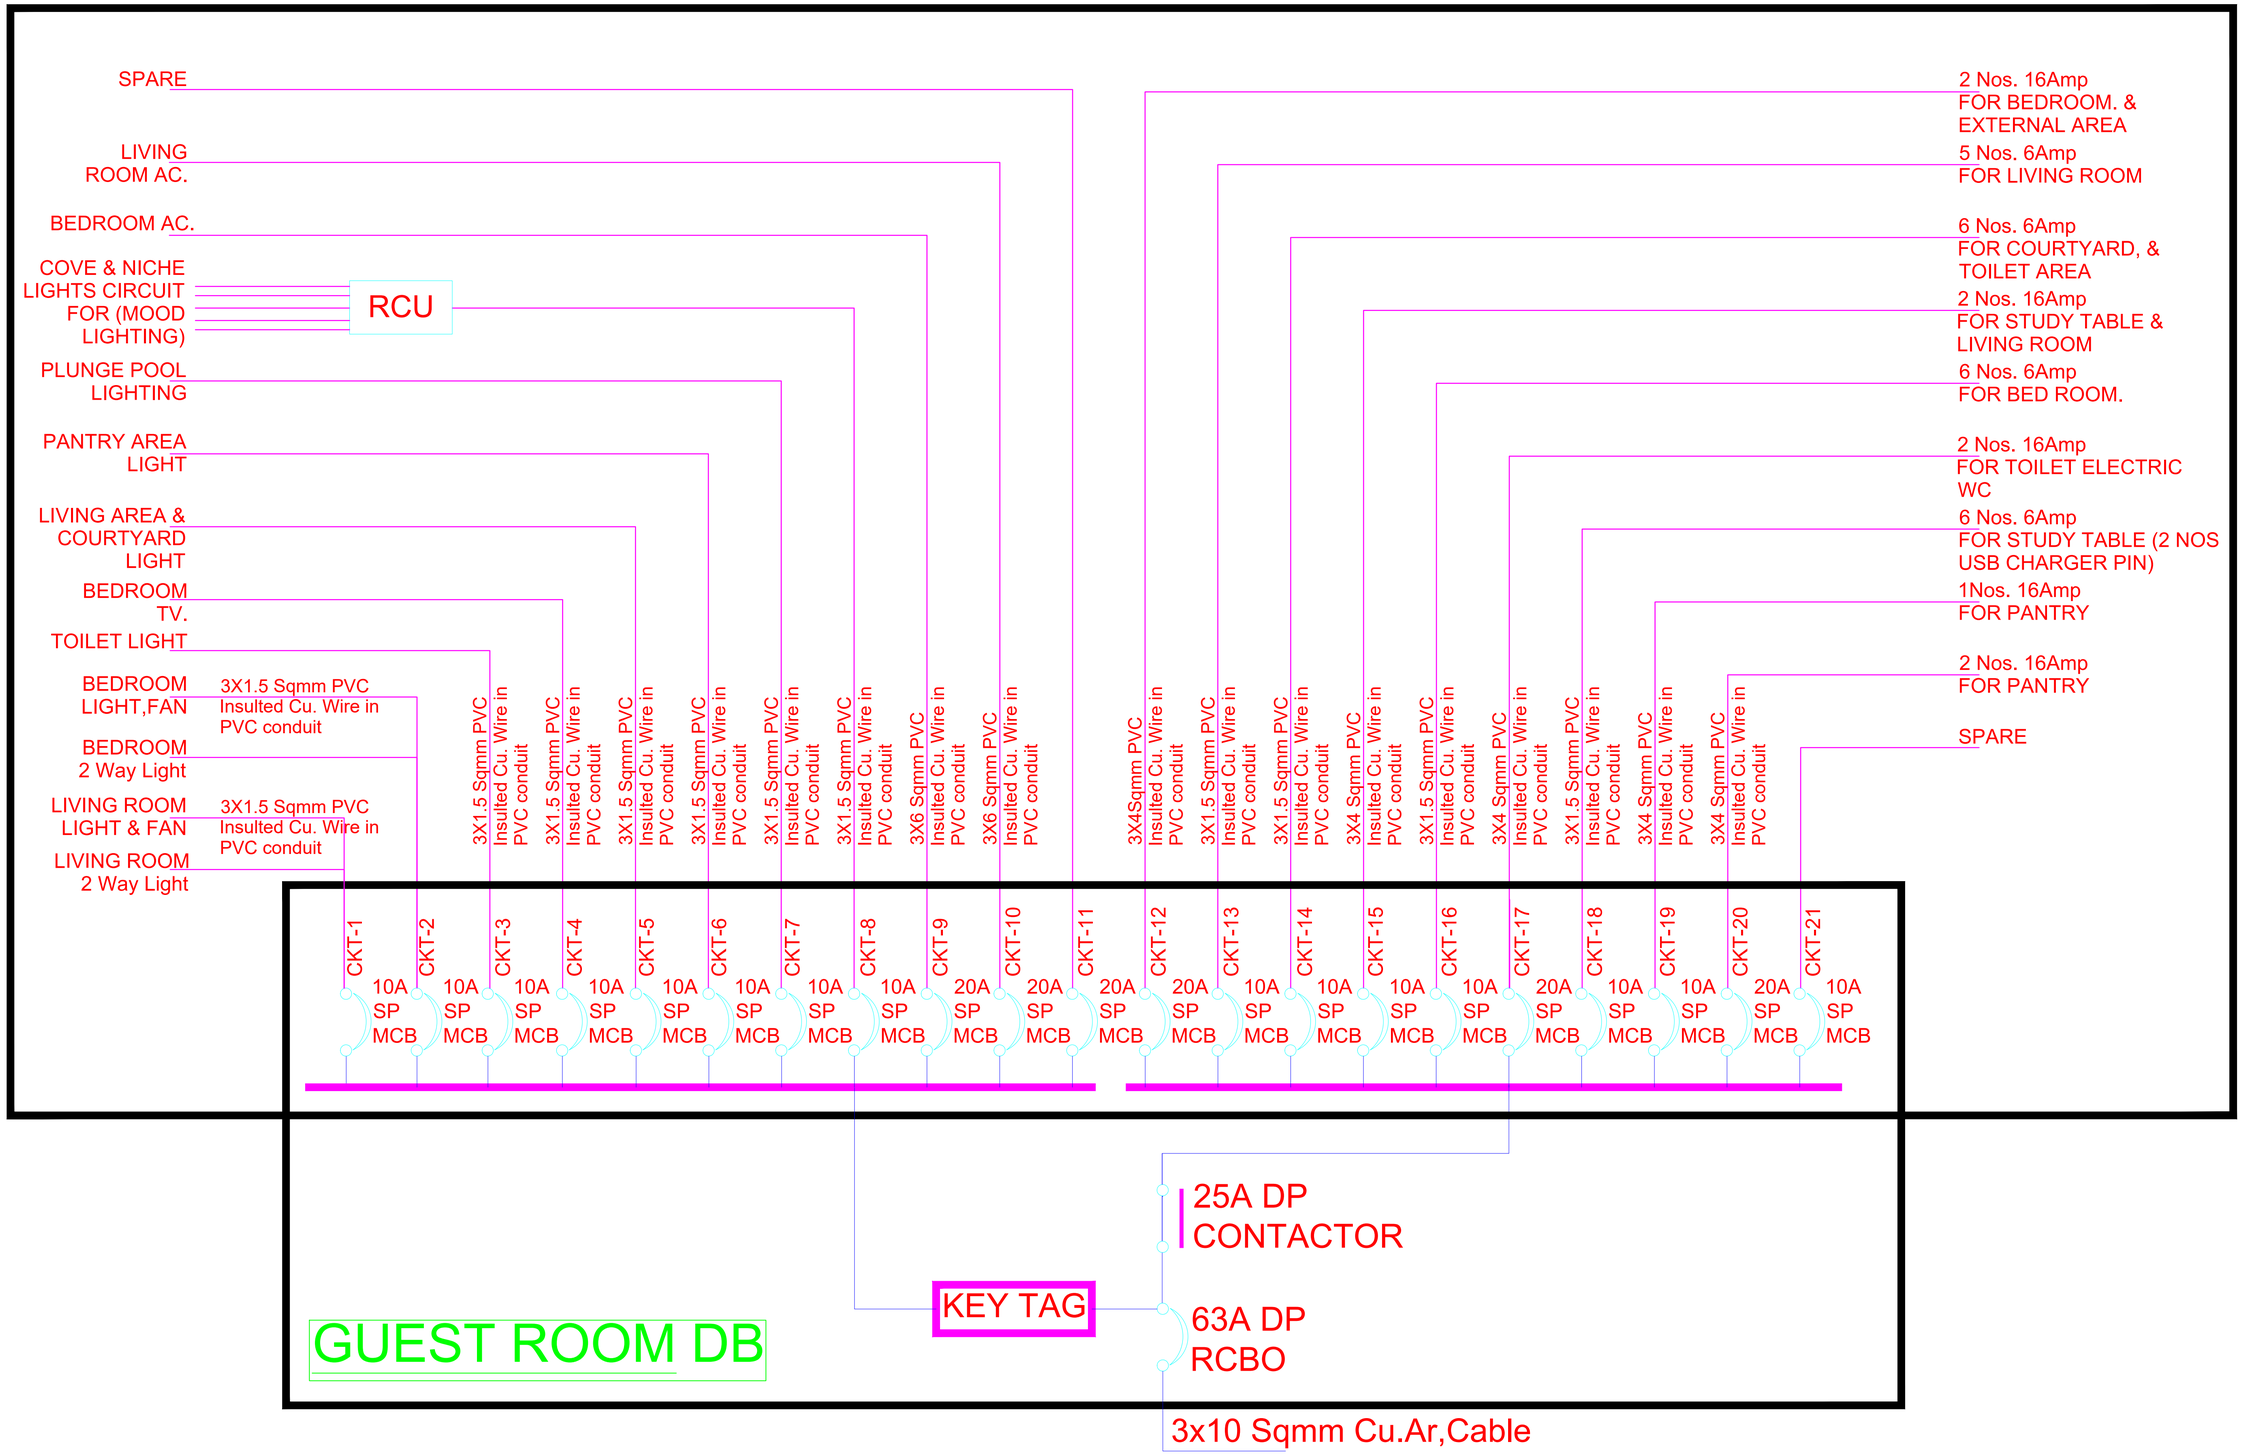

CLARK FARM HOUSE

ARCHITECTS
NEERAV GUPTA
L-1, KRISHNA MARG, C- SCHEME,
JAIPUR (302001), RAJASTHAN.
PH.0141-2360825
E-Mail- architect_neeravgupta@yahoo.com

GUEST ROOM ELECTRICAL SCHEMATIC DIAGRAM

SCALE: N.T.S.

PROJECT NO:44
DRAWING NO: NG/CFH/ELE./01
REVISION NO:
03.05.2019

SAN ENGINEERS & CONSULTANTS
G-2, 1015 CHITRAKOOT SCHEME, NEAR PRATAP STADIUM,
VAISHALI NAGAR,JAIPUR
Ph.0141-2393142, 9414042142
E mail- sanejy1@gmail.com