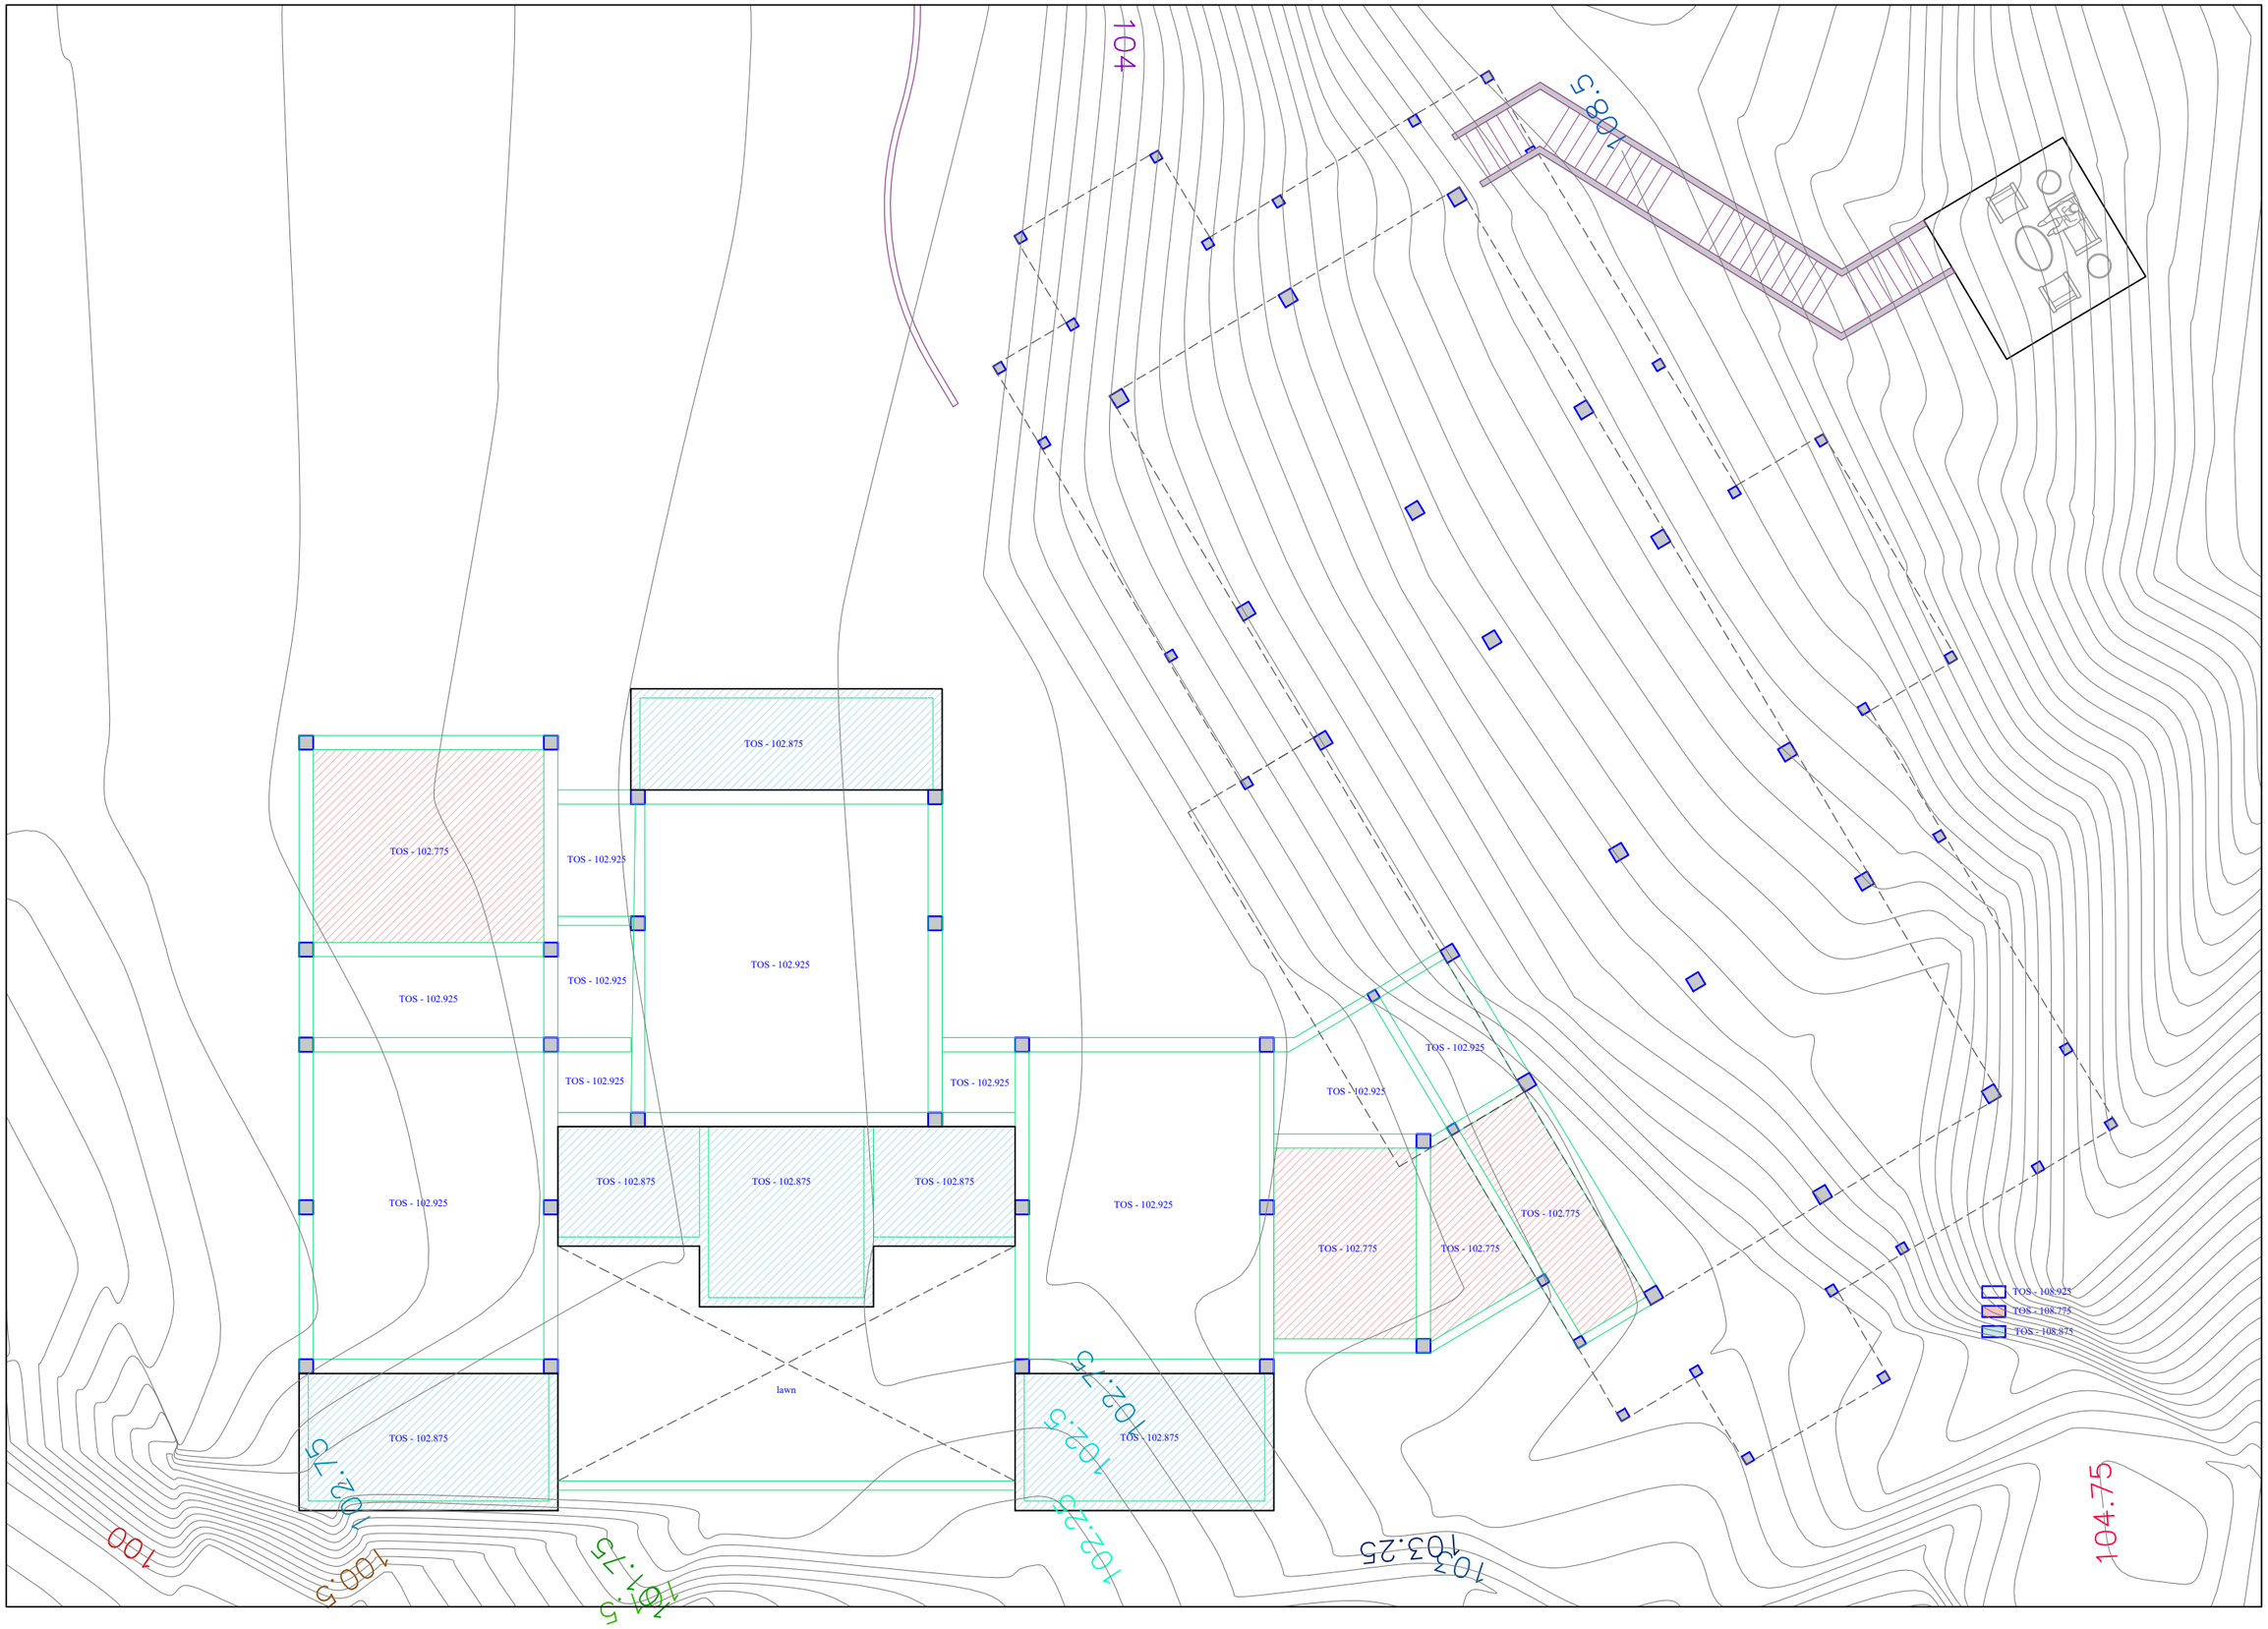

ARCHITECT:

RAVI KUMAR GUPTA

CA/83/7739

L-1, KRISHNA MARG, C- SCHEME,
JAIPUR (302001), RAJASTHAN.
PH.0141-2360825 E-Mail-ravigupta_15@yahoo.com

DRAWING TITLE:

VILLA C & D
BEAM LAYOUT (VILLA D)

PROJECT:

RANAKPUR RESORT

PROJECT ADDRESS:

DRAWN BY:	NORTH:	DATE:
HARDIK GEHLOTE	N	31-01-2022
CHECKED BY:	DRAWING NO.:	SCALE:
RAVI K. GUPTA	04	1:150

NOTES:

THE COPYRIGHT AND PROPERTY OF THES DESIGN AND DRAWING BELONGS TO **RAVI KUMAR GUPTA.** IT MUST NOT BE COPIED OR REPRODUCED IN ANY MANNER WITHOUT THEIR WRITTEN CONSENT. A LEGAL ACTION AS PER LAW MAY BE INITIATED AGAINST THE OFFENDER.