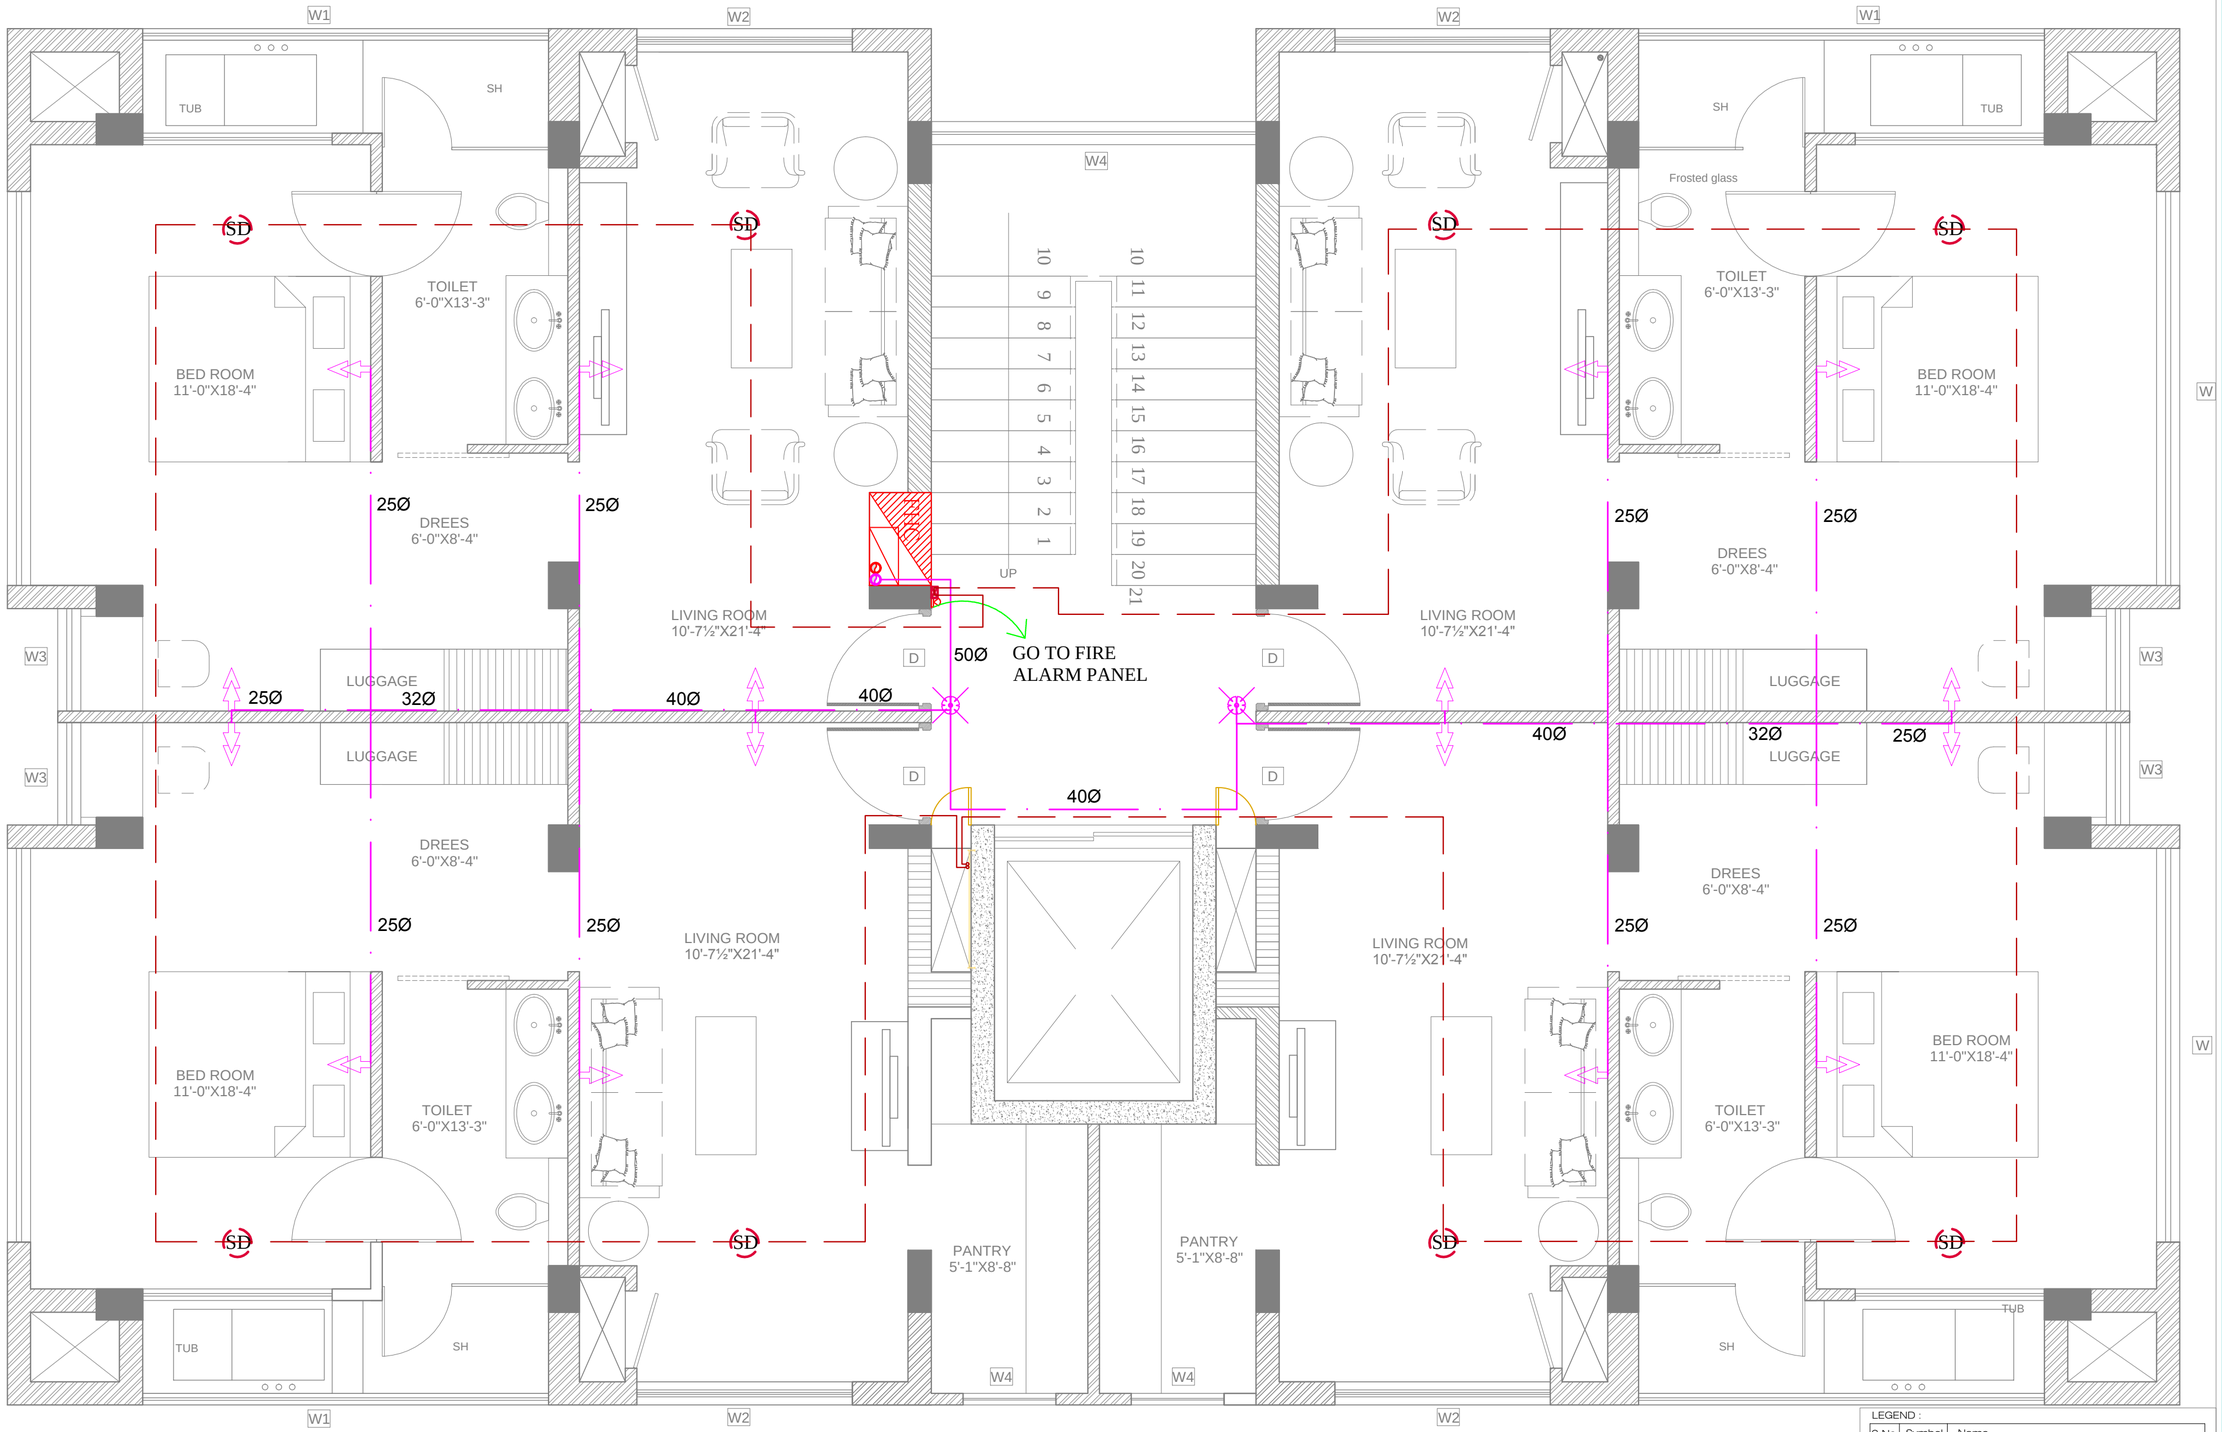

LEGEND :

S.No.	Symbol	Name
1	SD	SMOKE DETECTOR
2		LOOP FIRE ALARM
3		MANUAL CALL POINT
4		STROBE HOOTER
5		PENDENT TYPE SPRINKLER
6		SIDE WALL TYPE EXTENDED THROW SPRINKLER
7		FIRE SPRINKLER PIPE
8		FIRE HOSE CABINET

HOTEL CLARKS, JAIPUR

ARCHITECTS
NEERAV GUPTA
L-1, KRISHNA MARG, C-SCHEME,
JAIPUR (302001), RAJASTHAN.
PH.0141-2360825
E-Mail- architect_neeravgupta@yahoo.com

TYPICAL GUEST FLOOR FIRE FIGHTING & FIRE ALARM LAYOUT

SCALE: N.T.S.

PROJECT NO:42

DRAWING NO: NG/HCL/FFA/01

REVISION NO:

09.03.2019

SAN ENGINEERS & CONSULTANTS
G-2, 1055 CHITRAKOOT SCHEME, NEAR PRATAP STADIUM,
VAISHALI NAGAR, JAIPUR
+91-141-4020831
E-mail: sanec94@gmail.com