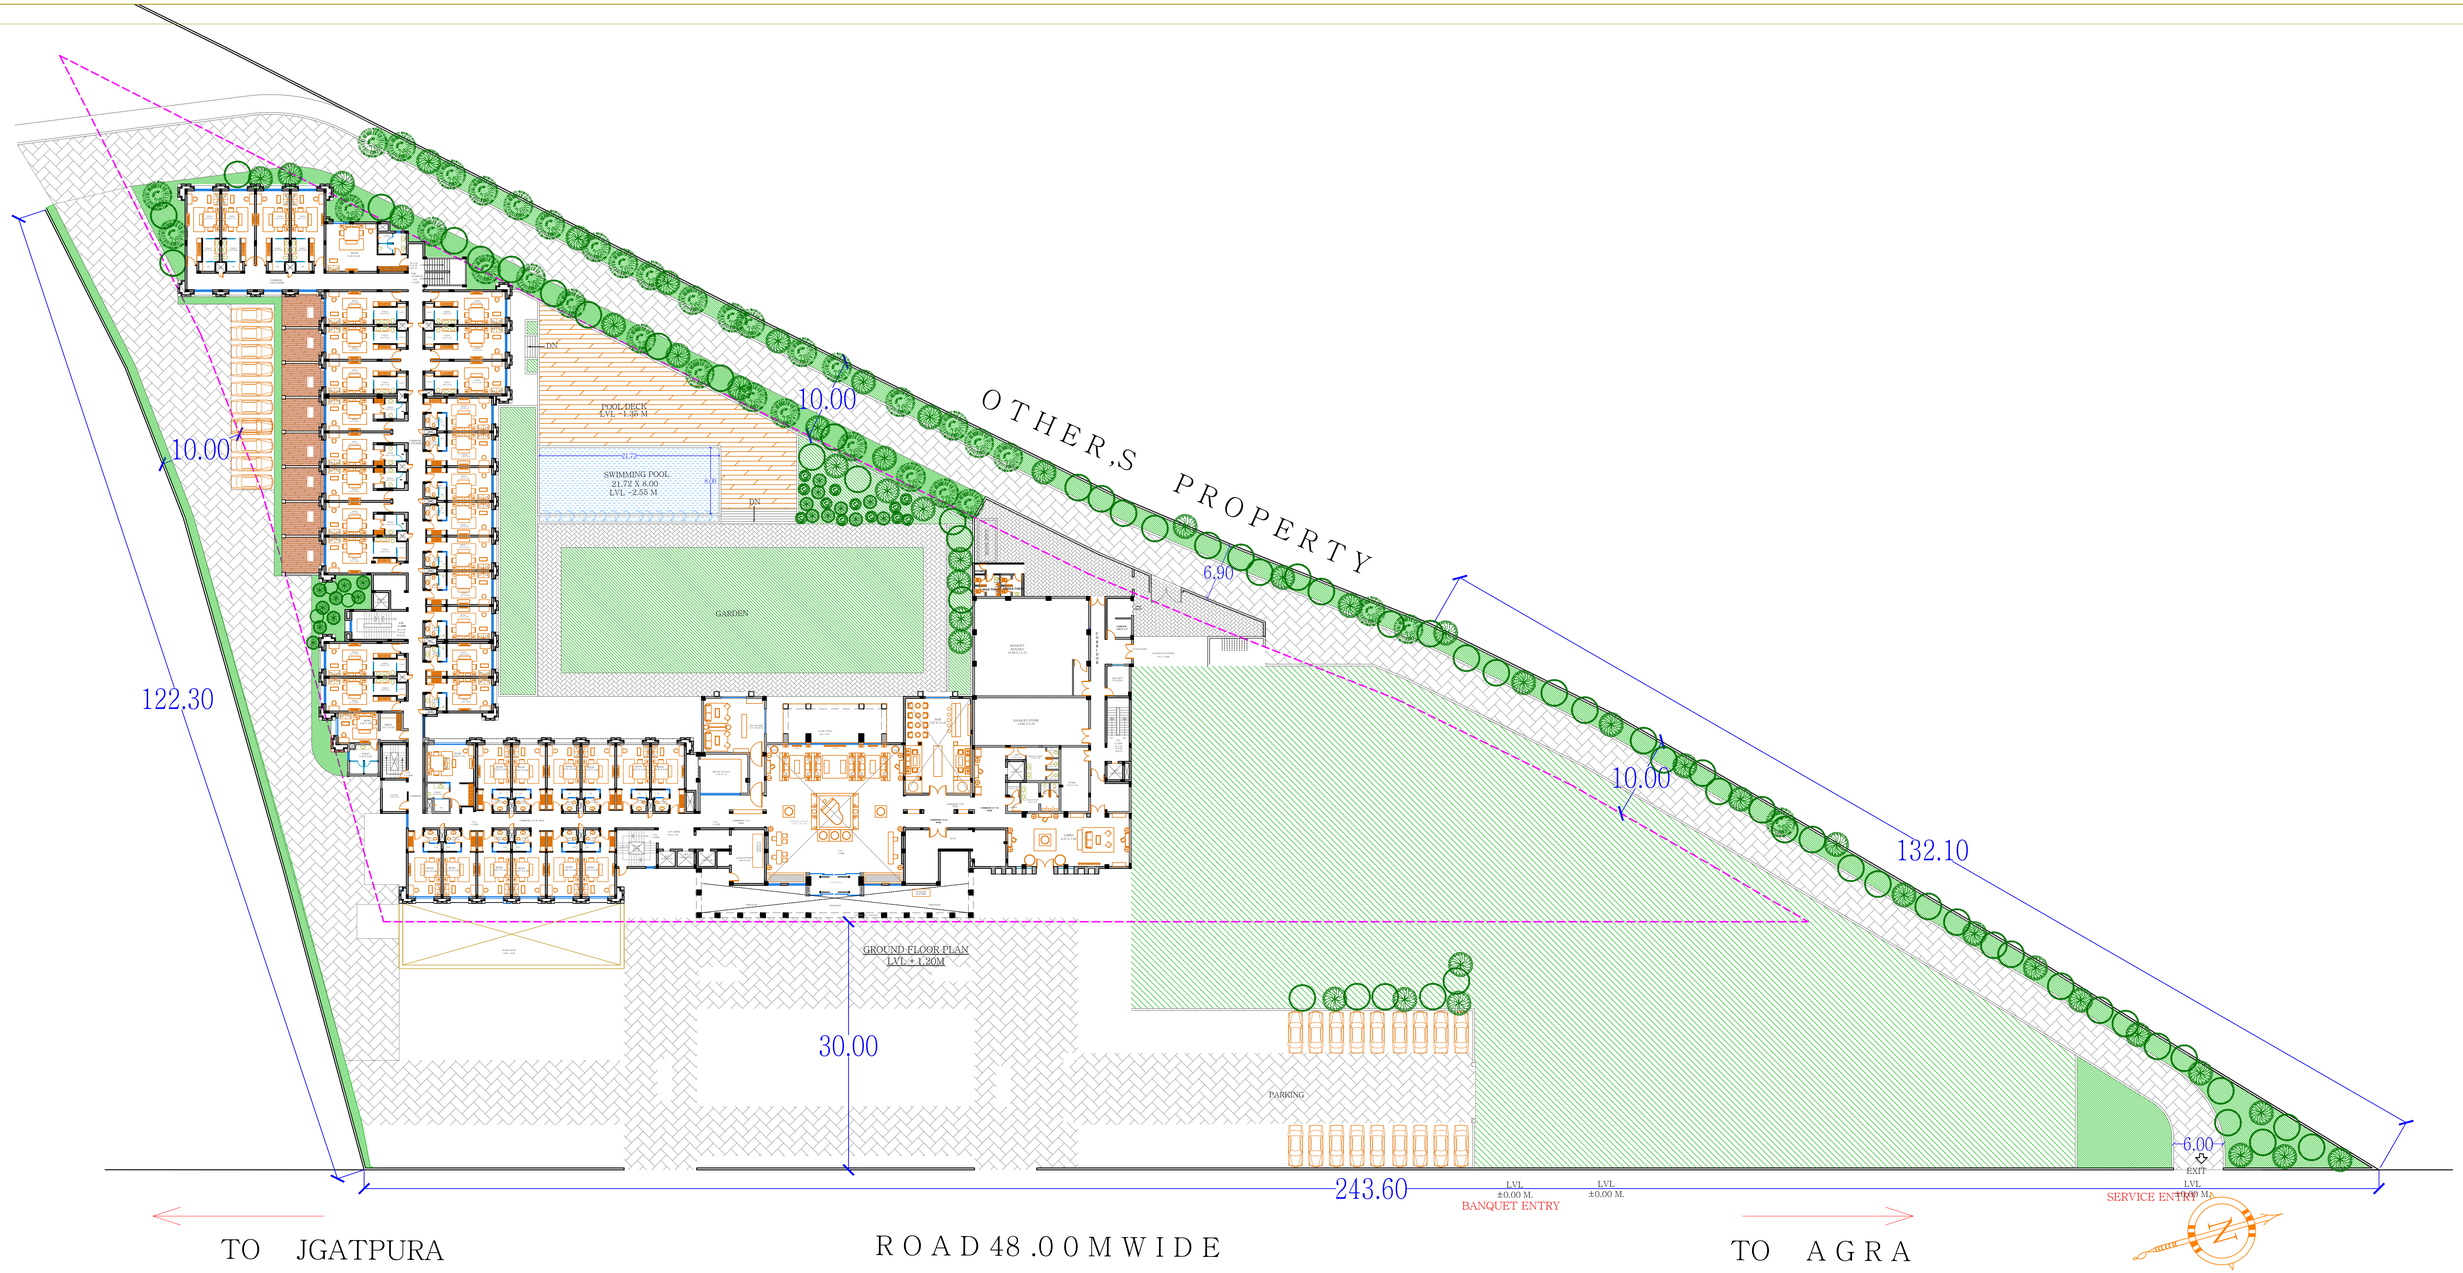

ARCHITECT:

RAVI KUMAR GUPTA
ARCHITECT
L-2, KRISHNA MARG, C- SCHEME,
JAIPUR (302001), RAJASTHAN-PH.0141-2360825
E-Mail-architect_ravikumargupta@yahoo.com

PROJECT:

RESORTS OF MAKERS CHAMBER

DRAWING TITLE:

SITE PLAN

DRAWN BY:	SCALE:	DATE:
JITENDRA SINGH	N.T.S	22-6-2019
CHECKED BY: NEERAV GUPTA	DRAWING NO.:	

NOTES:

COPYRIGHT AND PROPERTY OF THIS DESIGN AND DRAWING BELONGS TO **RAVI KUMAR GUPTA**, IT MUST NOT BE COPIED OR REPRODUCED IN ANY MANNER WITHOUT THEIR WRITTEN CONSENT. A LEGAL ACTION AS PER LAW MAY BE INITIATED AGAINST THE OFFENDER.