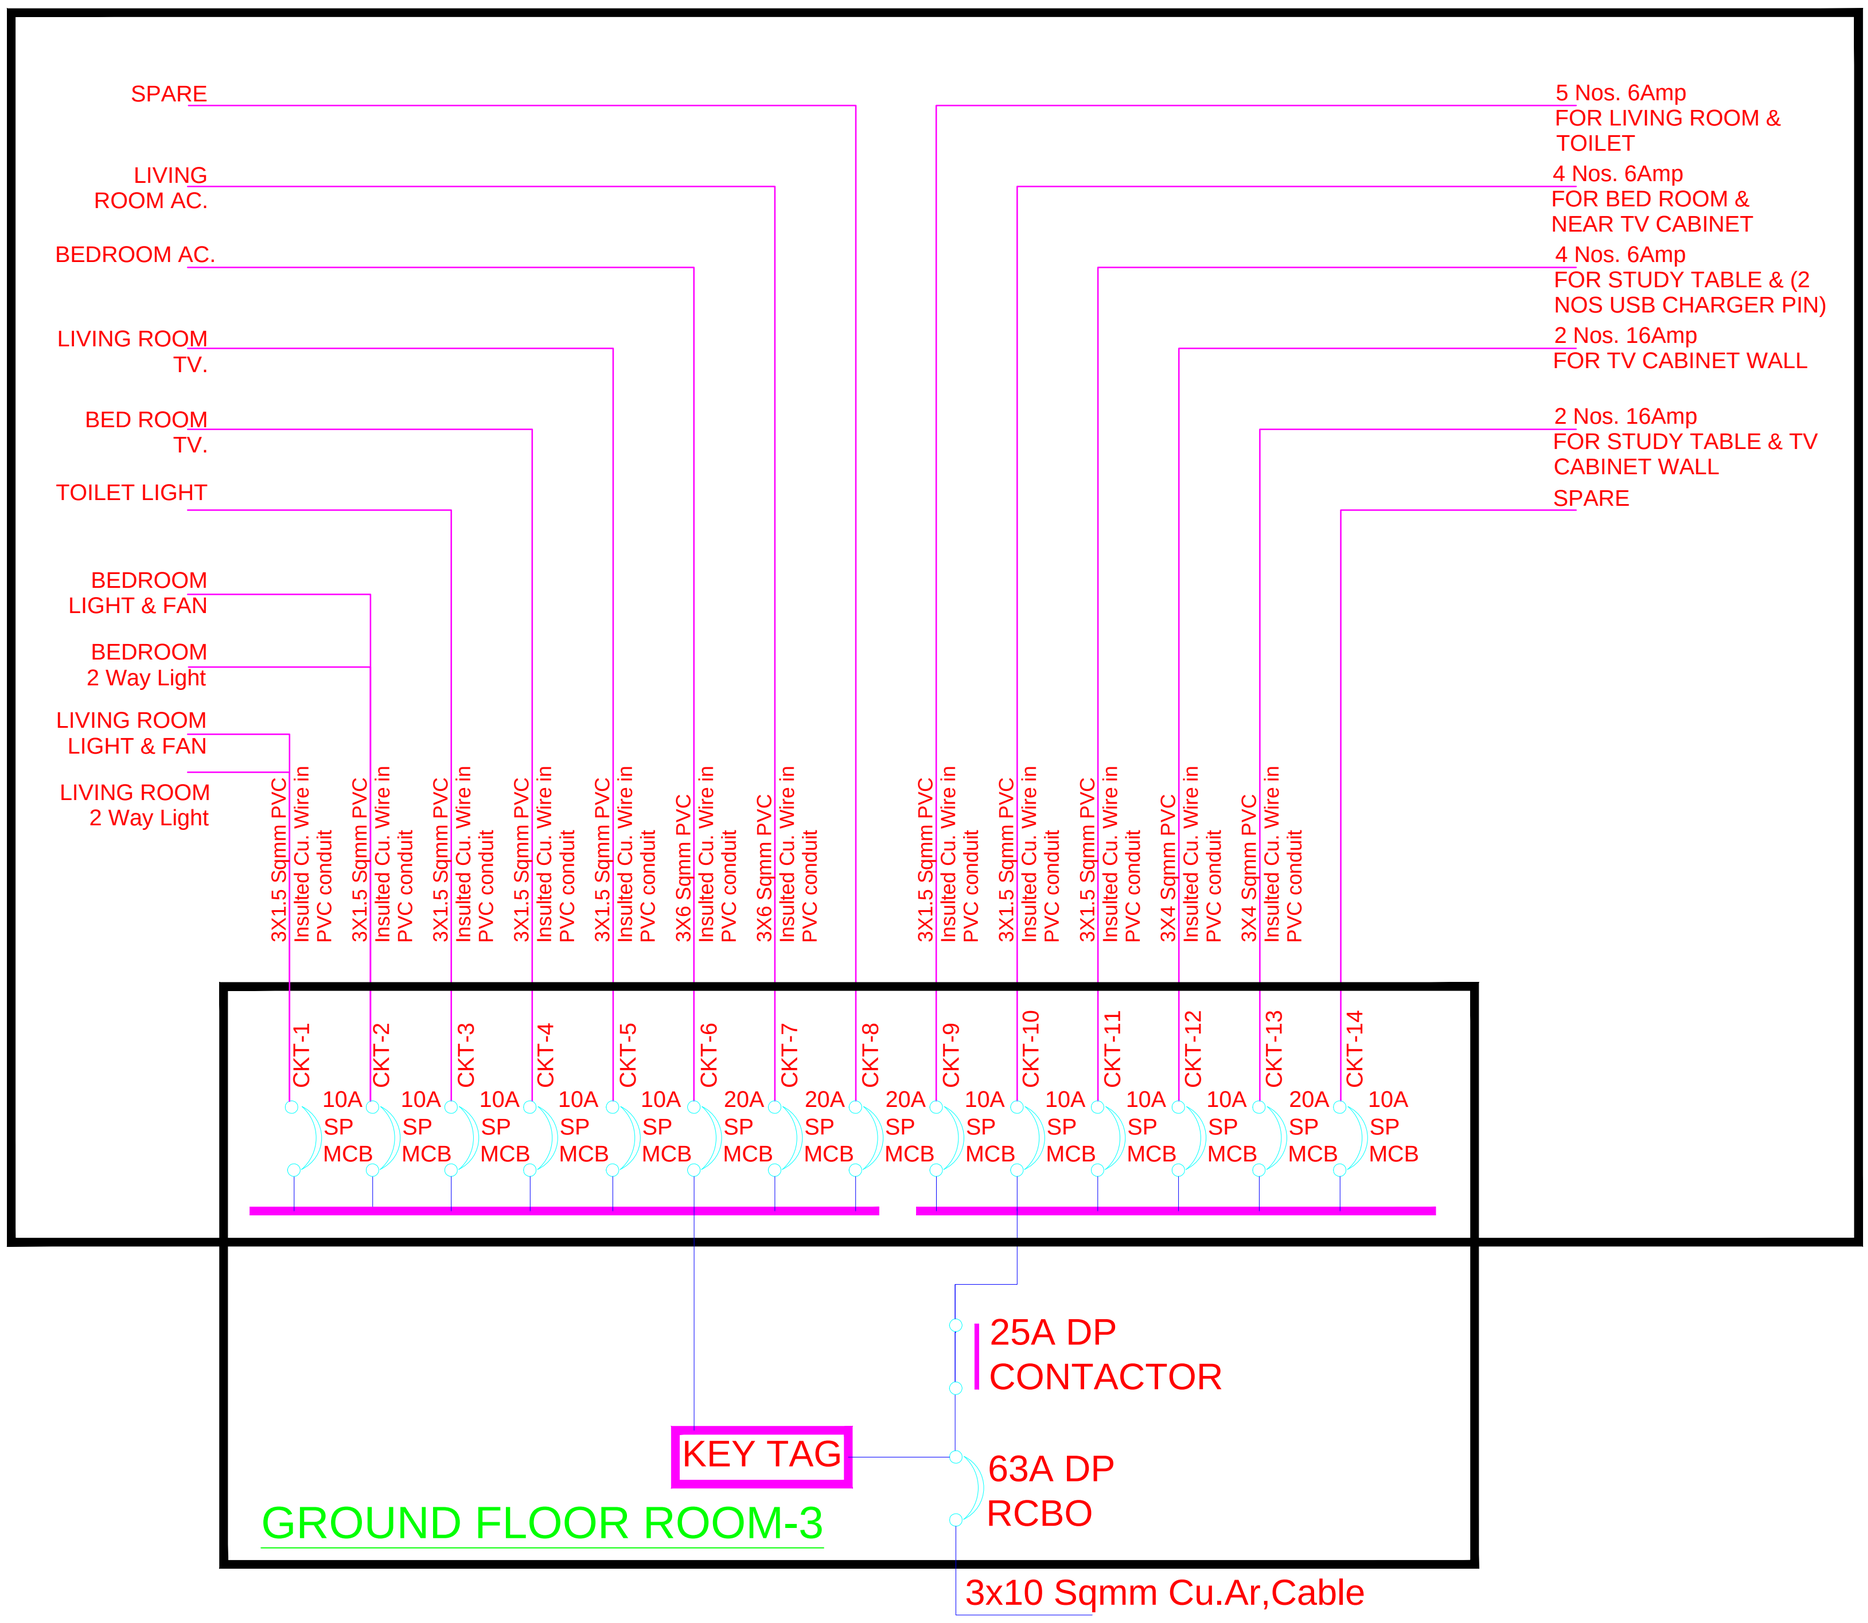

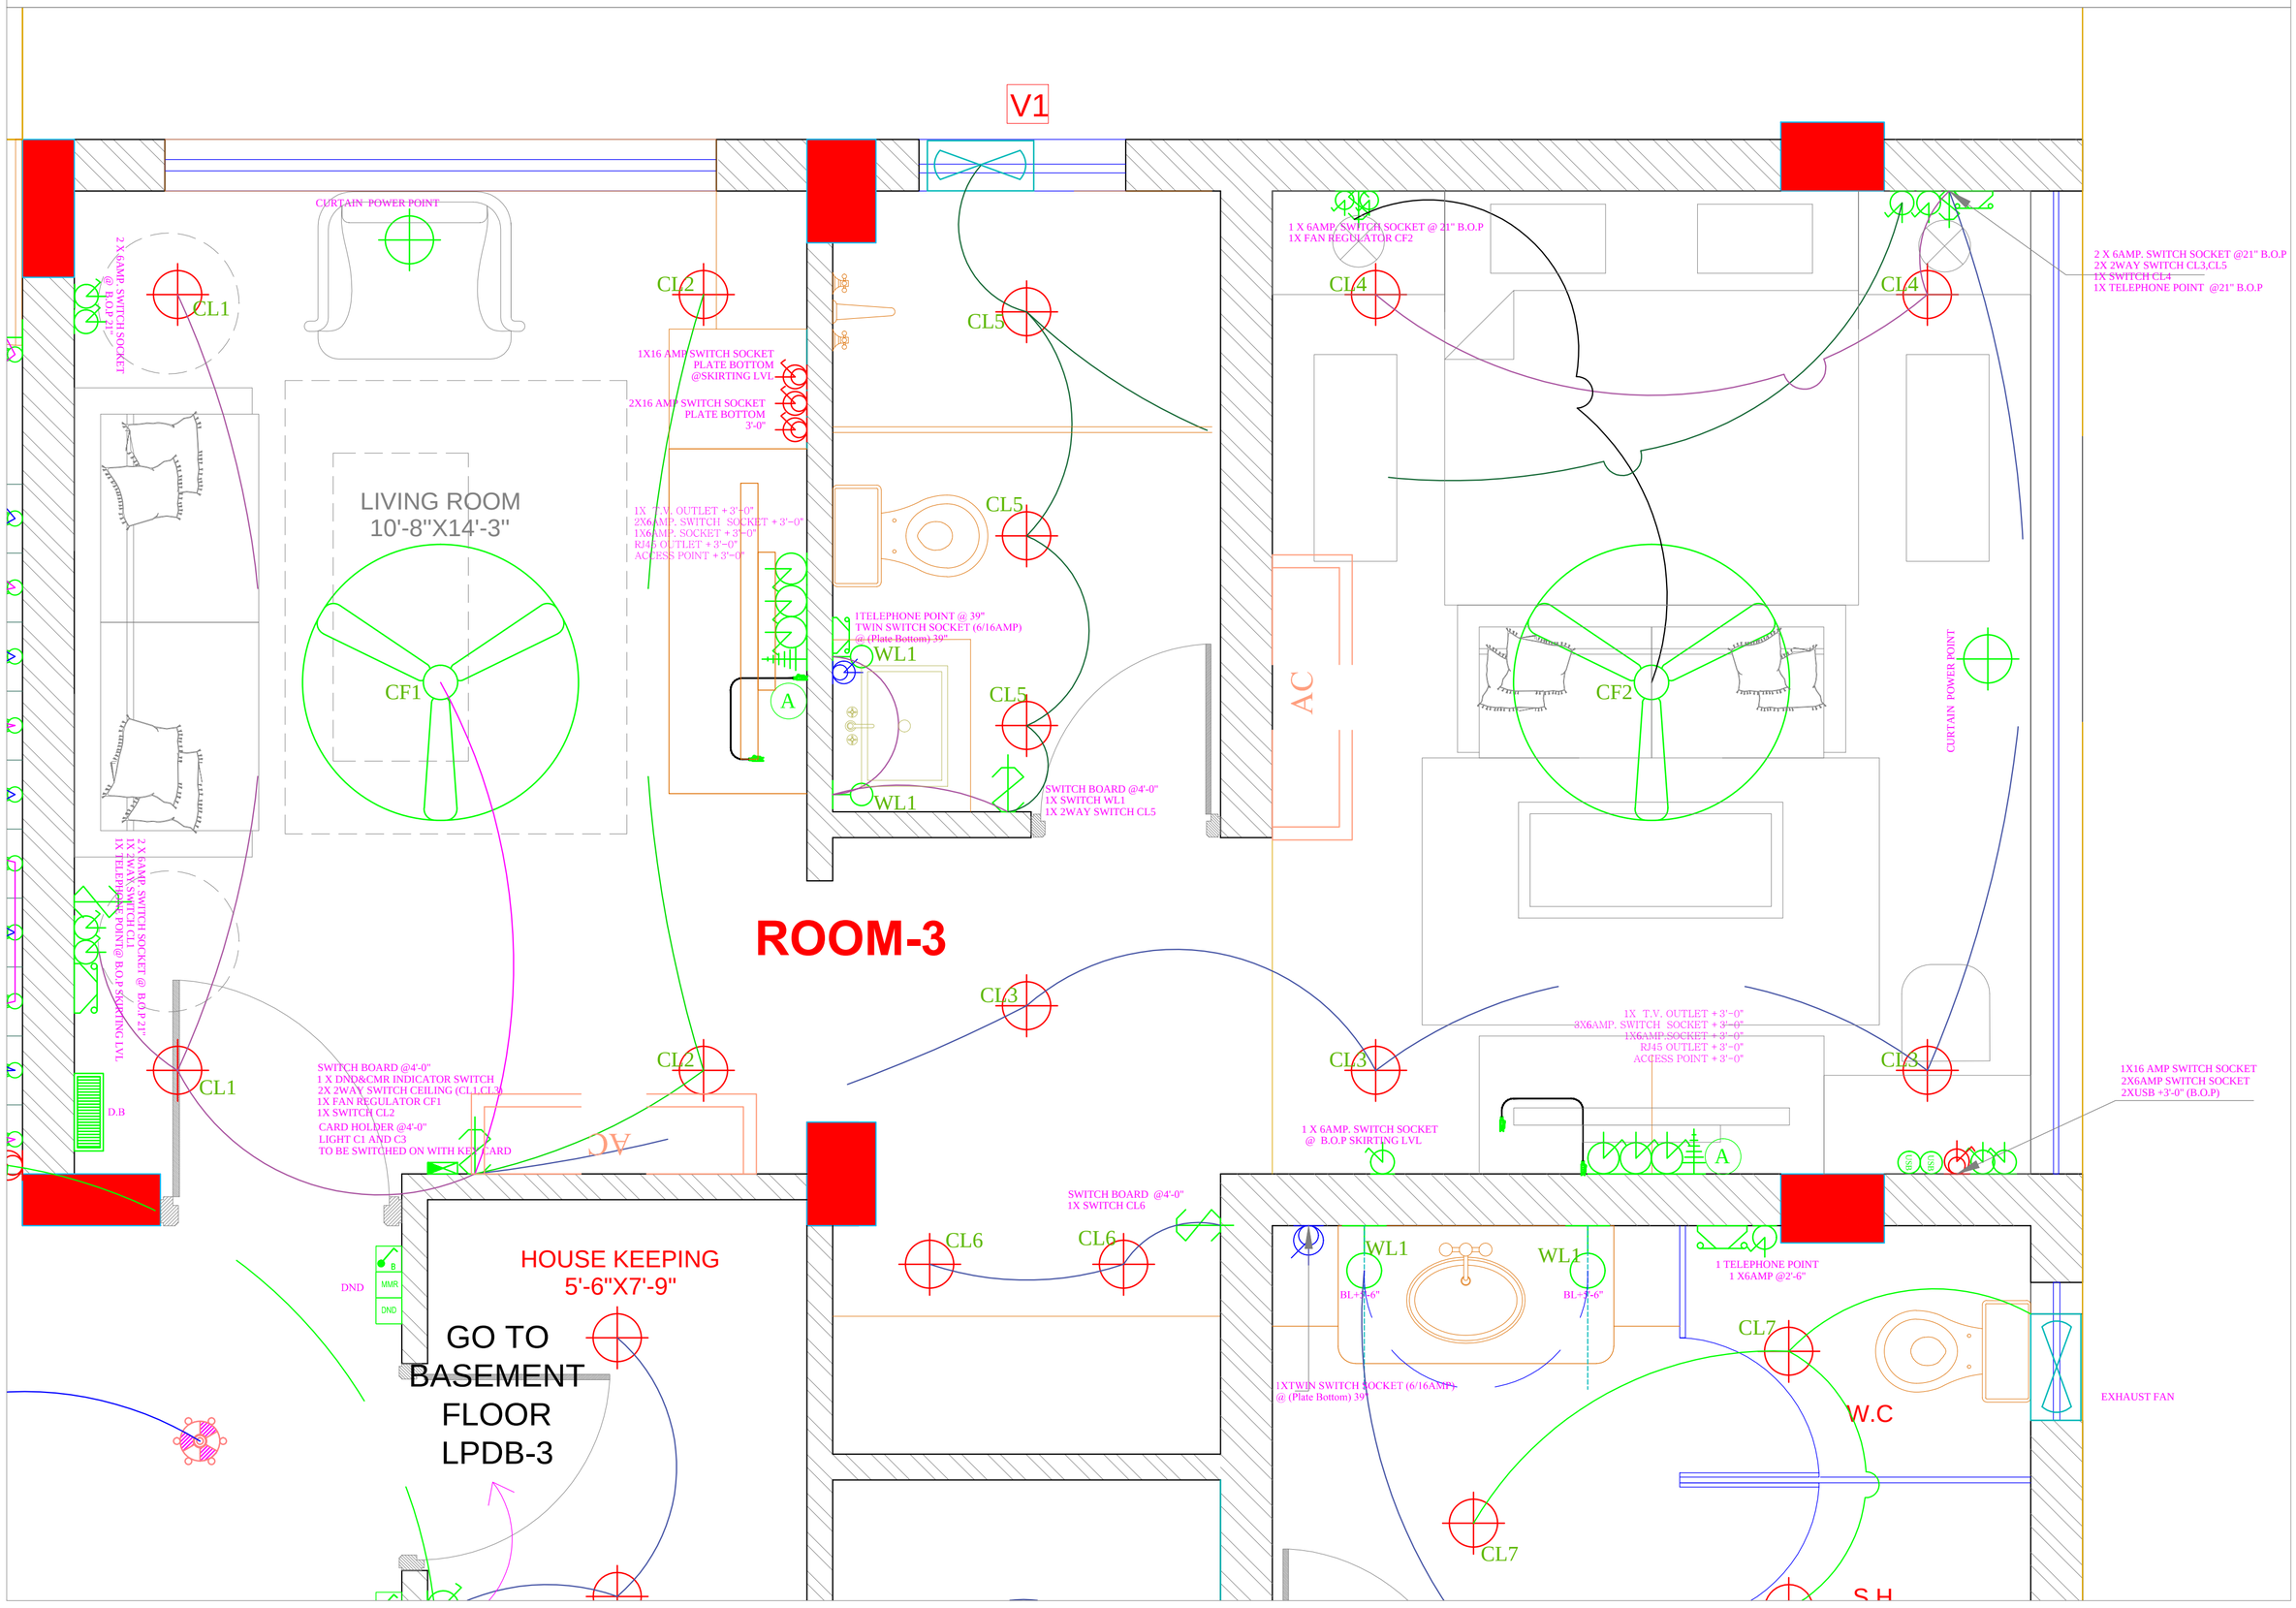

SAN ENGINEERS & CONSULTANTS
G-2, 10/55,CHITRAKOOT SCHEME, NEAR PRATAP STADIUM, OPPOSITE TAGORE FOUNDATION SCHOOL, VAISHALI NAGAR, JAIPUR-302021
E mail: info@sanecpl.com

PROJECT NO:42

DRAWING NO: NG/HCLJ/ELC./05A

REVISION NO:01

04.05.2019

SCALE: N.T.S.

GROUND FLOOR GUEST ROOM-3 ELECTRICAL SCHEMATIC LAYOUT

ARCHITECTS
NEERAV GUPTA
L-1, KRISHNA MARG, C- SCHEME, JAIPUR (302001), RAJASTHAN.
PH.0141-2360825
E-Mail- architect_neeravgupta@yahoo.com

HOTEL CLARKS, JAIPUR