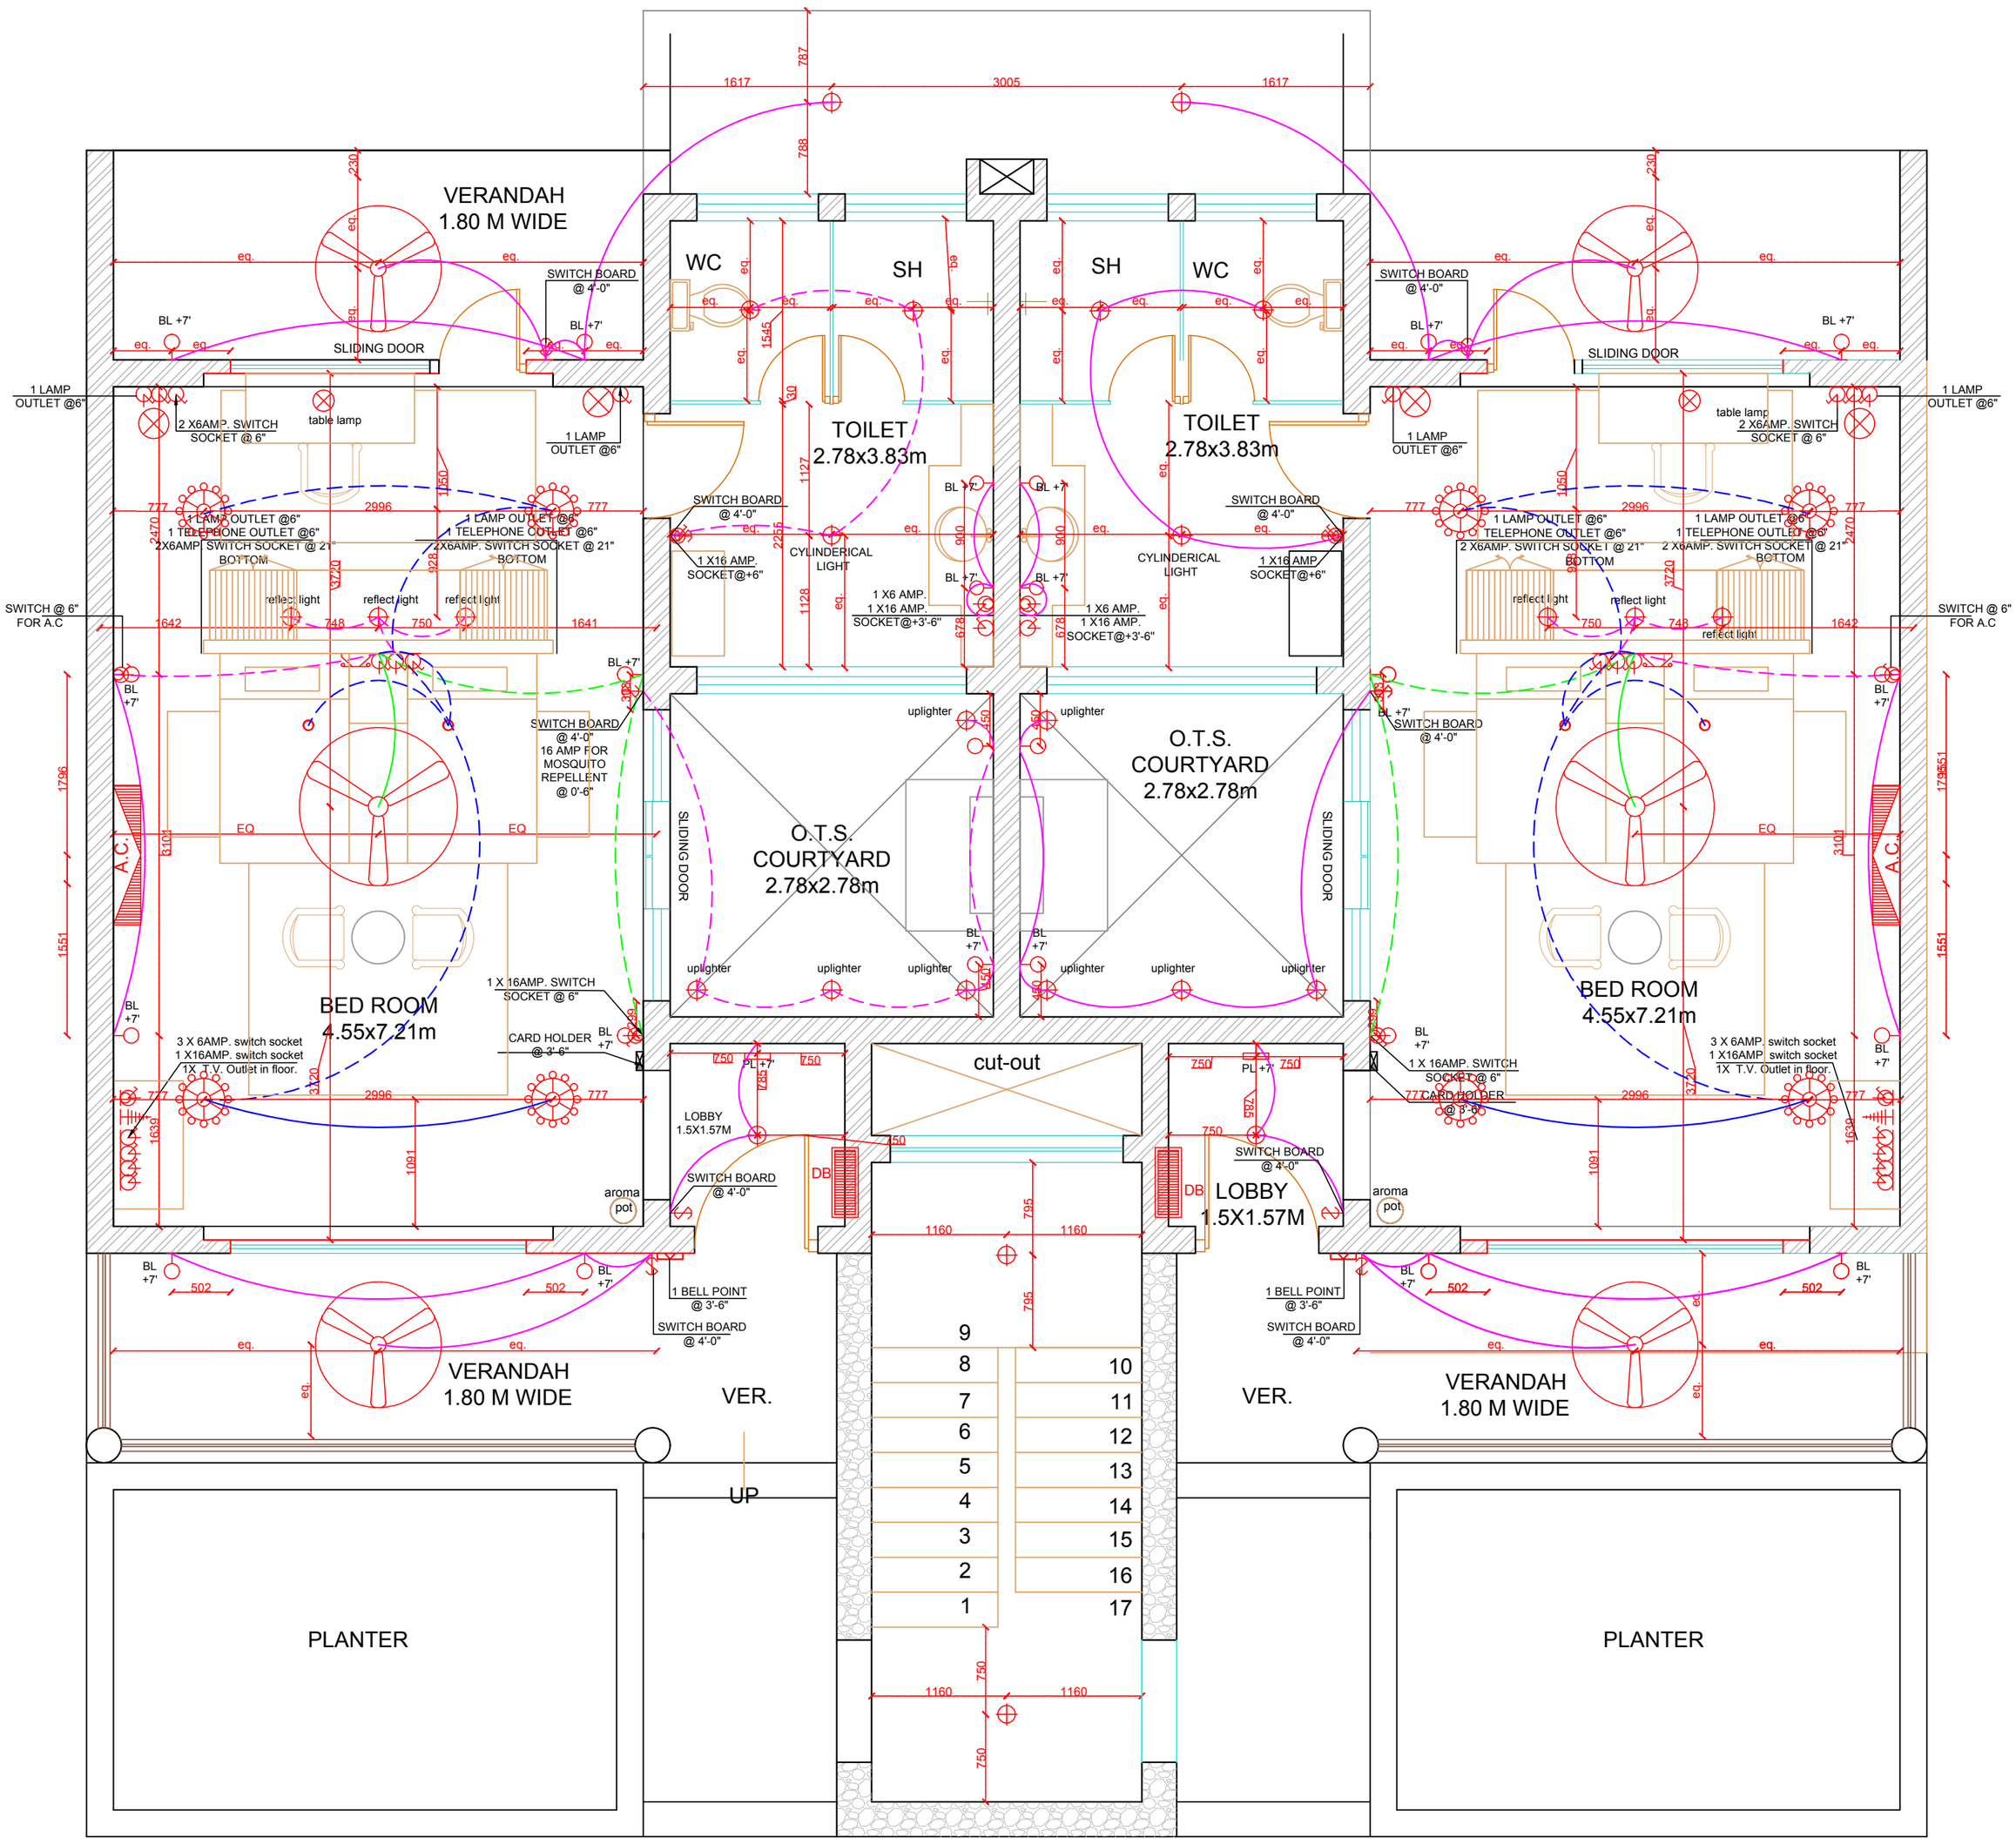

CLUSTER PLAN
GROUND FLOOR PLAN
(ELECTRICAL PLAN)

LEGEND - ELECTRICAL

S.NO.	SYMBOL	DESCRIPTION OF ITEM	HT.
1		CEILING FAN	
2		SWITCH BOARD	
3		MASTER SWITCH BOARD	
4		RETROFIT CFL INTEGRATED	
5		BRACKET LIGHT	+7'
6		SWITCH SOCKET 6A.	
7		SWITCH SOCKET 16A.	
8		ANTENNA	
9		TELEPHONE	
10		CHANDELLIER	
11		WALL FAN	
12		EXHAUST FAN	
13		METALLIC SW. SOC 20A. IN MCB BOX	
14		BELL	
15		DISTRIBUTION BOX	
16		SMOKE DETECTOR	
17		CFL LIGHT	
18		A.C.	
19		SPRINKLER	
20		1.5 W SPOT LIGHT (READING LIGHT)	

ARCHITECT:
NEERAV GUPTA
CA/2009/44766
L-1, KRISHNA MARG, C- SCHEME,
JAIPUR (302001), RAJASTHAN.
PH.0141-2360825 E-Mail-ravigupta_15@yahoo.com

PROJECT:
PROPOSED RESORT AT SAWAIMADHOPUR

DRAWING TITLE:
CLUSTER

DRAWN BY:	SCALE:	DATE:
RAVINDER	NTS	09-01-18
CHECKED BY: NEERAV GUPTA	NORTH :- N	SHEET NO:-

NOTES:
THE COPYRIGHT AND PROPERTY OF THIS DESIGN AND DRAWING BELONGS TO **RAVI KUMAR GUPTA**. IT MUST NOT BE COPIED OR REPRODUCED IN ANY MANNER WITHOUT THEIR WRITTEN CONSENT. A LEGAL ACTION AS PER LAW MAY BE INITIATED AGAINST THE OFFENDER.