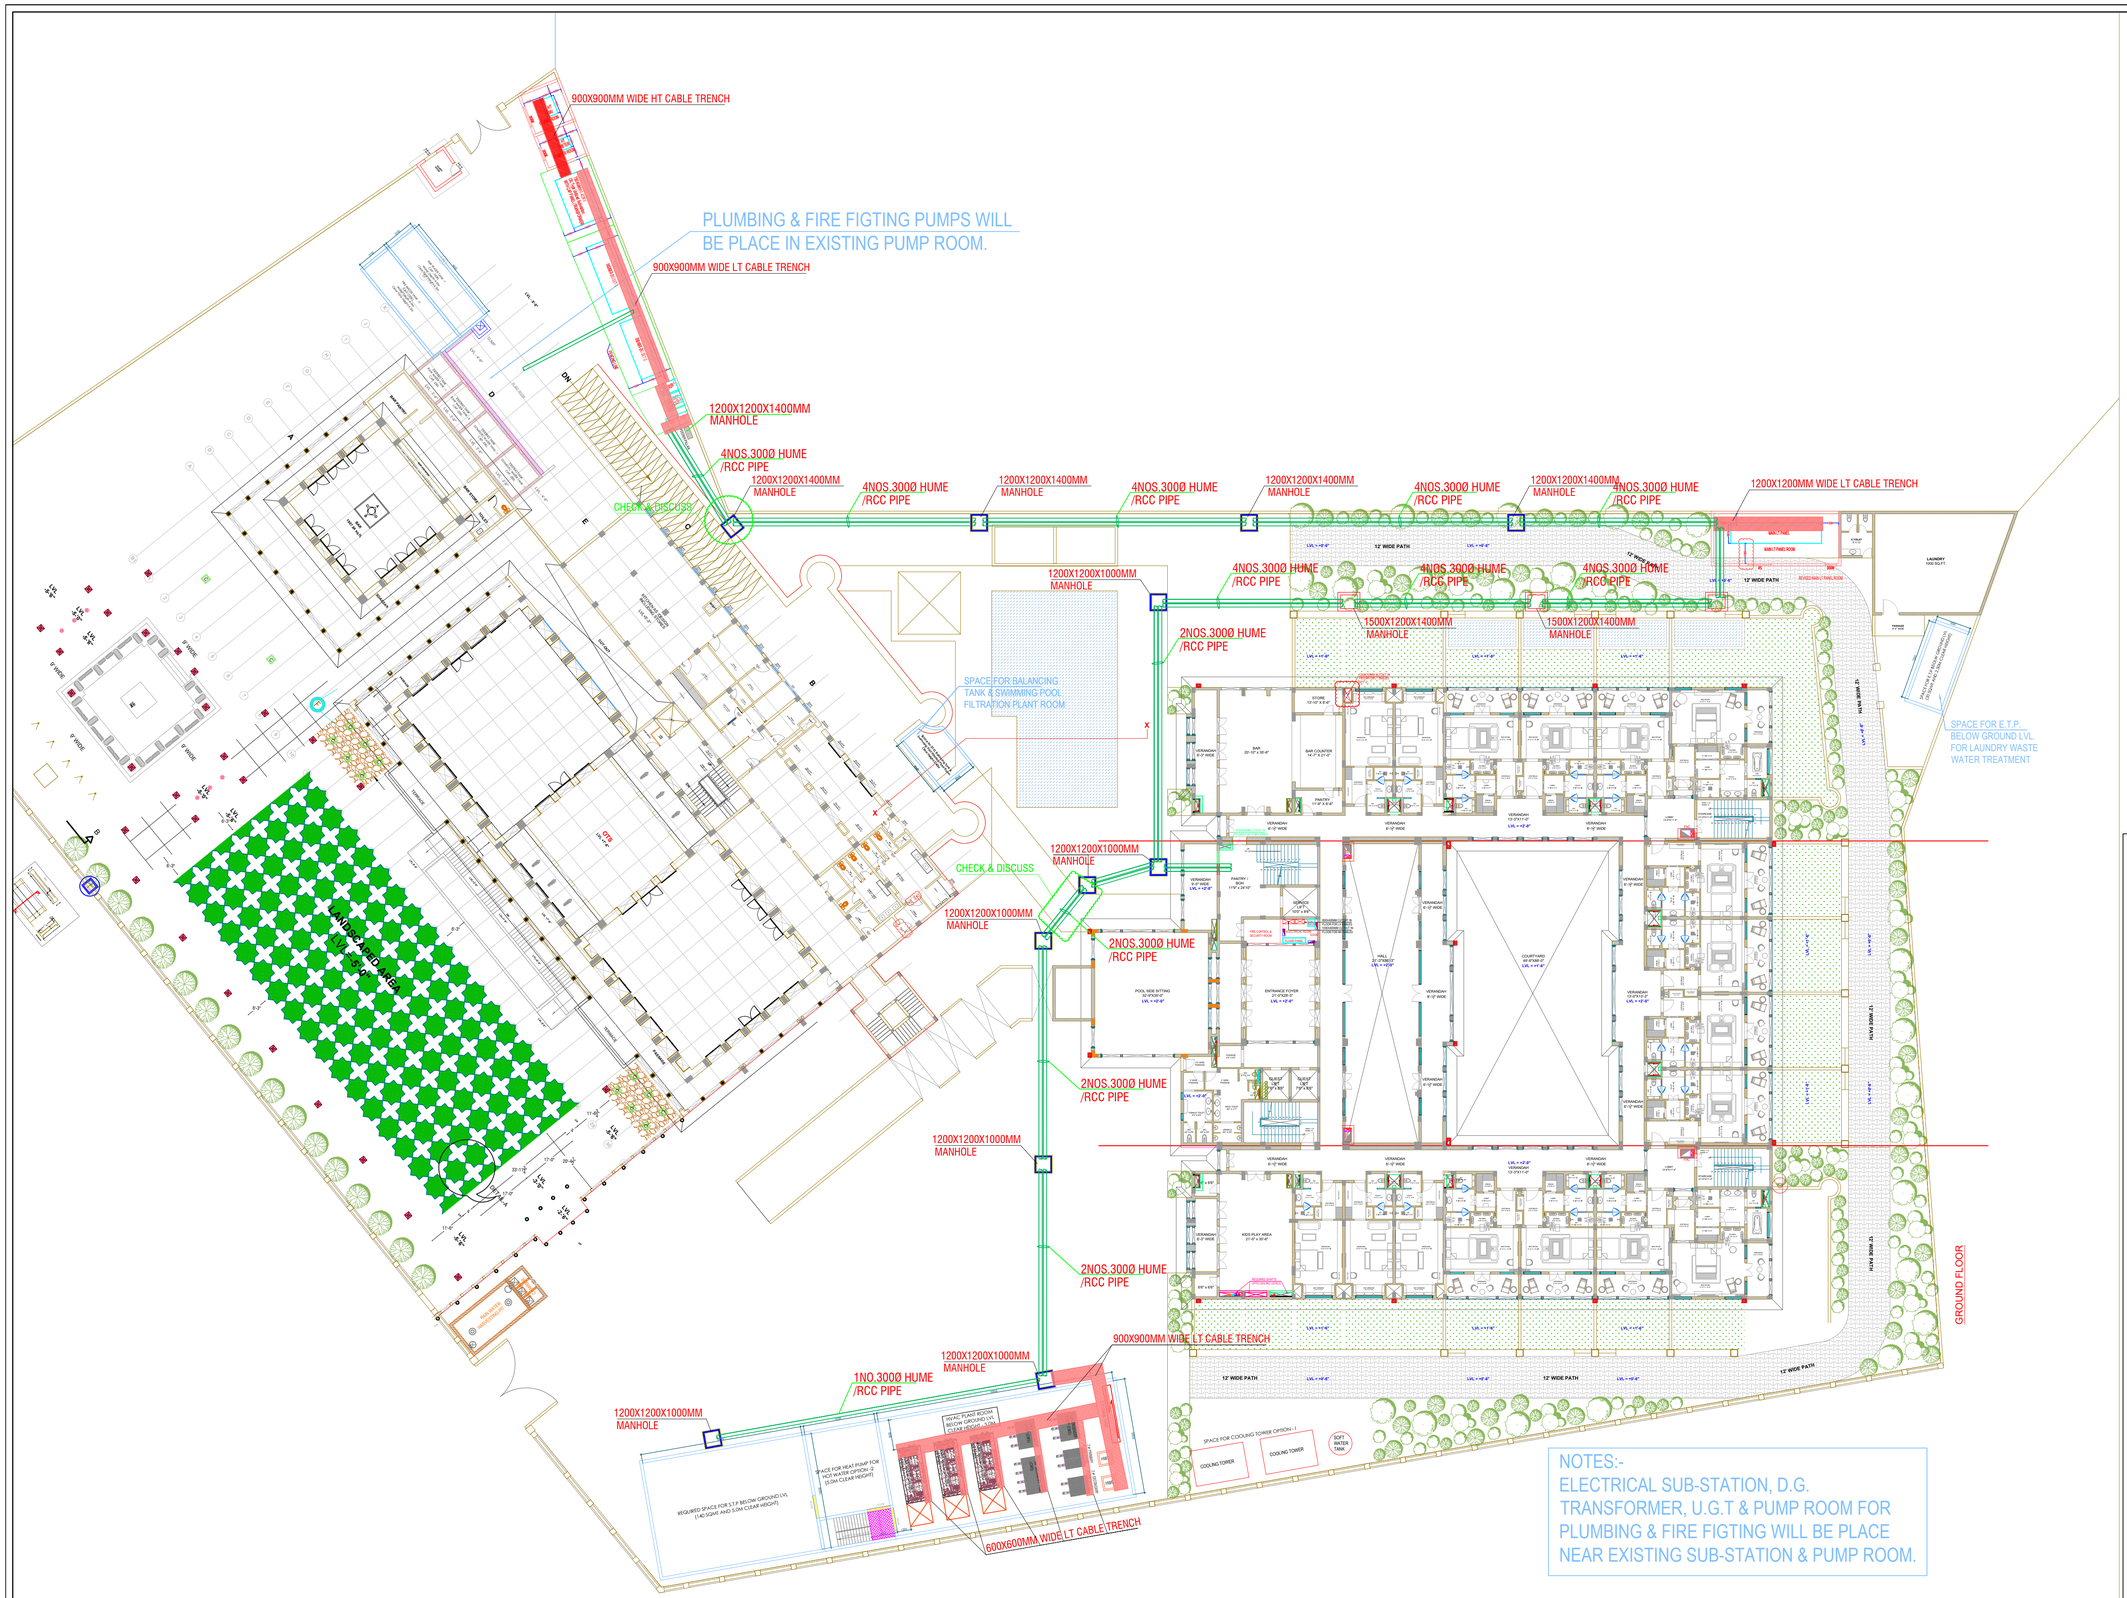

SITE PLAN

GROUND FLOOR PLAN

SCHEMATIC DRAWINGS

REVISION NO.- R0

MEPF CONSULTANT:

NEWTECH CONSULTING ENGINEERS
C-137/1, 3rd Floor, Vijay Vihar Phase - II
(Rohini Sec.-1), New Delhi – 110085. (India)

ARCHITECT:

RAVI KUMAR GUPTA
CA/83/7739
L-1, KRISHNA MARG, C- SCHEME, JAIPUR (302001), RAJASTHAN.
PH.0141-2360825 E-Mail-ravigupta_15@yahoo.com

DRAWING TITLE:

GROUND FLOOR PLAN (External Electrical Cable Routing & Substation Layout)

PROJECT:

LAXMI PALACE / HOTEL

DRAWN BY:	NORTH:	DATE:
SONU KUMAR		**09-01-2024**
CHECKED BY: **VIJAY KUMAR**	DRAWING NO.: **EL-SP-01**	SCALE: 1:250

NOTES:

THE COPYRIGHT AND PROPERTY OF THIS DESIGN AND DRAWING BELONGS TO **RAVI KUMAR GUPTA**. IT MUST NOT BE COPIED OR REPRODUCED IN ANY MANNER WITHOUT THEIR WRITTEN CONSENT. A LEGAL ACTION AS PER LAW MAY BE INITIATED AGAINST THE OFFENDER.

02

STRUCTURE CO. :

SANRACHANA