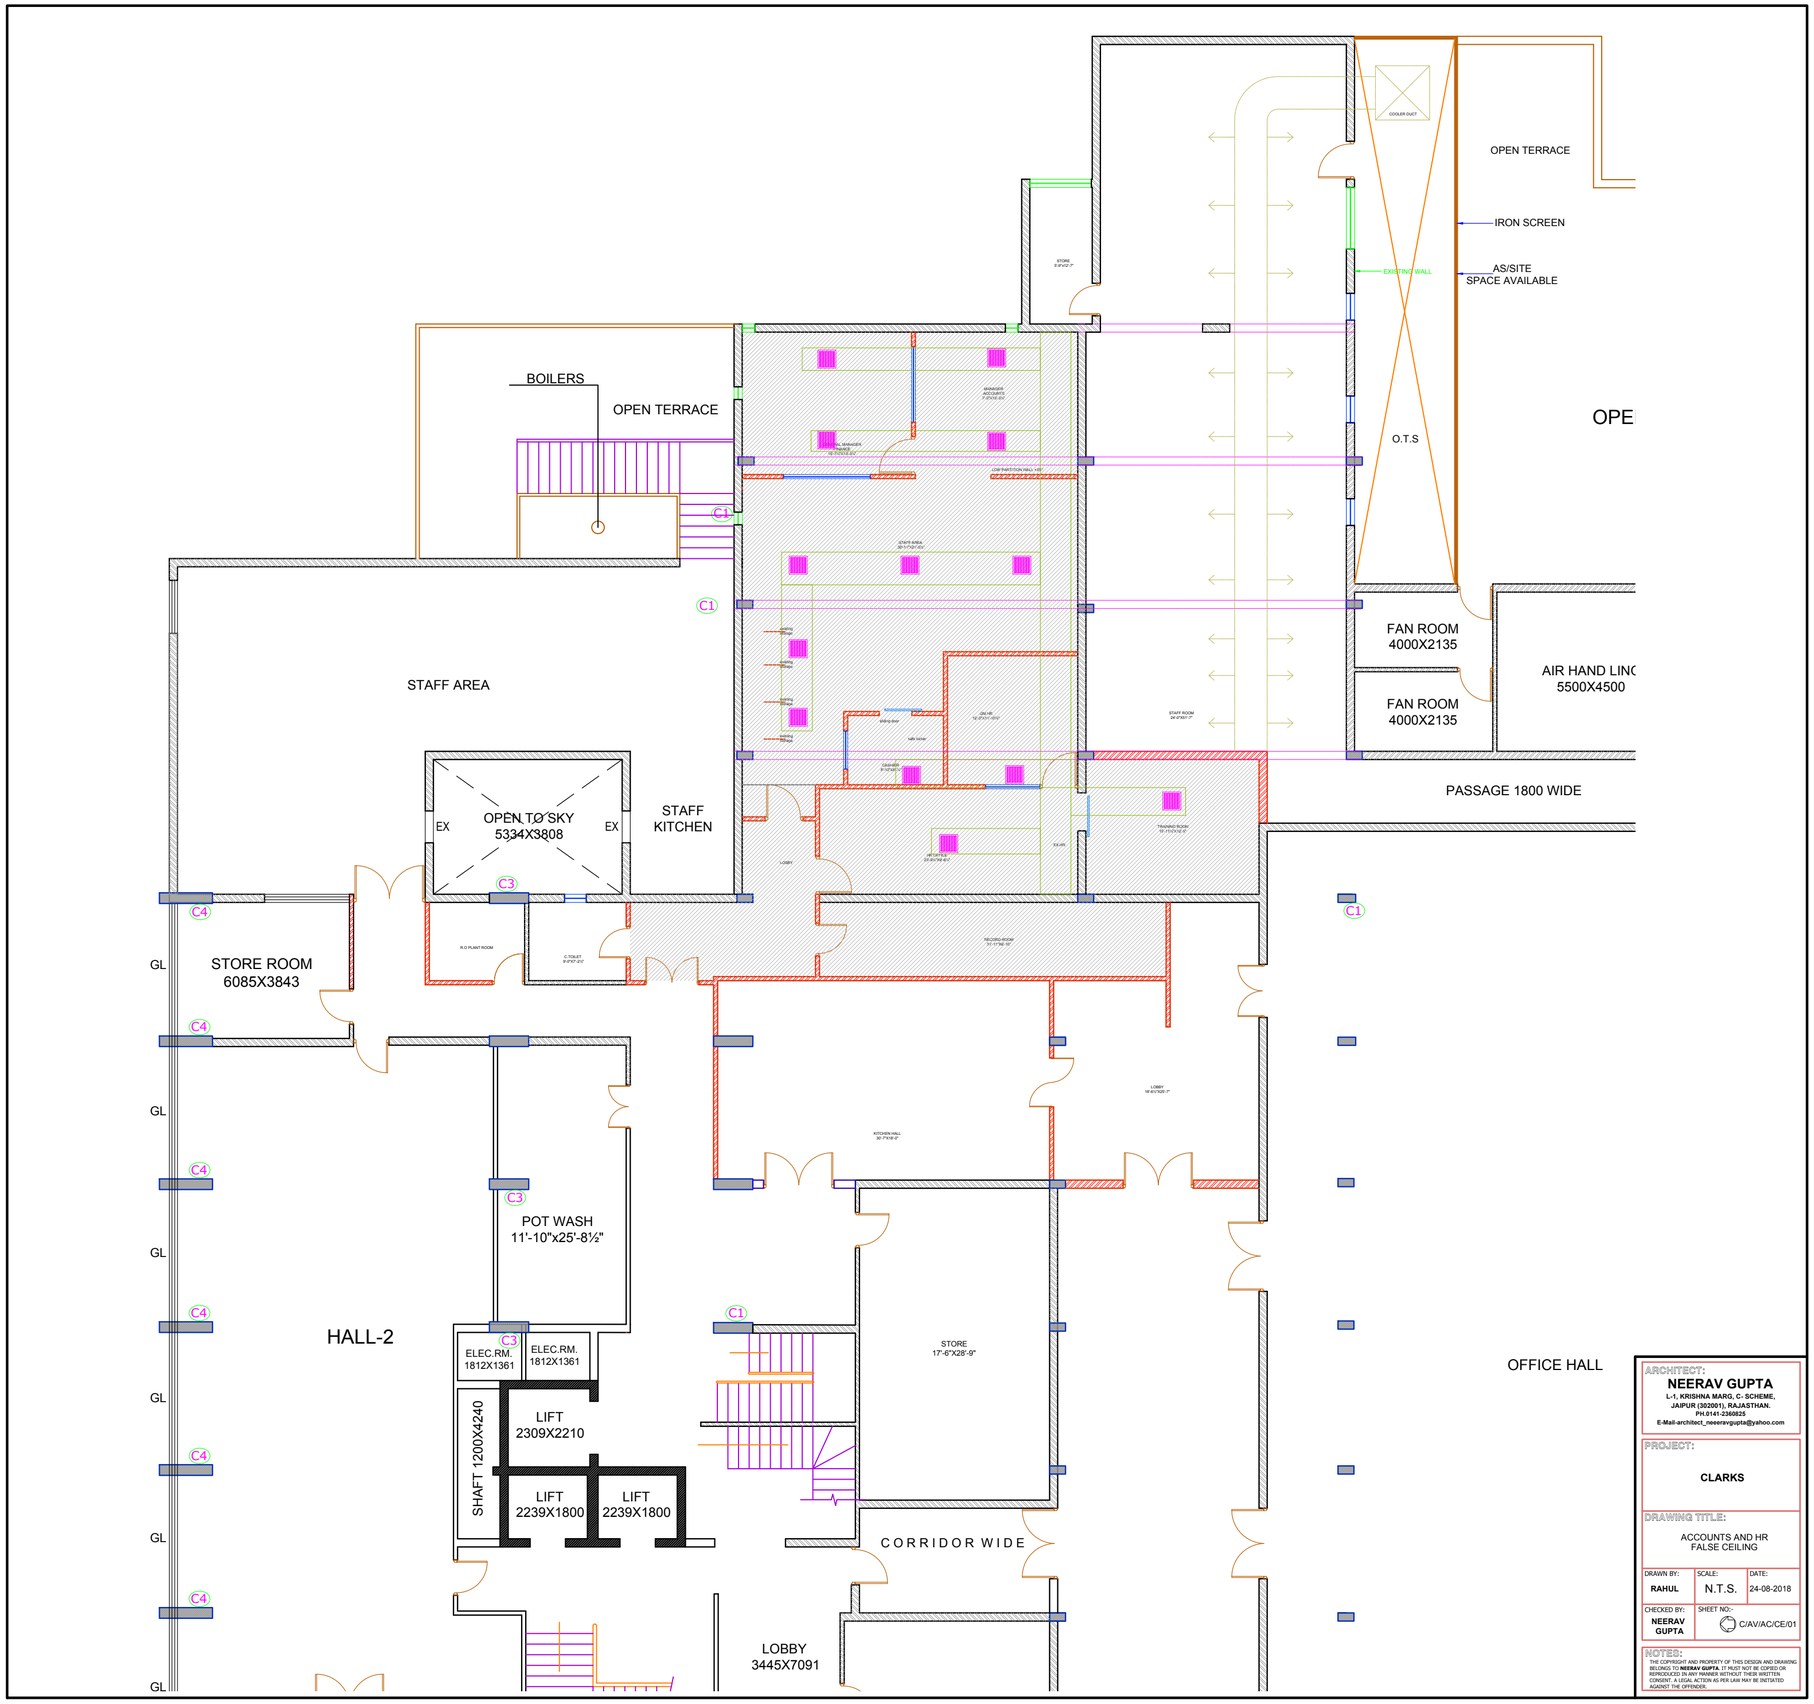

ARCHITECT:
NEERAV GUPTA
L-1, KRISHNA MARG, C- SCHEME,
JAIPUR (302001), RAJASTHAN.
PH.0141-2360825
E-Mail-architect_neeeravgupta@yahoo.com

PROJECT:
CLARKS

DRAWING TITLE:
ACCOUNTS AND HR
FALSE CEILING

DRAWN BY:	SCALE:	DATE:
RAHUL	N.T.S.	24-08-2018
CHECKED BY: NEERAV GUPTA	SHEET NO:- C/AV/AC/CE/01	

NOTES:
THE COPYRIGHT AND PROPRIETY OF THIS DESIGN AND DRAWING BELONGS TO **NEERAV GUPTA**. IT MUST NOT BE COPIED OR REPRODUCED IN ANY MANNER WITHOUT THEIR WRITTEN CONSENT. A LEGAL ACTION AS PER LAW MAY BE INITIATED AGAINST THE OFFENDER.