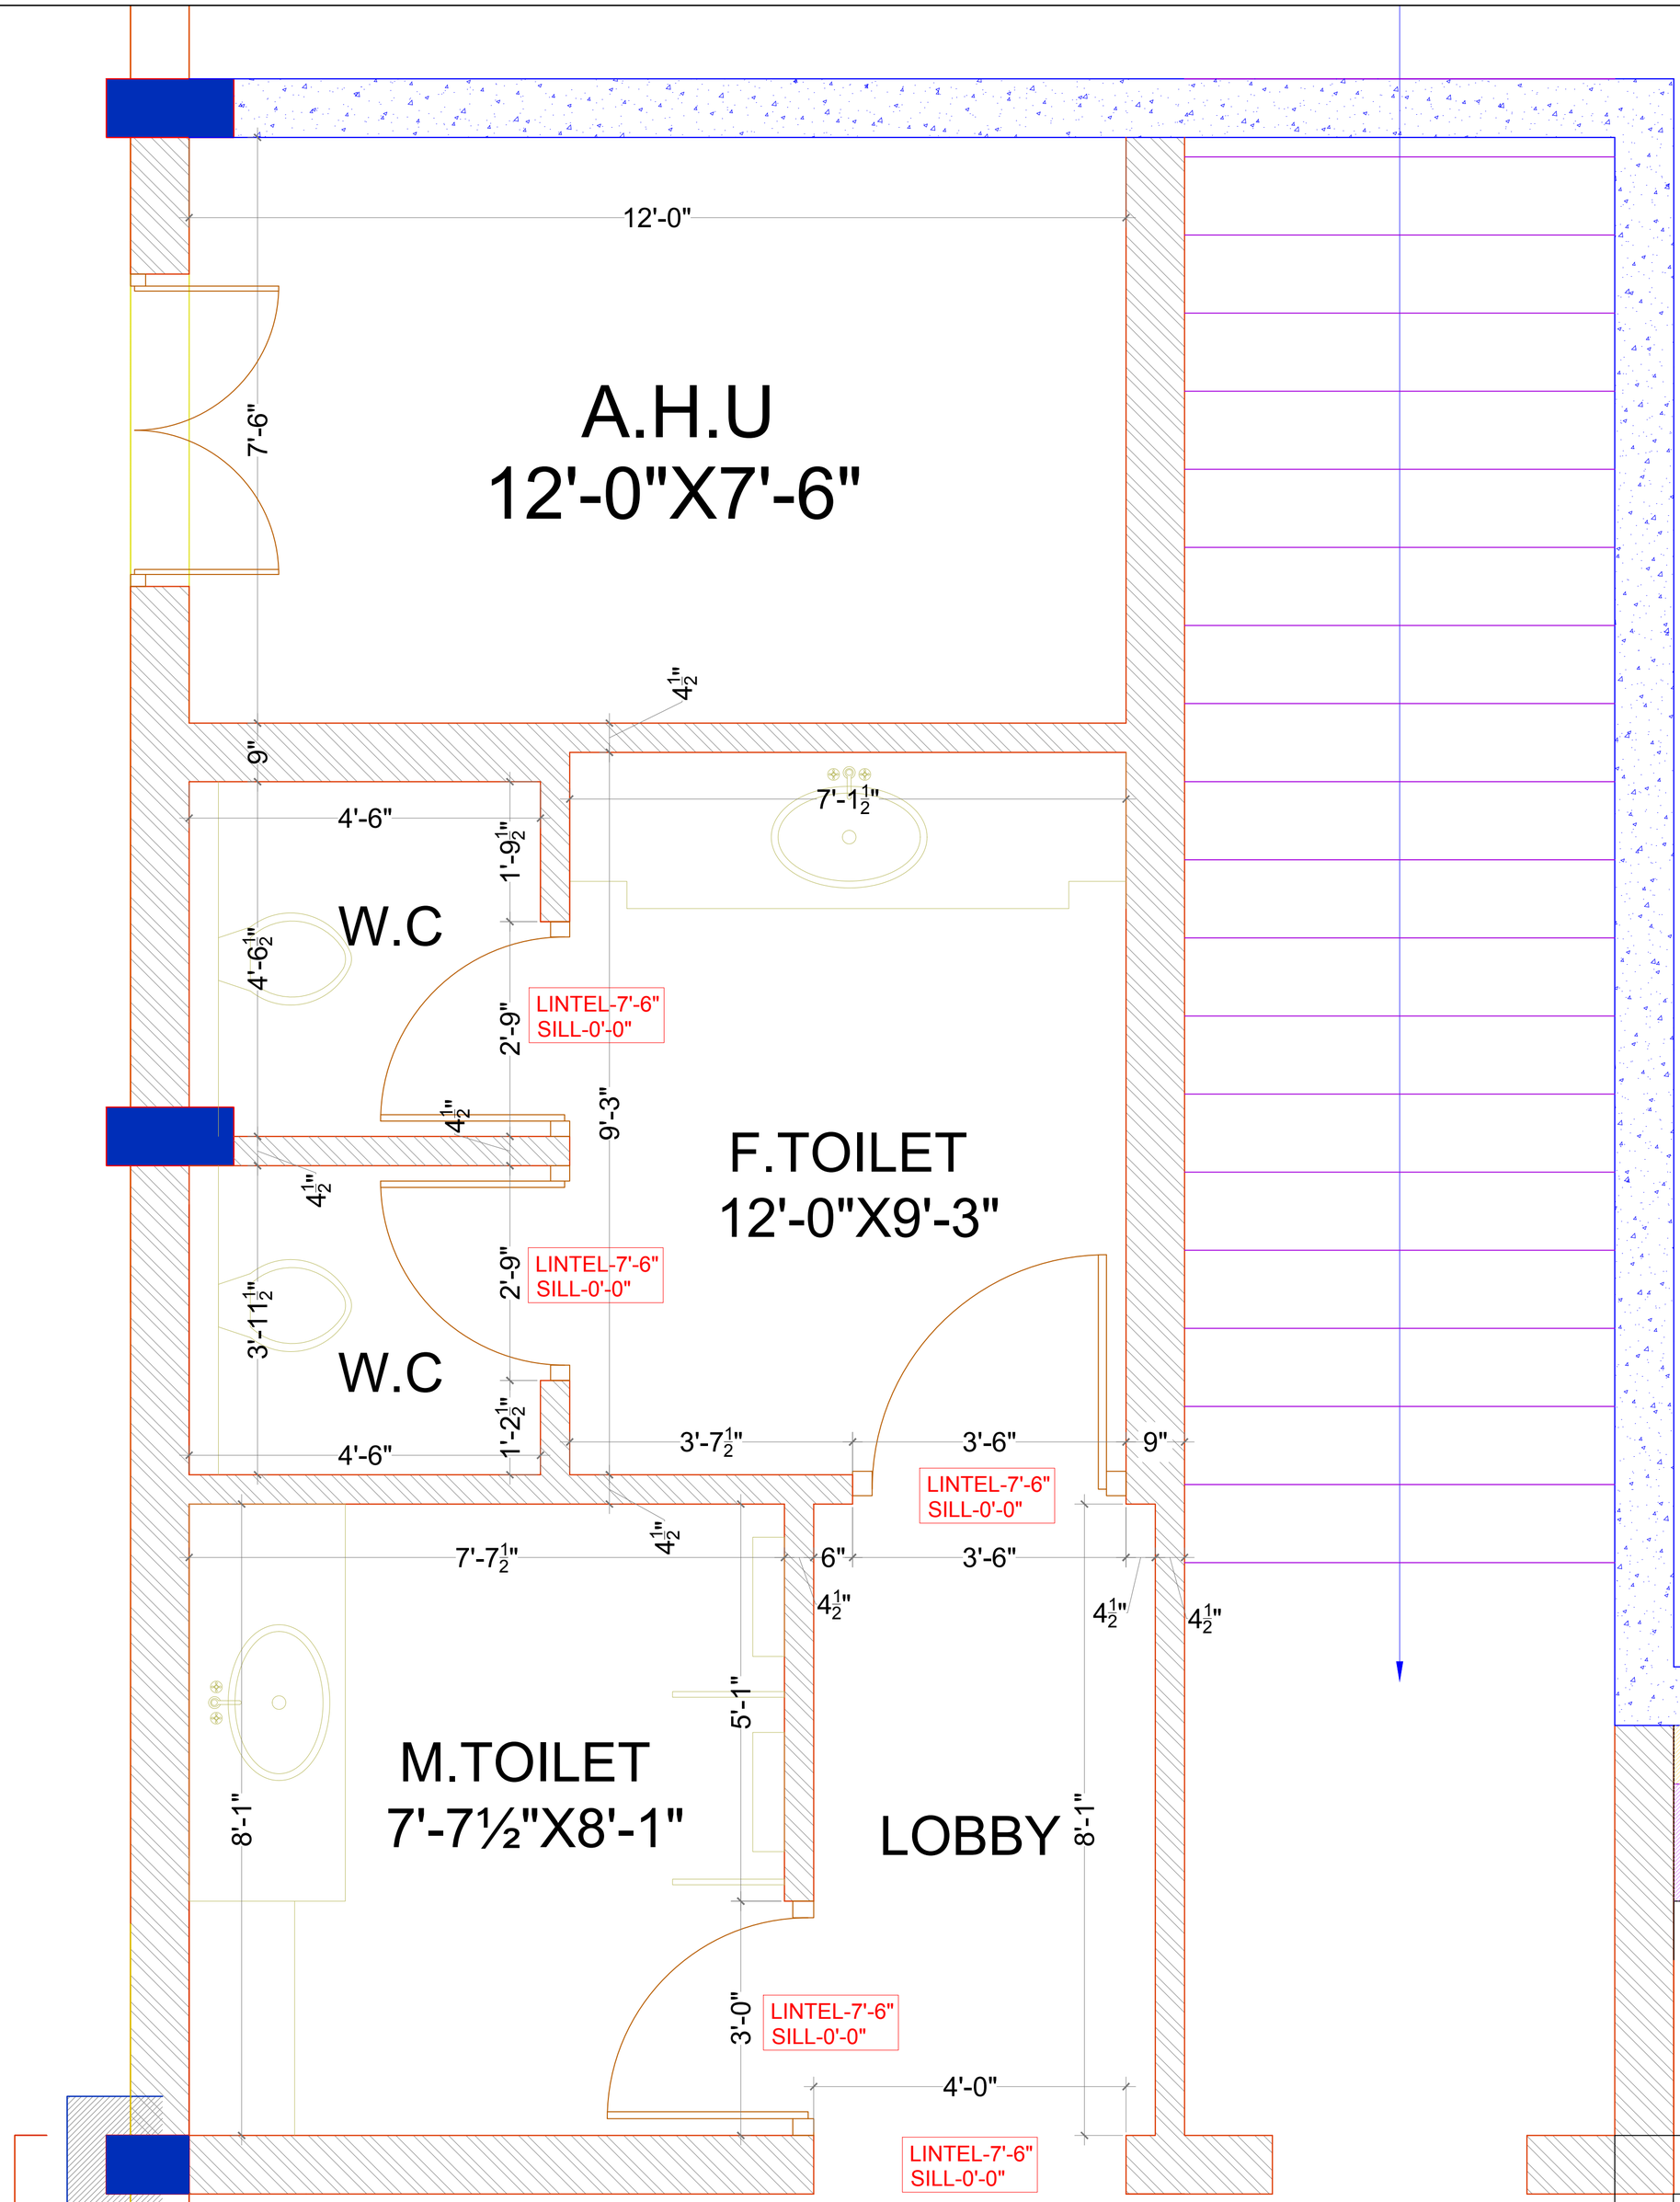

ARCHITECT:

NEERAV GUPTA

L-1, KRISHNA MARG, C- SCHEME,
JAIPUR (302001), RAJASTHAN.
PH.0141-2360825
E-Mail-architect_neeeravgupta@yahoo.com

PROJECT:

CLARKS

DRAWING TITLE:

BAWDI AREA
TOILET DETAIL

DRAWN BY:	SCALE:	DATE:
RAHUL	N.T.S.	01-02-2019

CHECKED BY:	NORTH :-
NEERAV GUPTA	C/AV/AR/WR/BA/05

NOTES:

THE COPYRIGHT AND PROPERTY OF THIS DESIGN AND DRAWING BELONGS TO **NEERAV GUPTA**. IT MUST NOT BE COPIED OR REPRODUCED IN ANY MANNER WITHOUT THEIR WRITTEN CONSENT. A LEGAL ACTION AS PER LAW MAY BE INITIATED AGAINST THE OFFENDER.