SLAB THICKNESS 5" THK UNLESS MENTIONED OTHERWISE

SUNK BY BEAM BOTTOM

GRAY HATCHED AREA 9" DOWN

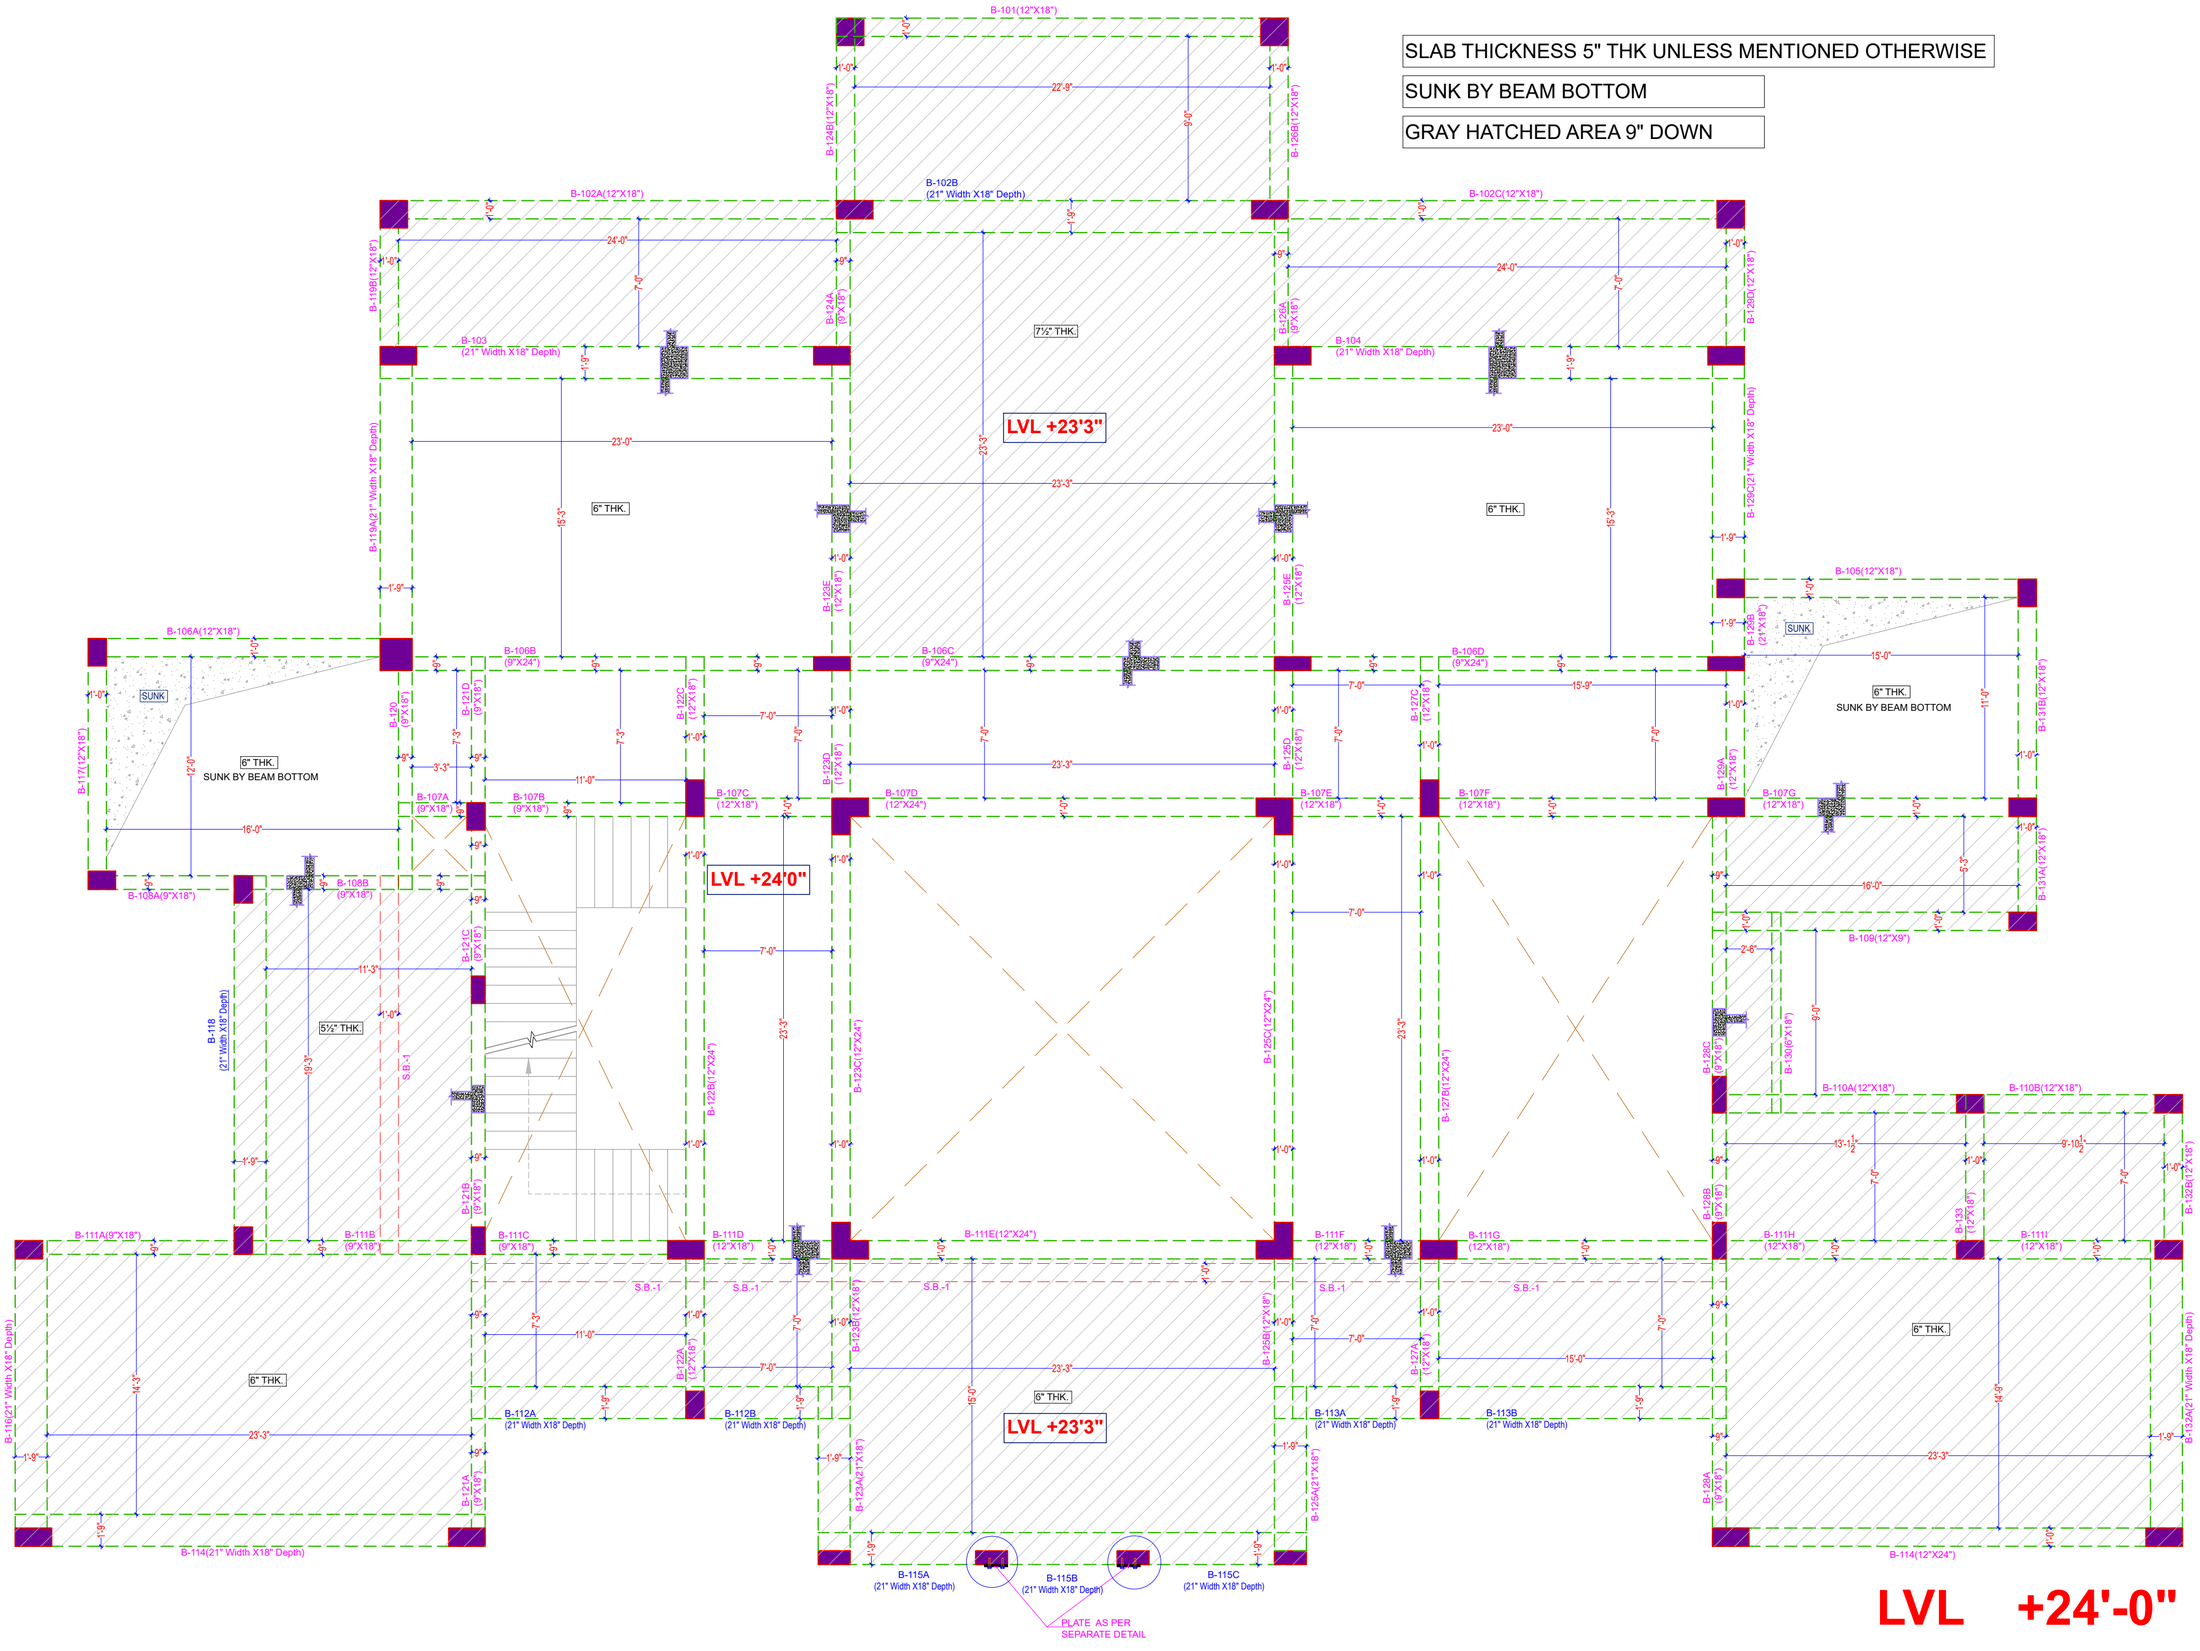

ARCHITECT:

RAVI KUMAR GUPTA

CA/83/7739

L-1, KRISHNA MARG, C- SCHEME,
JAIPUR (302001), RAJASTHAN.
PH.0141-2360825 E-Mail-ravigupta_15@yahoo.com

PROJECT:

RESIDENCE

STRUCTURE CONS.

SANRACHNA

DRAWING TITLE:

R3_GROUND FLOOR ROOF RCC SHUTTERING

DRAWN BY:	SCALE:	DATE:
NAMAN		25.03.2023
CHECKED BY: NEERAV GUPTA	DRAWING NO.:	NORTH

NOTES:

THE COPYRIGHT AND PROPERTY OF THIS DESIGN AND DRAWING BELONGS TO **RAVI KUMAR GUPTA**. IT MUST NOT BE COPIED OR REPRODUCED IN ANY MANNER WITHOUT THEIR WRITTEN CONSENT. A LEGAL ACTION AS PER LAW MAY BE INITIATED AGAINST THE OFFENDER.

OWNER:

ASTRAL