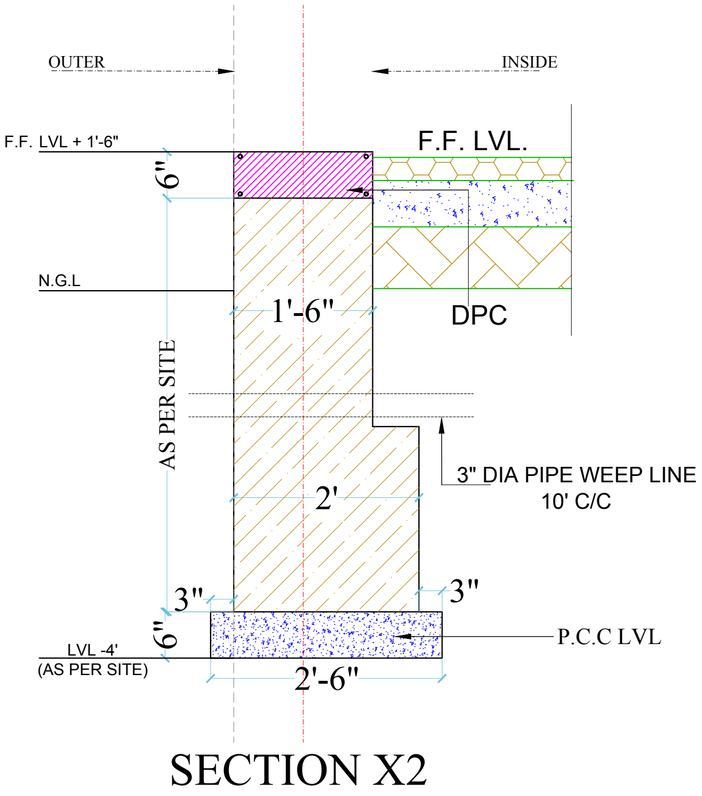

SECTION X2

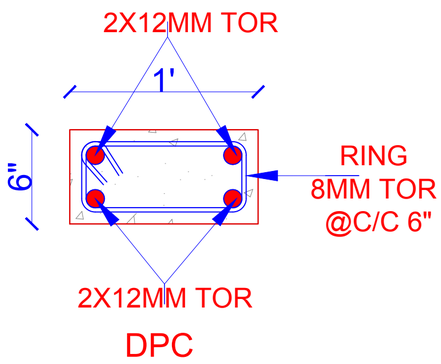

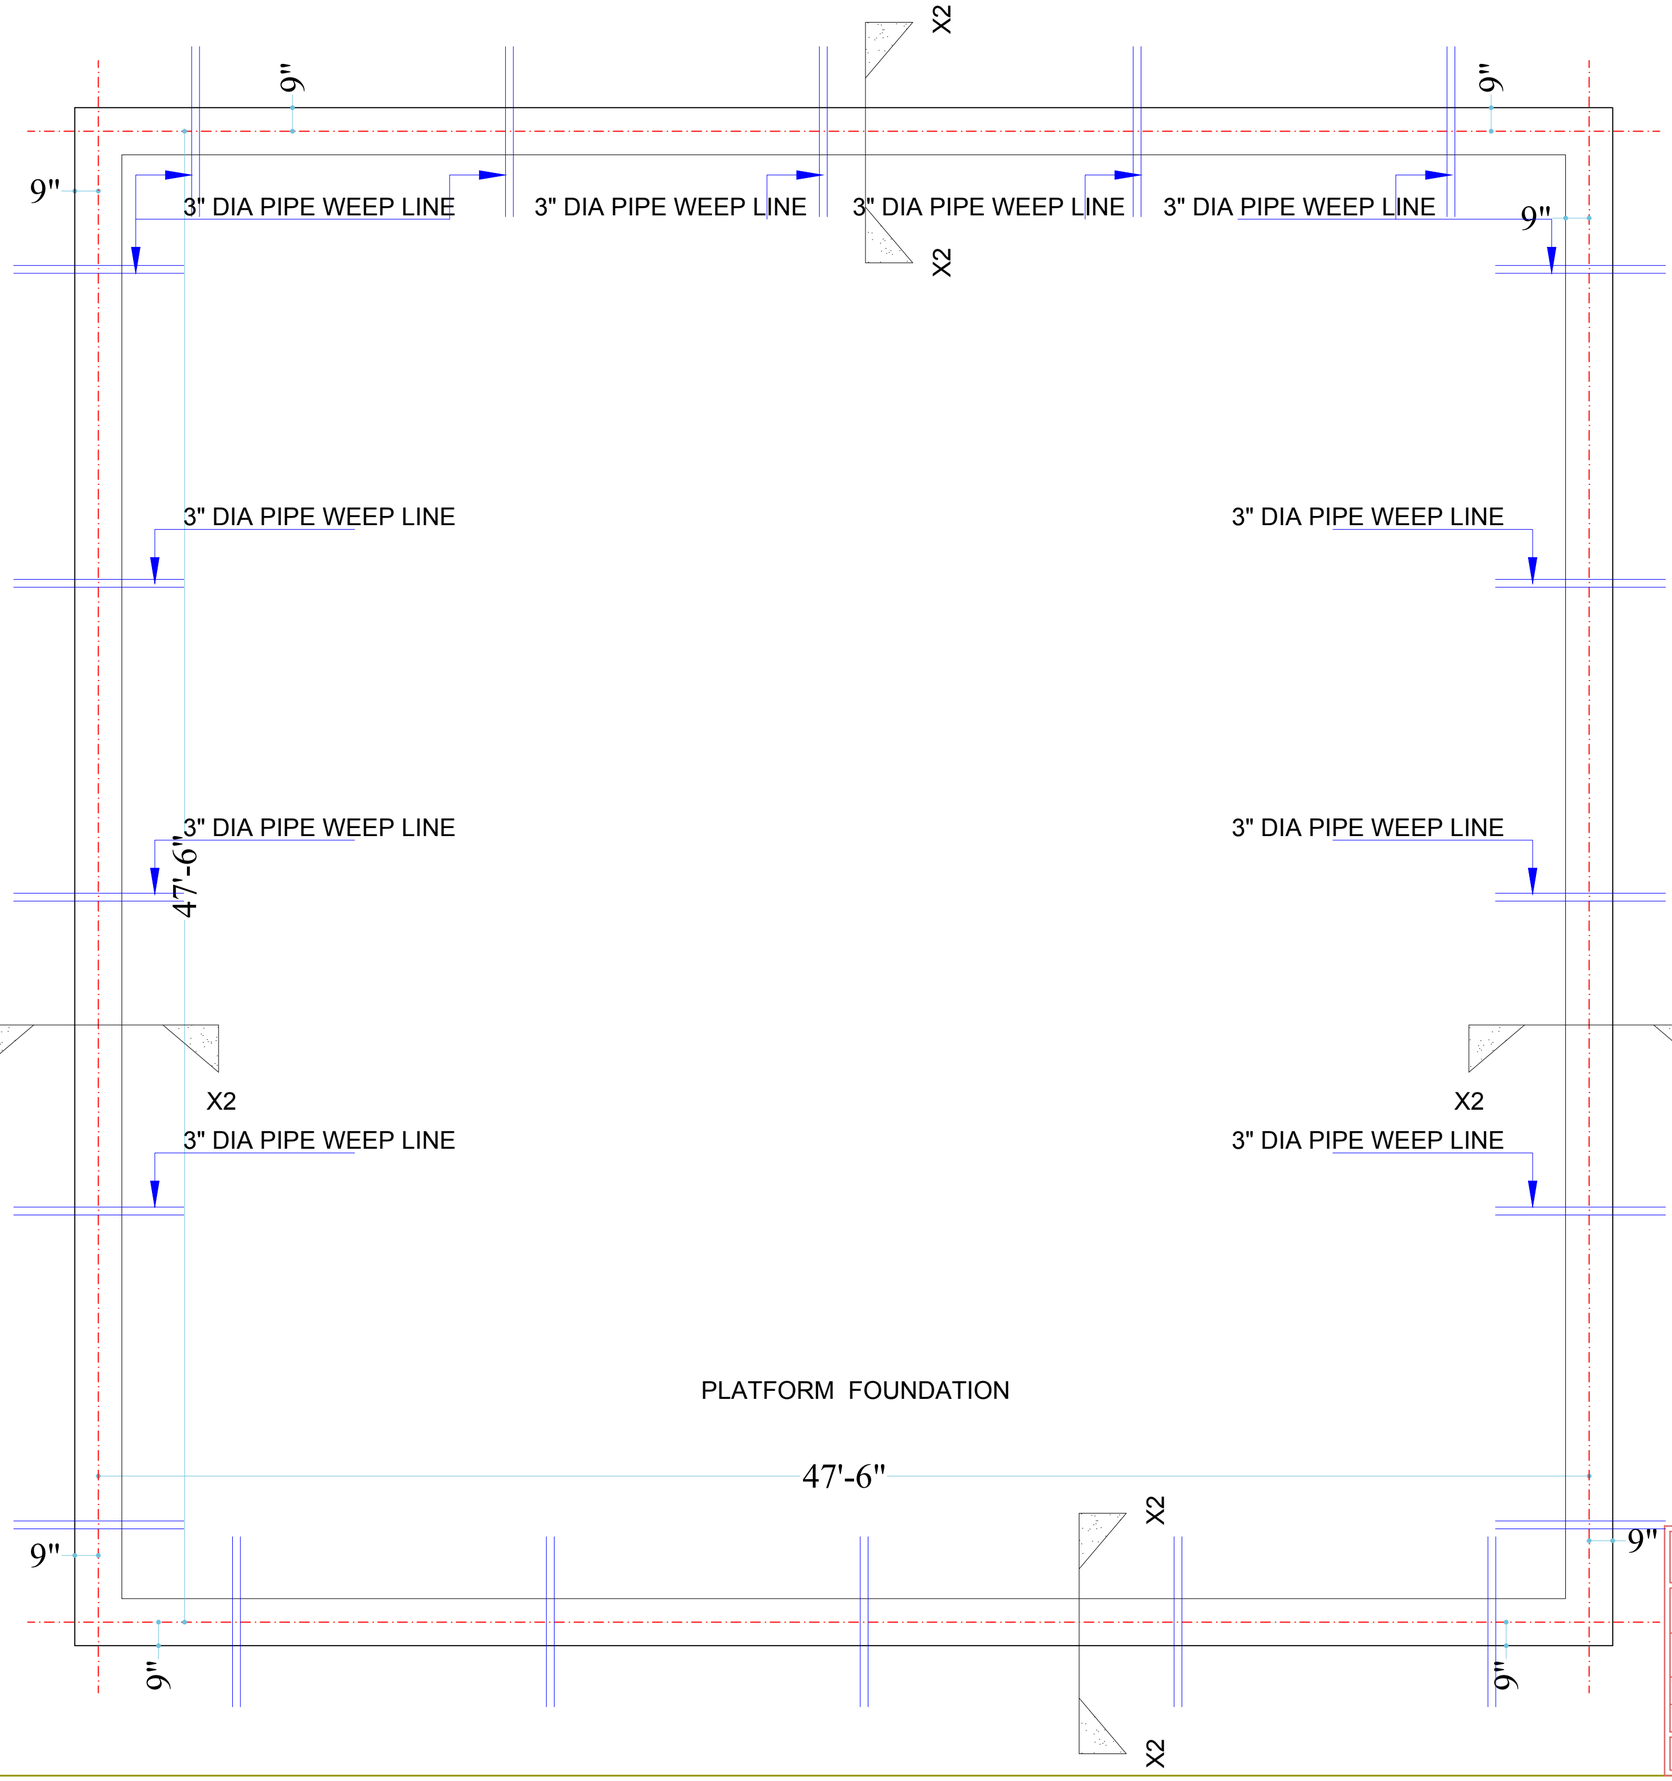

ARCHITECT:
NEERAV GUPTA
CA/2009/44766
L-1, KRISHNA MARG, C- SCHEME,
JAIPUR (302001), RAJASTHAN.PH.0141-2360626
E-Mail-architect_neeravgupta@yahoo.com

PROJECT:
CLARKS RESORT JAWAI

DRAWING TITLE:
PLATFORM FOUNDATION DETAIL

DRAWN BY:	SCALE:	DATE:
DEEPIKA	N.T.S	27-04-2019

CHECKED BY:	DRAWING NO.:
NEERAV GUPTA	CL/ST/A/03

RIGHTS:
ALL RIGHTS AND PROPERTY OF THIS DESIGN AND DRAWING BELONGS TO NEERAV GUPTA. IT MUST NOT BE COPIED OR REPRODUCED IN ANY MANNER WITHOUT THEIR WRITTEN PERMISSION. ACTION AS PER LAW MAY BE INSTANTLY AGAINST THE DEFAULTER.