PRODUCED BY AN AUTODESK EDUCATIONAL PRODUCT

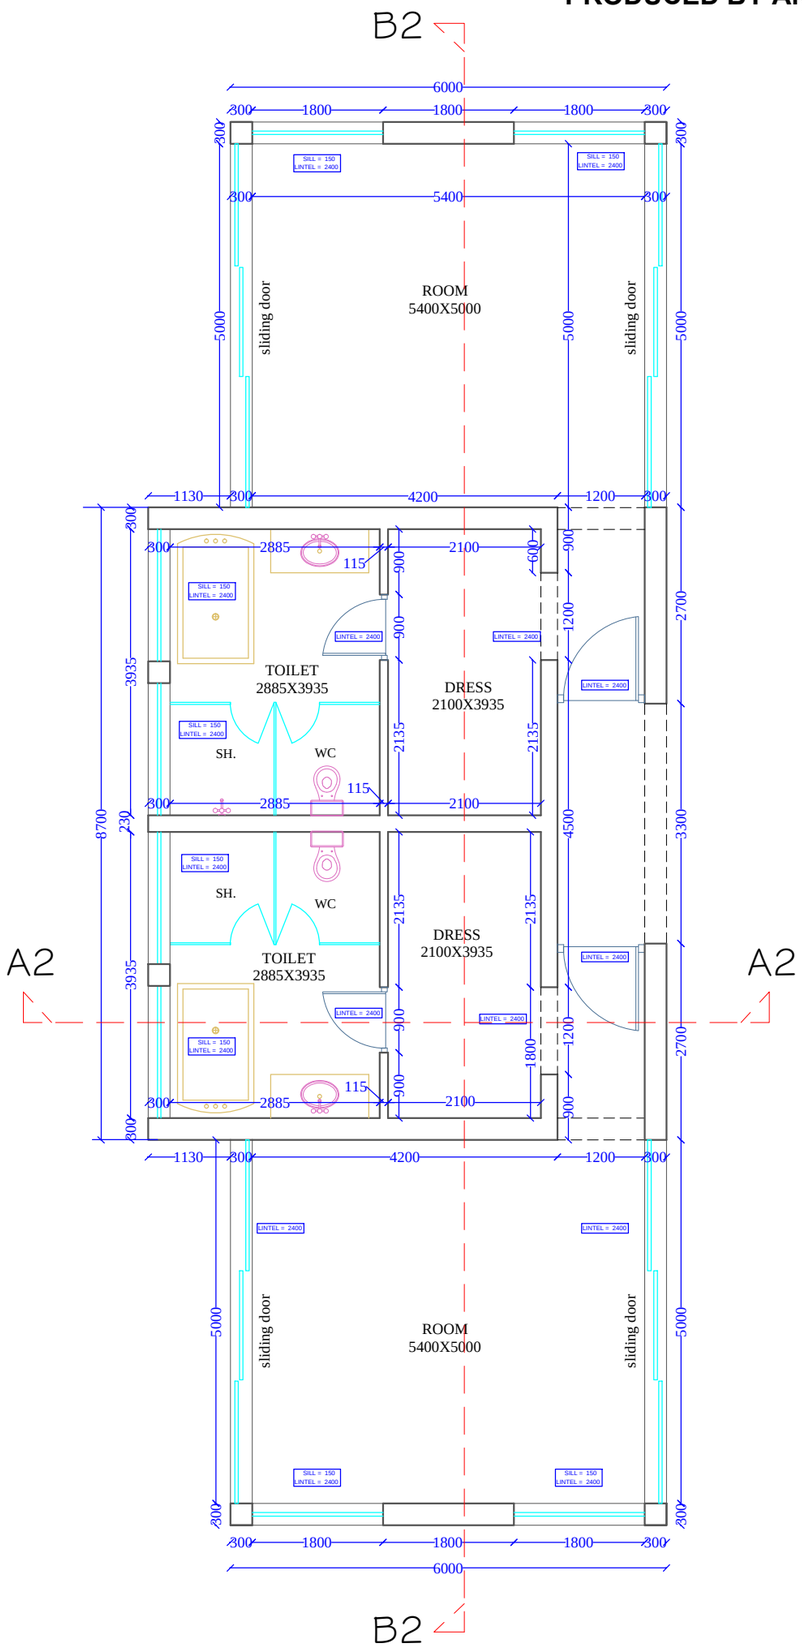

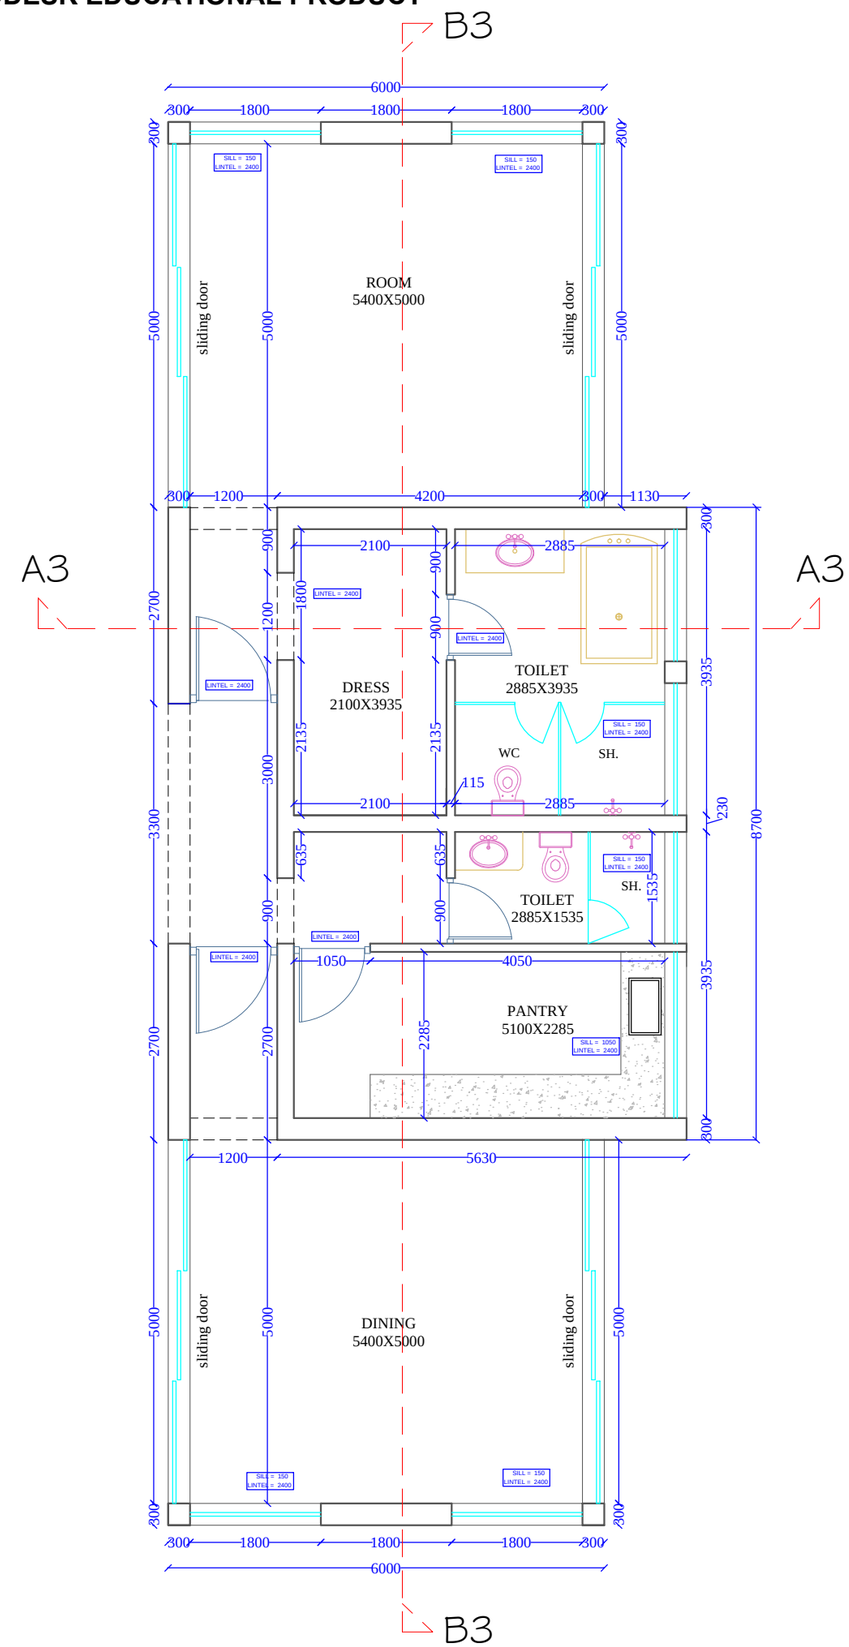

PRODUCED BY AN AUTODESK EDUCATIONAL PRODUCT

SHEET NO.17

REVISIONS

S.NO.	DATE	ISSUE TO	DRG. NO.	NO. OF PRINT

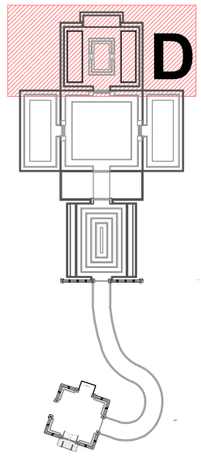

KEY PLAN

ARCHITECT:
RAVI KUMAR GUPTA
CA/83/7739
L-1, KRISHNA MARG, C- SCHEME,
JAIPUR (302001), RAJASTHAN.
PH.0141-2360825 E-Mail-ravigupta_15@yahoo.com

PROJECT:
BHARATPUR

DRAWING TITLE:
DIMENSION PLAN
PART - D

DRAWN BY:	SCALE:	DATE:
RISHABH		17-09-2020
CHECKED BY: RAVI K. GUPTA	NORTH:	DRAWING NO.:

NOTES:
THE COPYRIGHT AND PROPERTY OF THIS DESIGN AND DRAWING BELONGS TO RAVI KUMAR GUPTA . IT MUST NOT BE COPIED OR REPRODUCED IN ANY MANNER WITHOUT THEIR WRITTEN CONSENT. A LEGAL ACTION AS PER LAW MAY BE INITIATED AGAINST THE OFFENDER.

OWNER:

ARCHITECT:

PRODUCED BY AN AUTODESK EDUCATIONAL PRODUCT