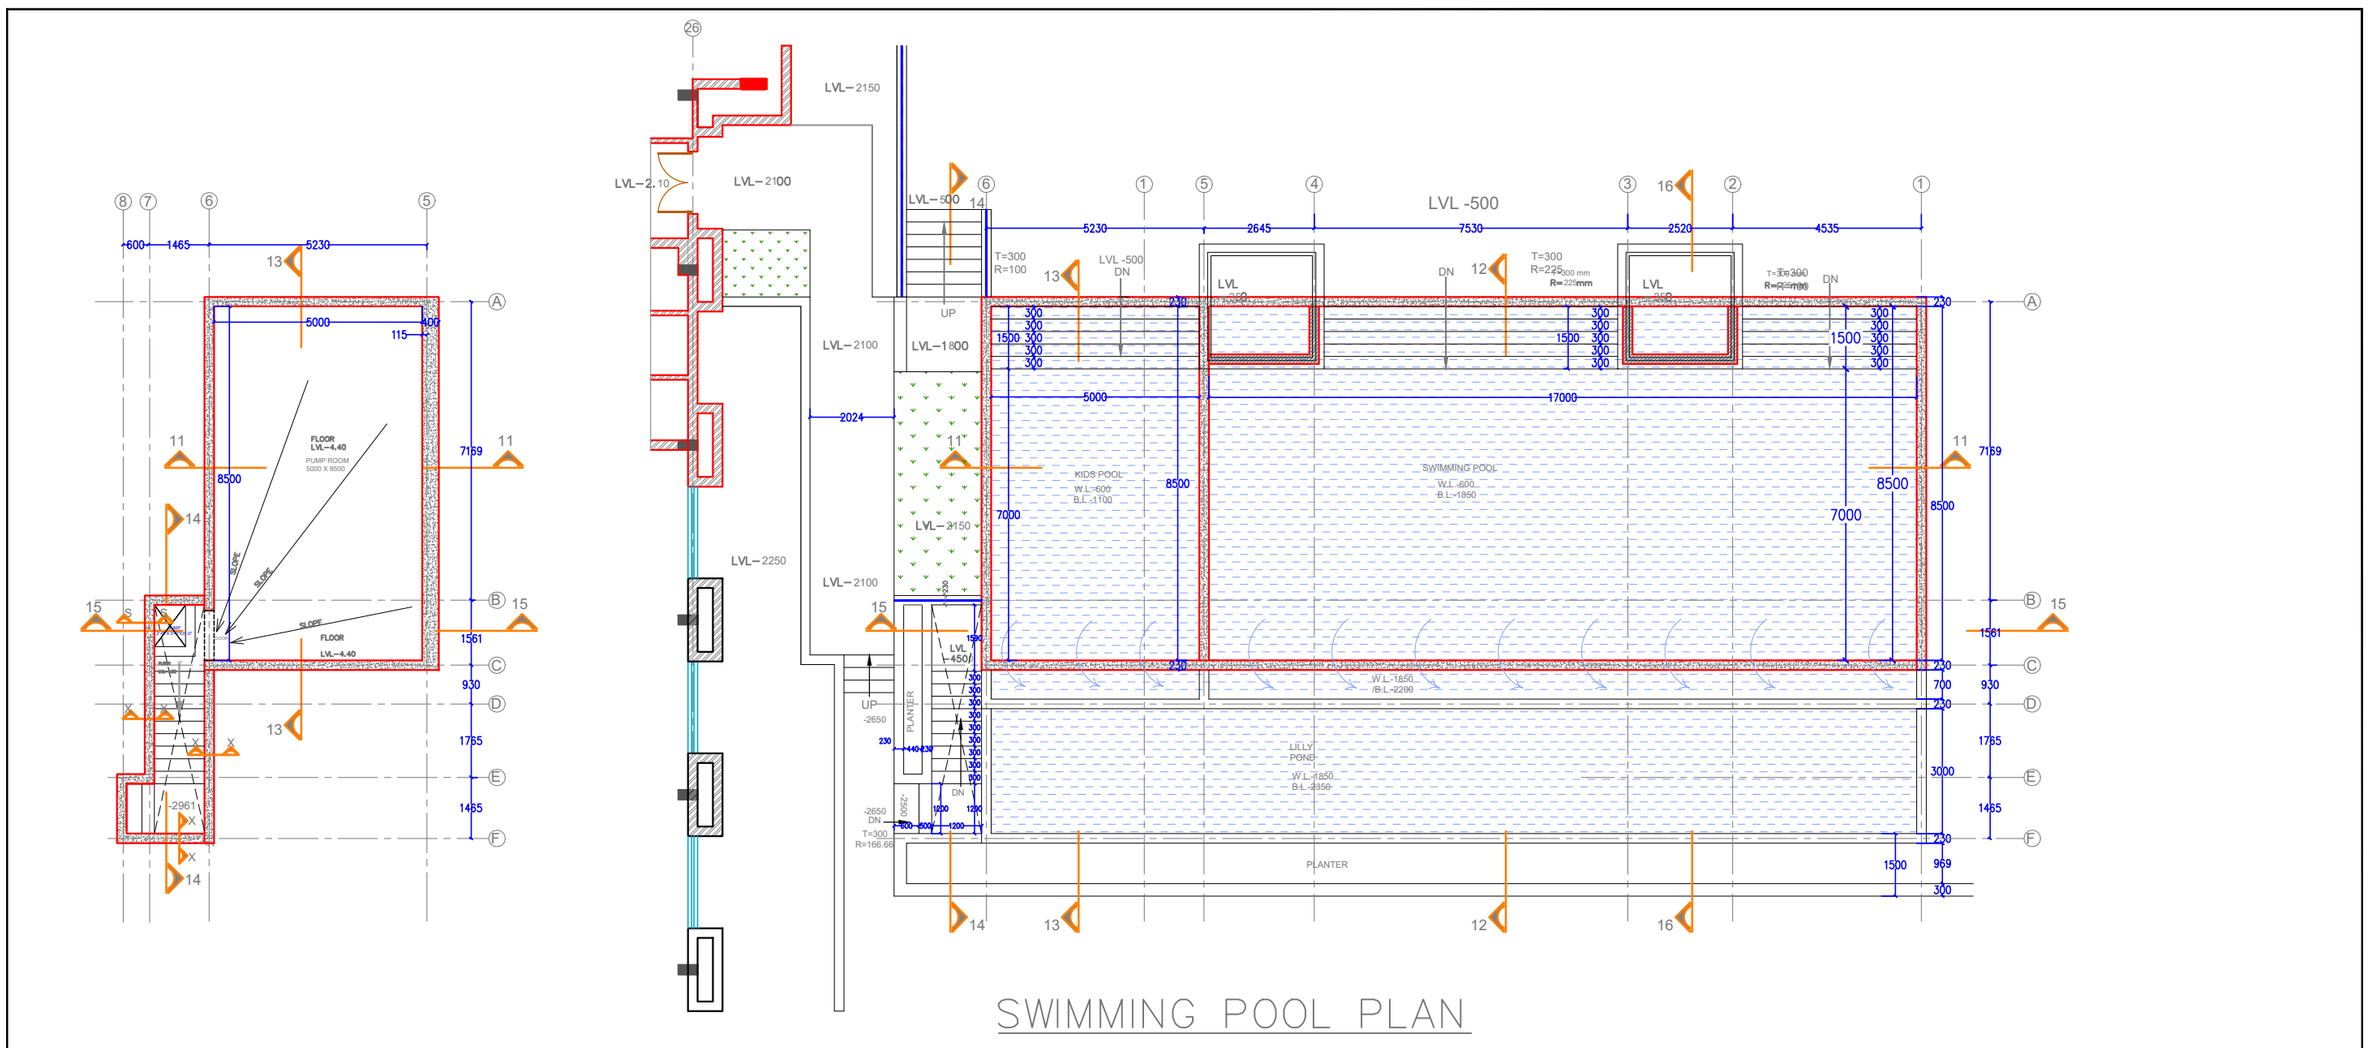

ISSUED TO	ISSUED TO	ISSUED TO	REVISION	DATE	REVISION

FILE LOCATION

PROJECT: RESORT AMARA FOR SH. RAJ BANSAL

DRAWING TITLE: SWIMMING POOL SECTION DETAIL

ARCHITECTS:- RAVI KUMAR GUPTA

STRUCTURAL CONS. SANRACHNA
S-41,AMBA BARI,JAIPUR
PH:91-9799496696,
E-mail: sanrachan_jaipur@yahoo.co.in

CADD DEVLOPED.	DRAWING. NO.	DATE:
SHIV		21/01/2020
SCALE		