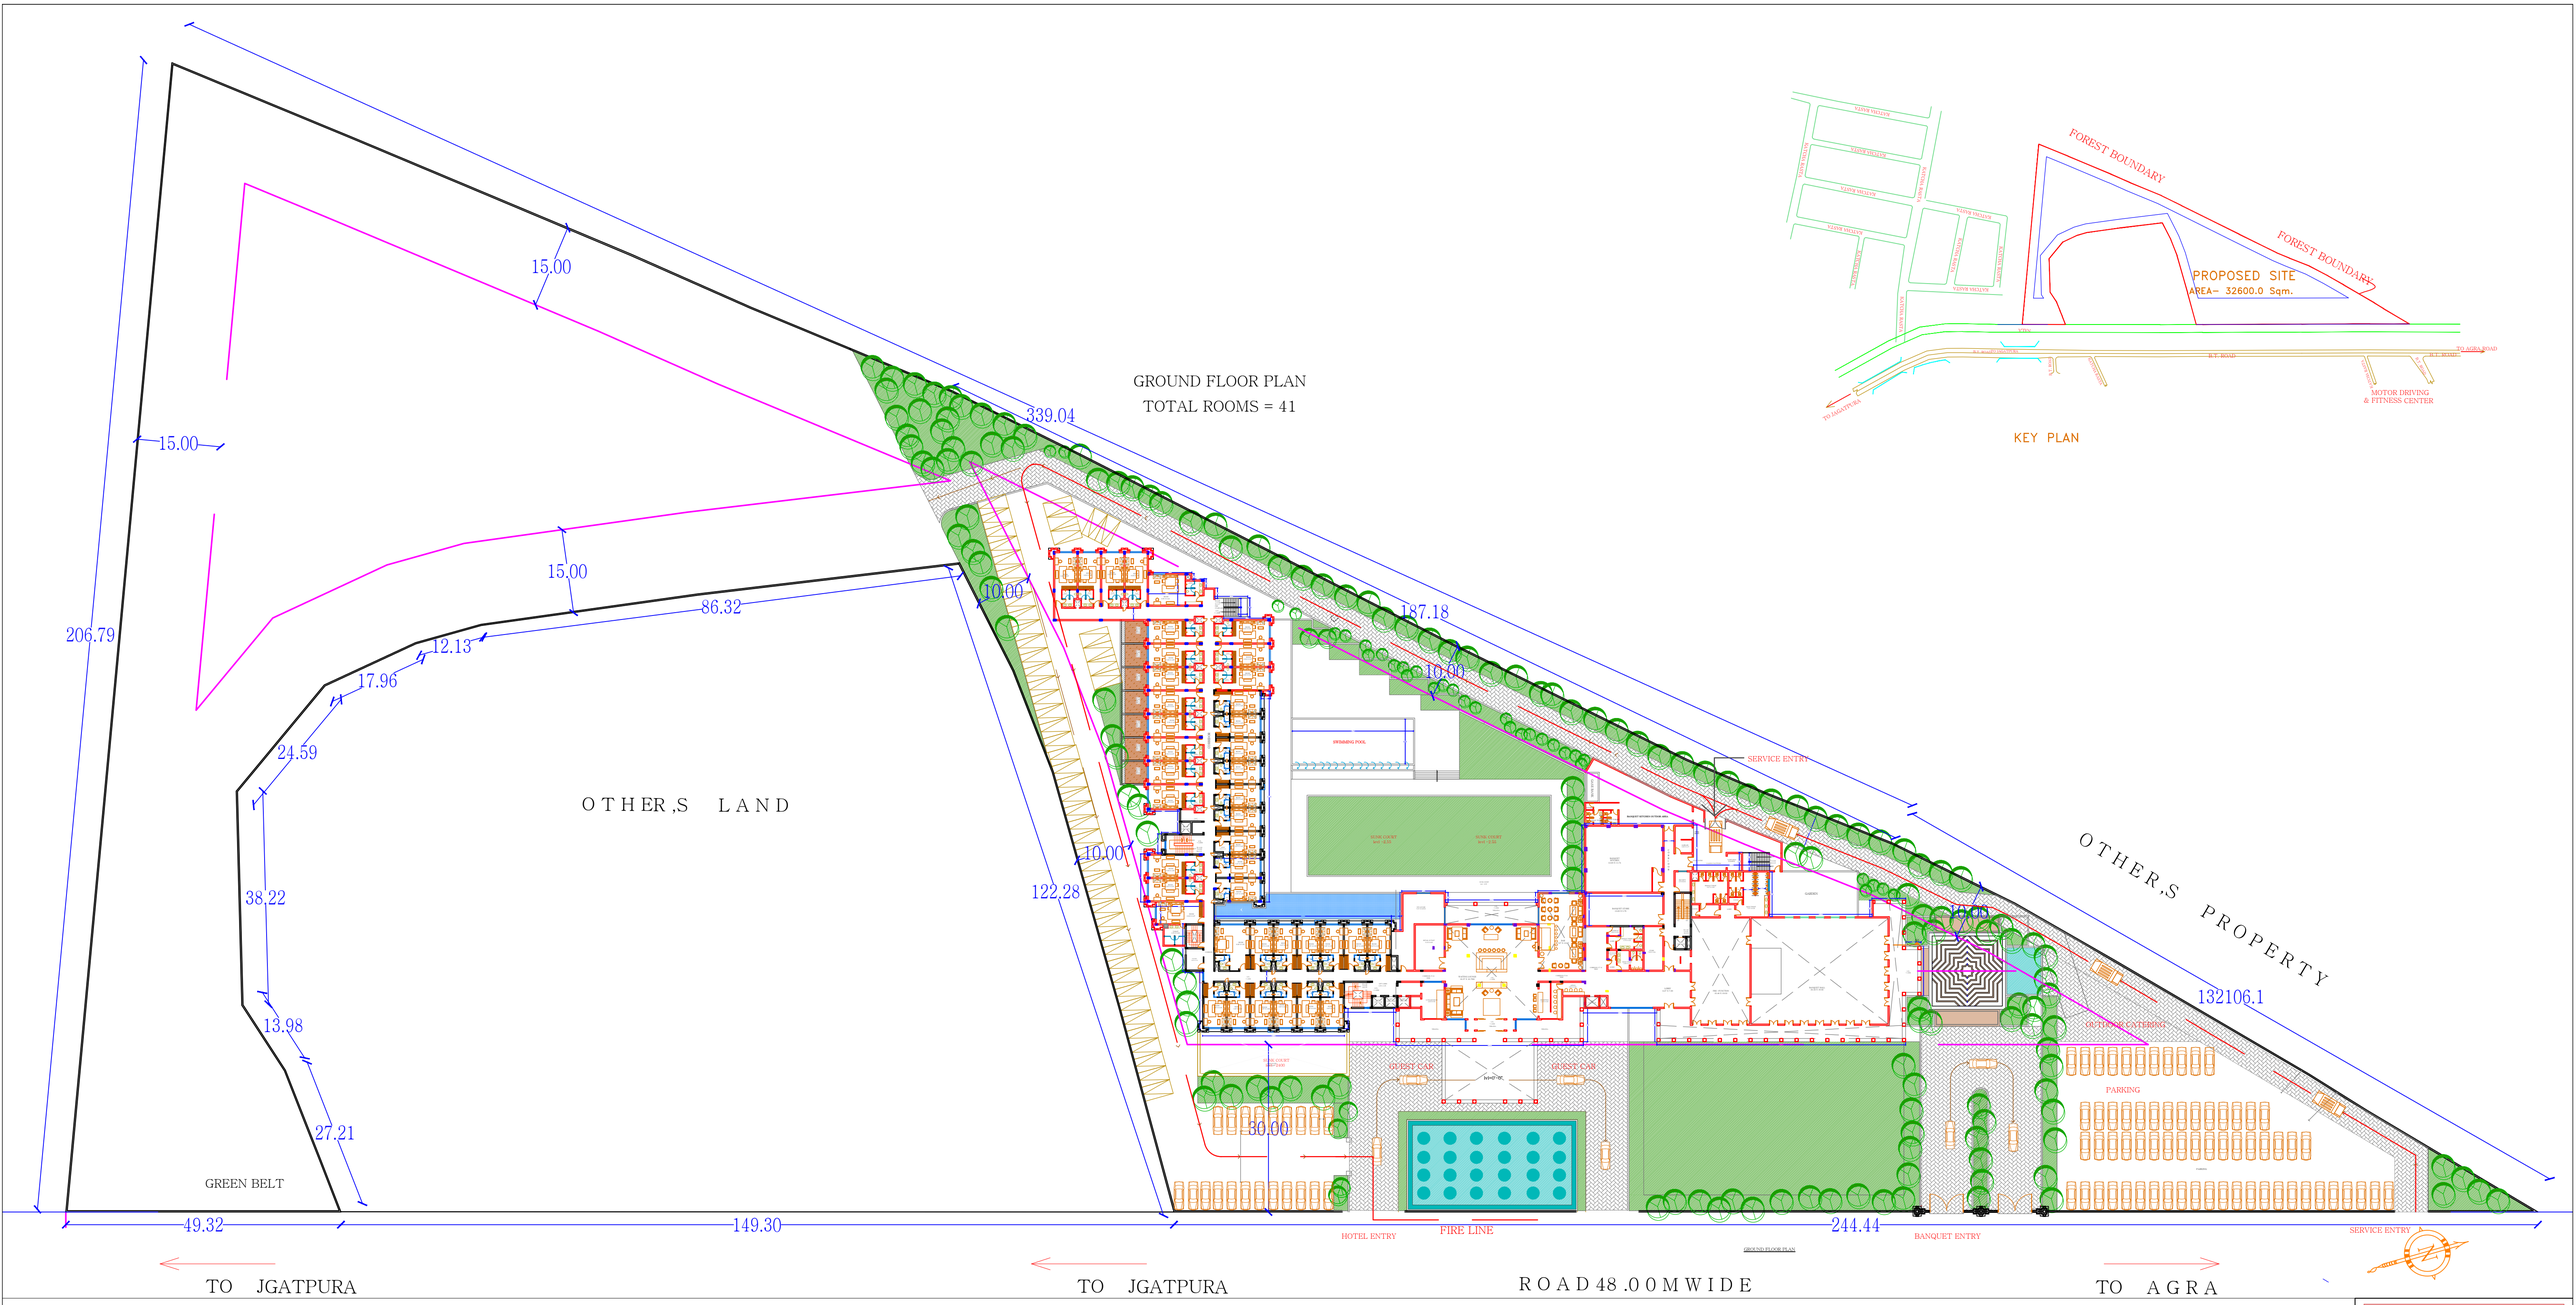

ARCHITECT:

RAVI KUMAR GUPTA

CA/83/7739

L-1, KRISHNA MARG, C- SCHEME,
JAIPUR (302001), RAJASTHAN.
PH.0141-2360825 E-Mail-ravigupta_15@yahoo.com

PROJECT:

RAJ BANSAL JI HOTEL
PLOT NO.-2 AT
KHONAGORIAH ROAD JAIPUR

DRAWING TITLE:

SITE PLAN

DRAWN BY:	SCALE:	DATE:
JITENDRA	NTS	02-7-2018
CHECKED BY: RAVI K. GUPTA	DRAWING NO.: 01	

NOTES: