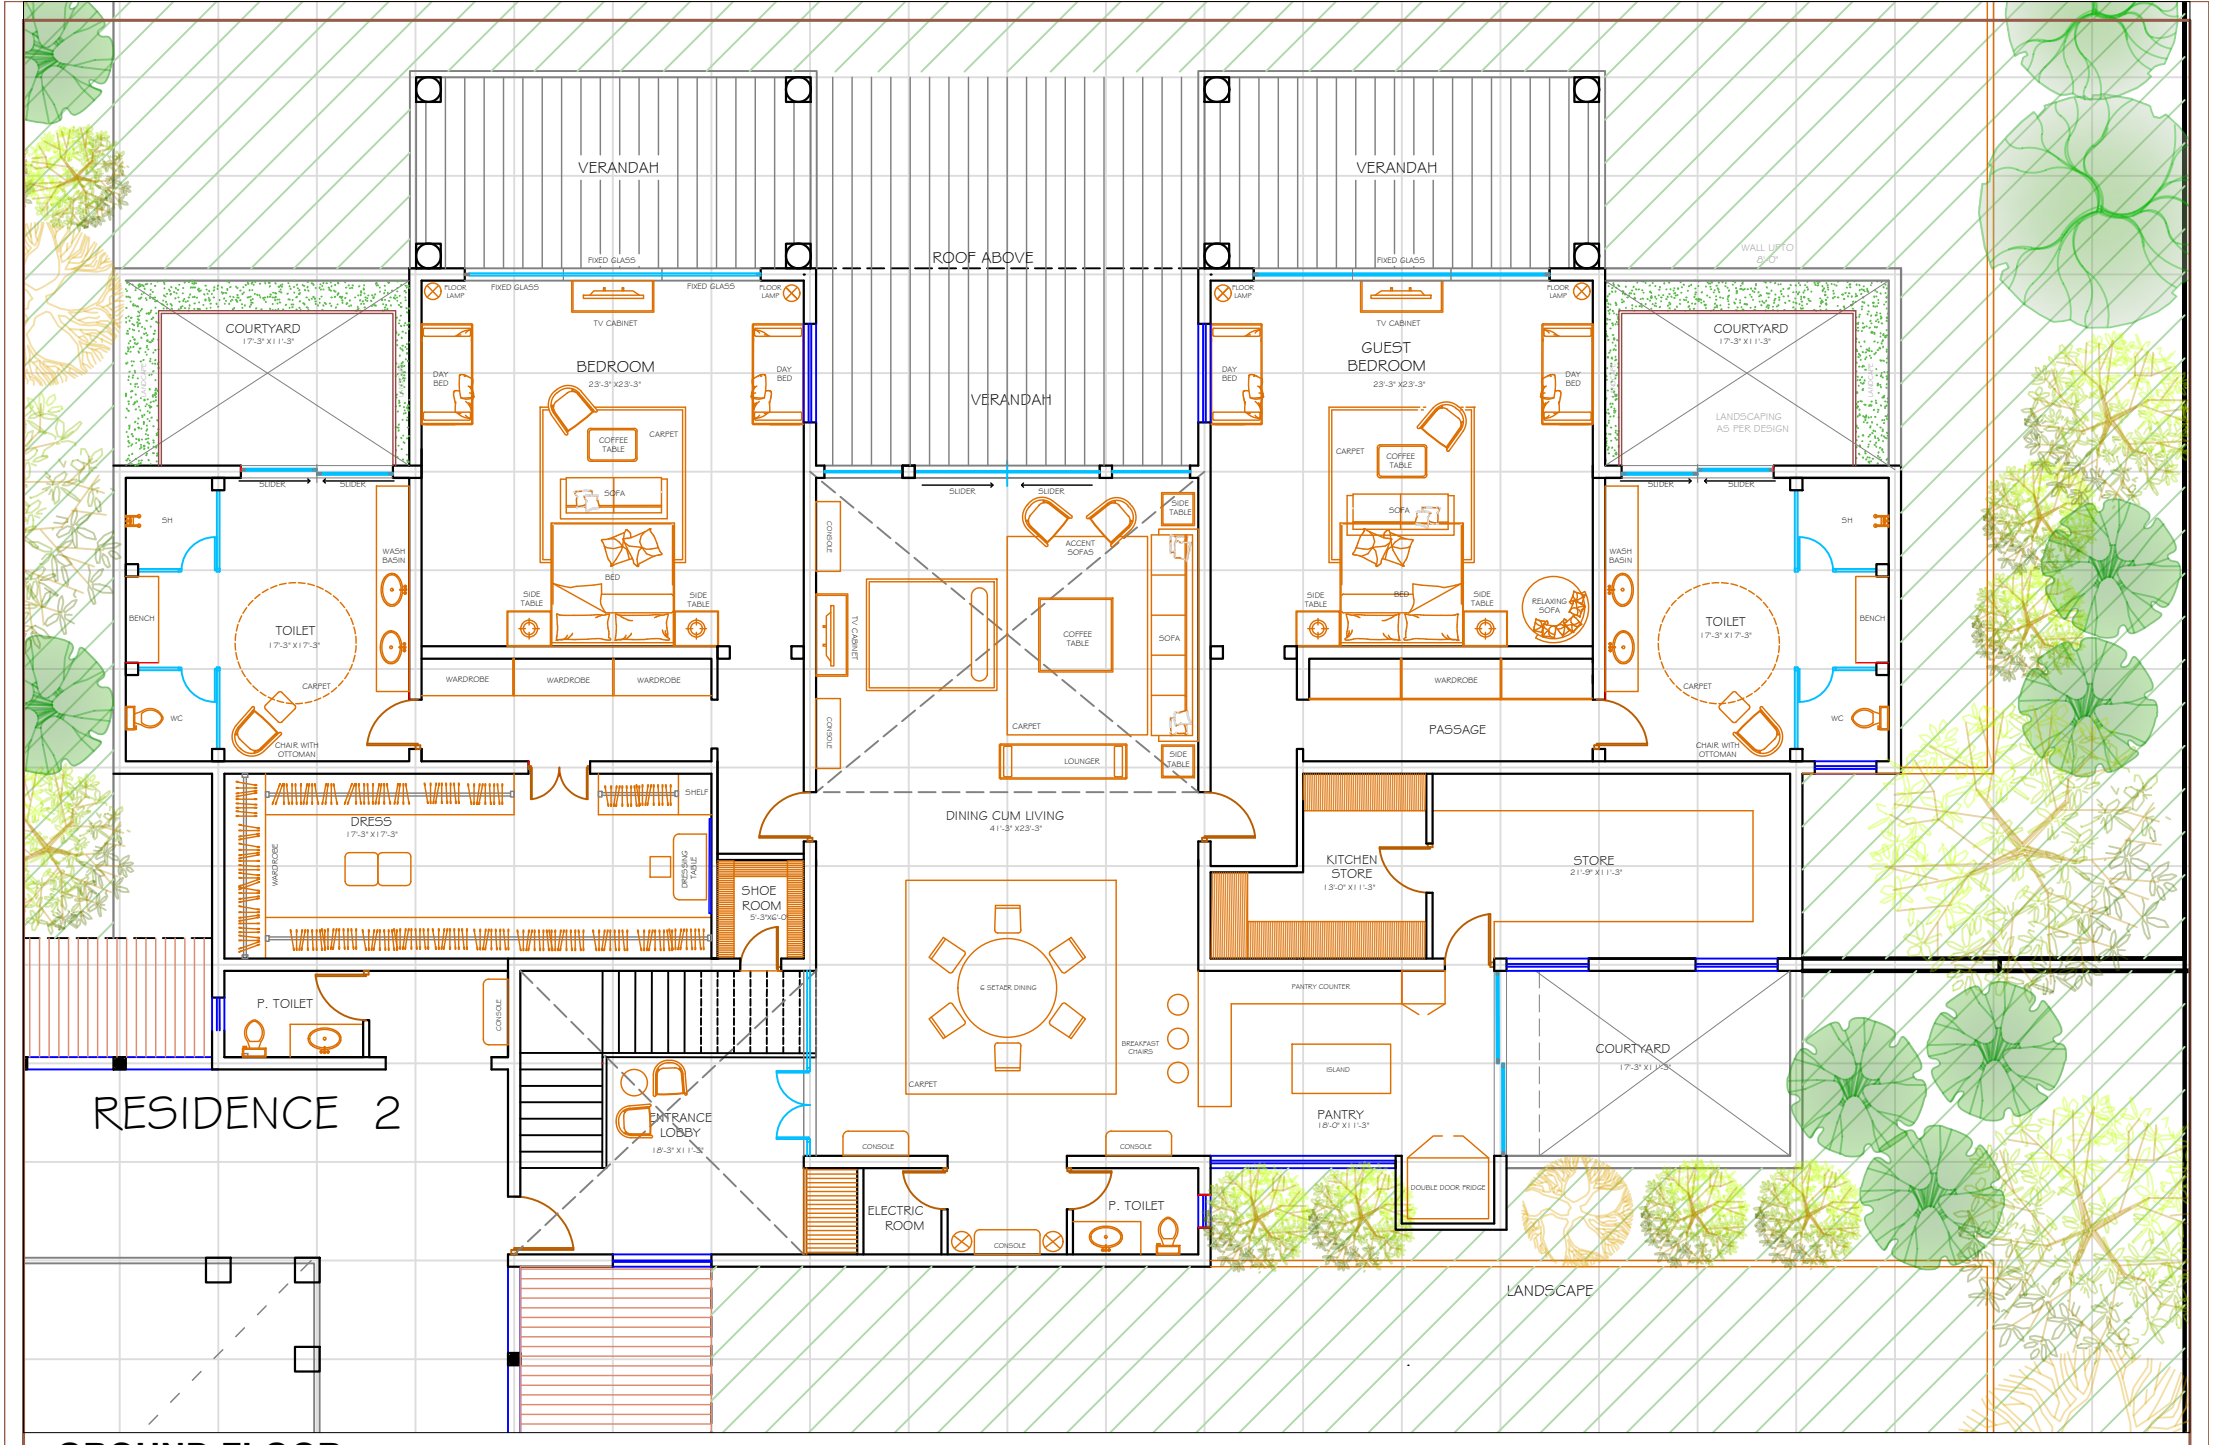

GROUND FLOOR

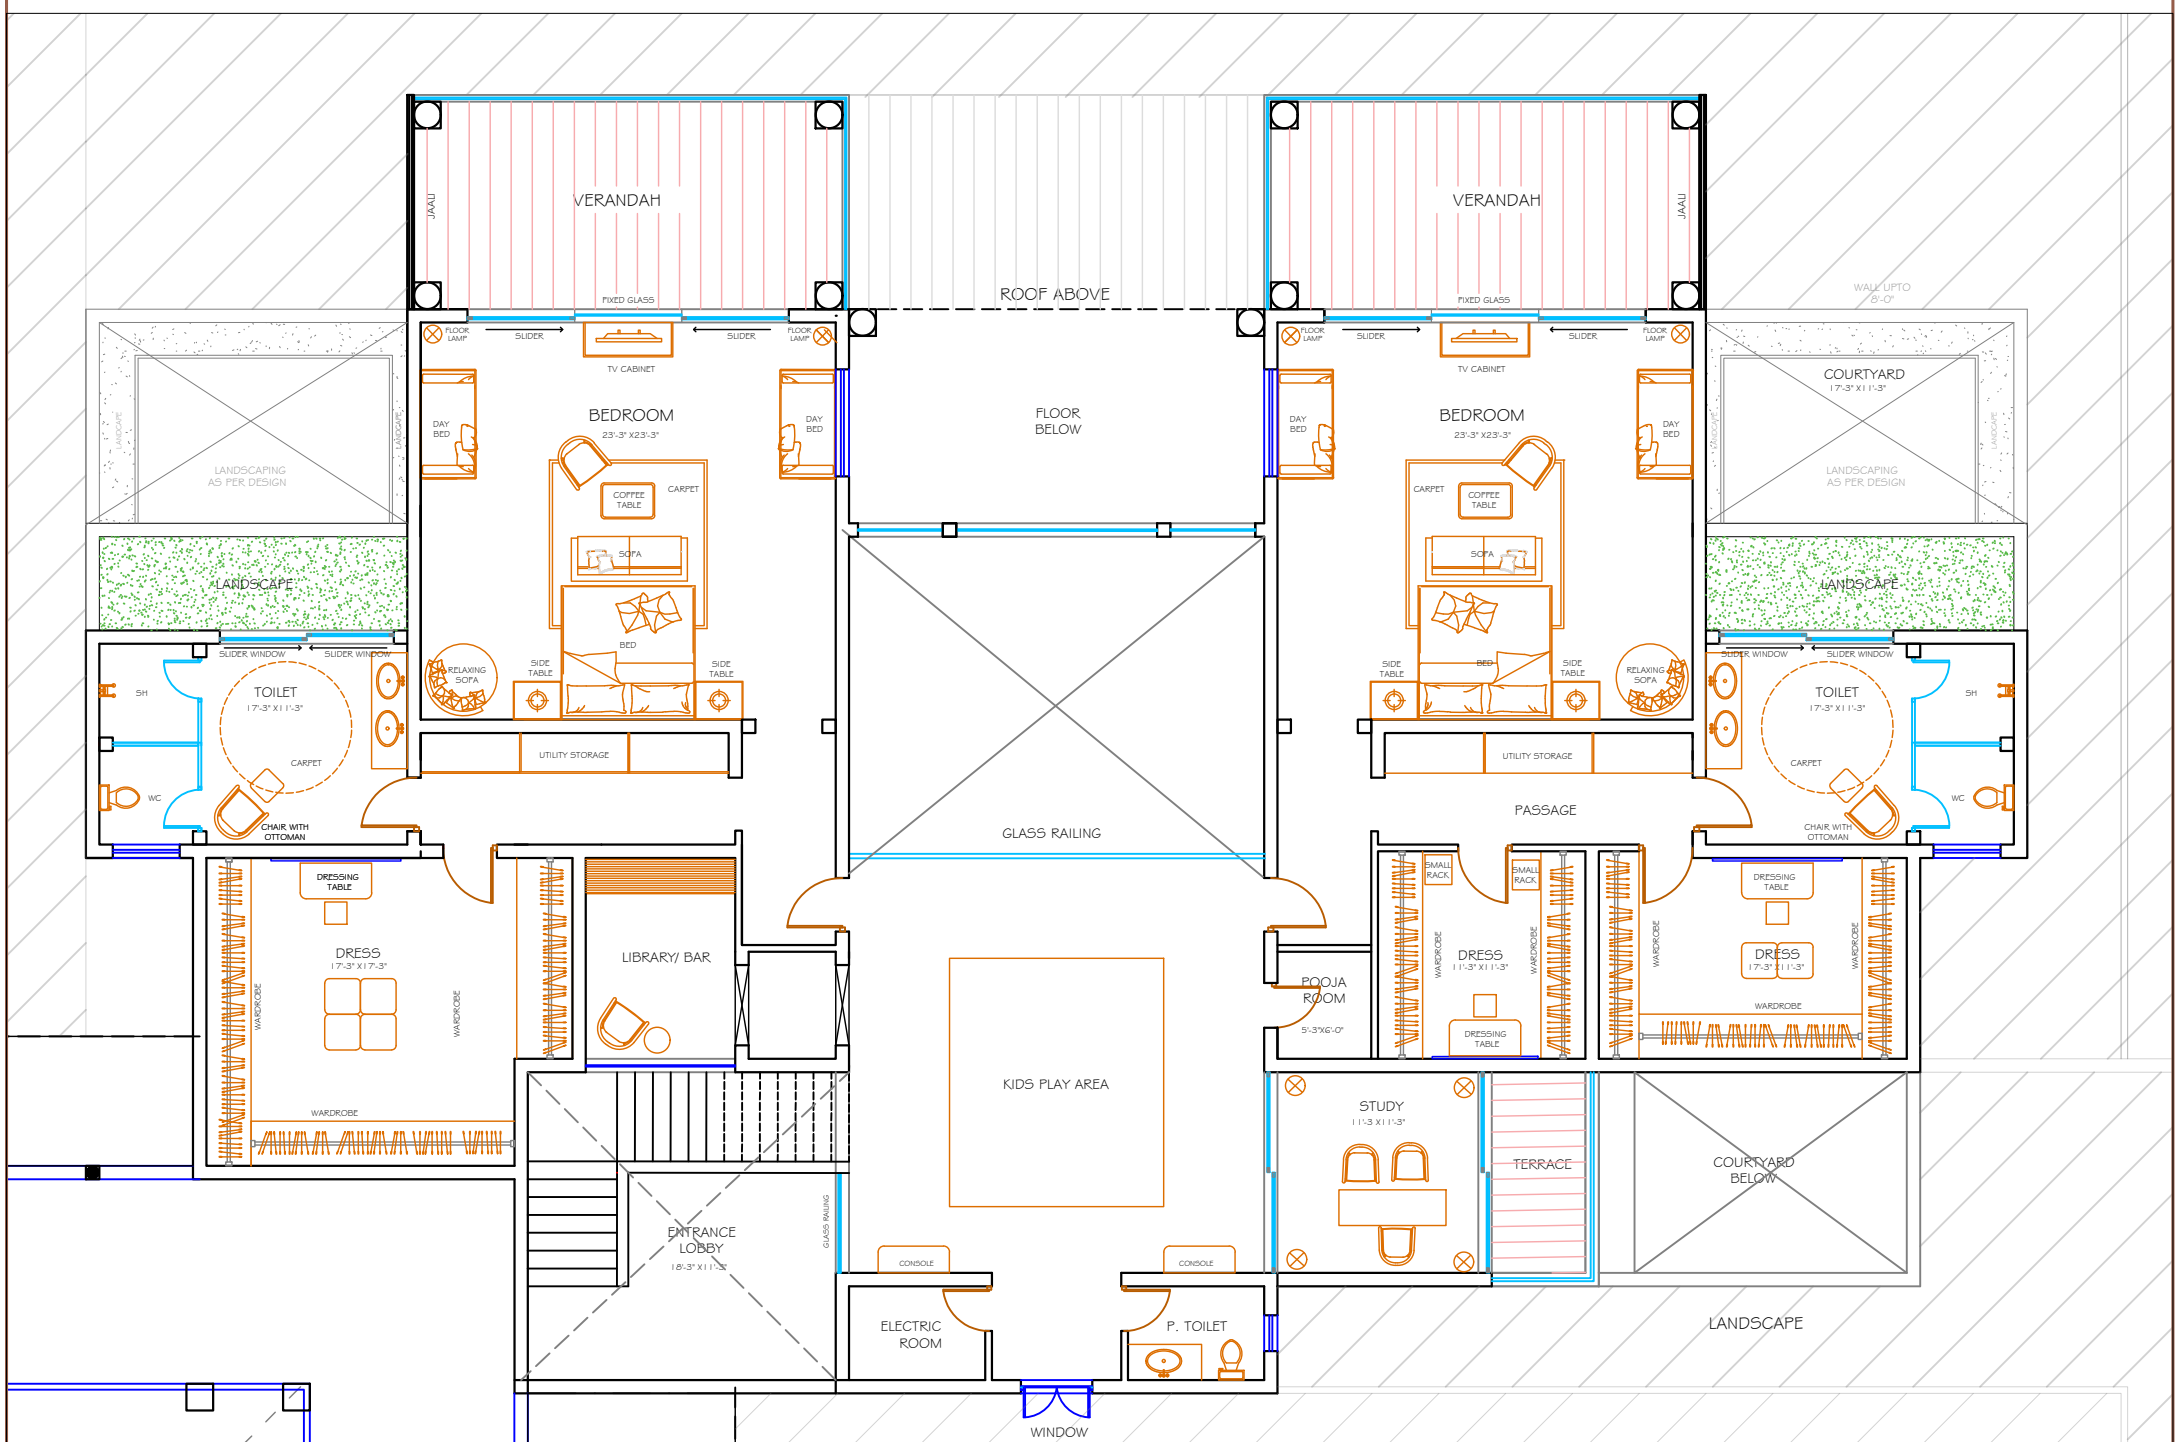

FIRST FLOOR

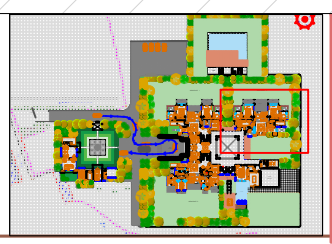

ARCHITECT:
NEERAV GUPTA
CA/2000/44766
L-1, KRISHNA MARG, C- SCHEME,
JAIPUR (302001), RAJASTHAN PH.0141-2365925
E-Mail-architect_neeravgupta@yahoo.com

PROJECT:
BHILWARA RESIDENCE

DRAWING TITLE:
GROUND & FIRST FLOOR
RESIDENCE 2

DRAWN BY: DEEPIKA	SCALE: N.T.S	DATE: 31-07-2020
CHECKED BY: NEERAV GUPTA	DRAWING NO.:	

COPYRIGHT:
THIS DESIGN AND DRAWING IS THE PROPERTY OF THE DESIGN AND DRAWING BELONGS TO NEERAV KUMAR GUPTA. IT MUST NOT BE COPIED OR REPRODUCED IN ANY FORM WITHOUT PRIOR WRITTEN CONSENT. A LEGAL ACTION AS PER LAW MAY BE INITIATED AGAINST THE VIOLATOR.

RESIDENCE 2