


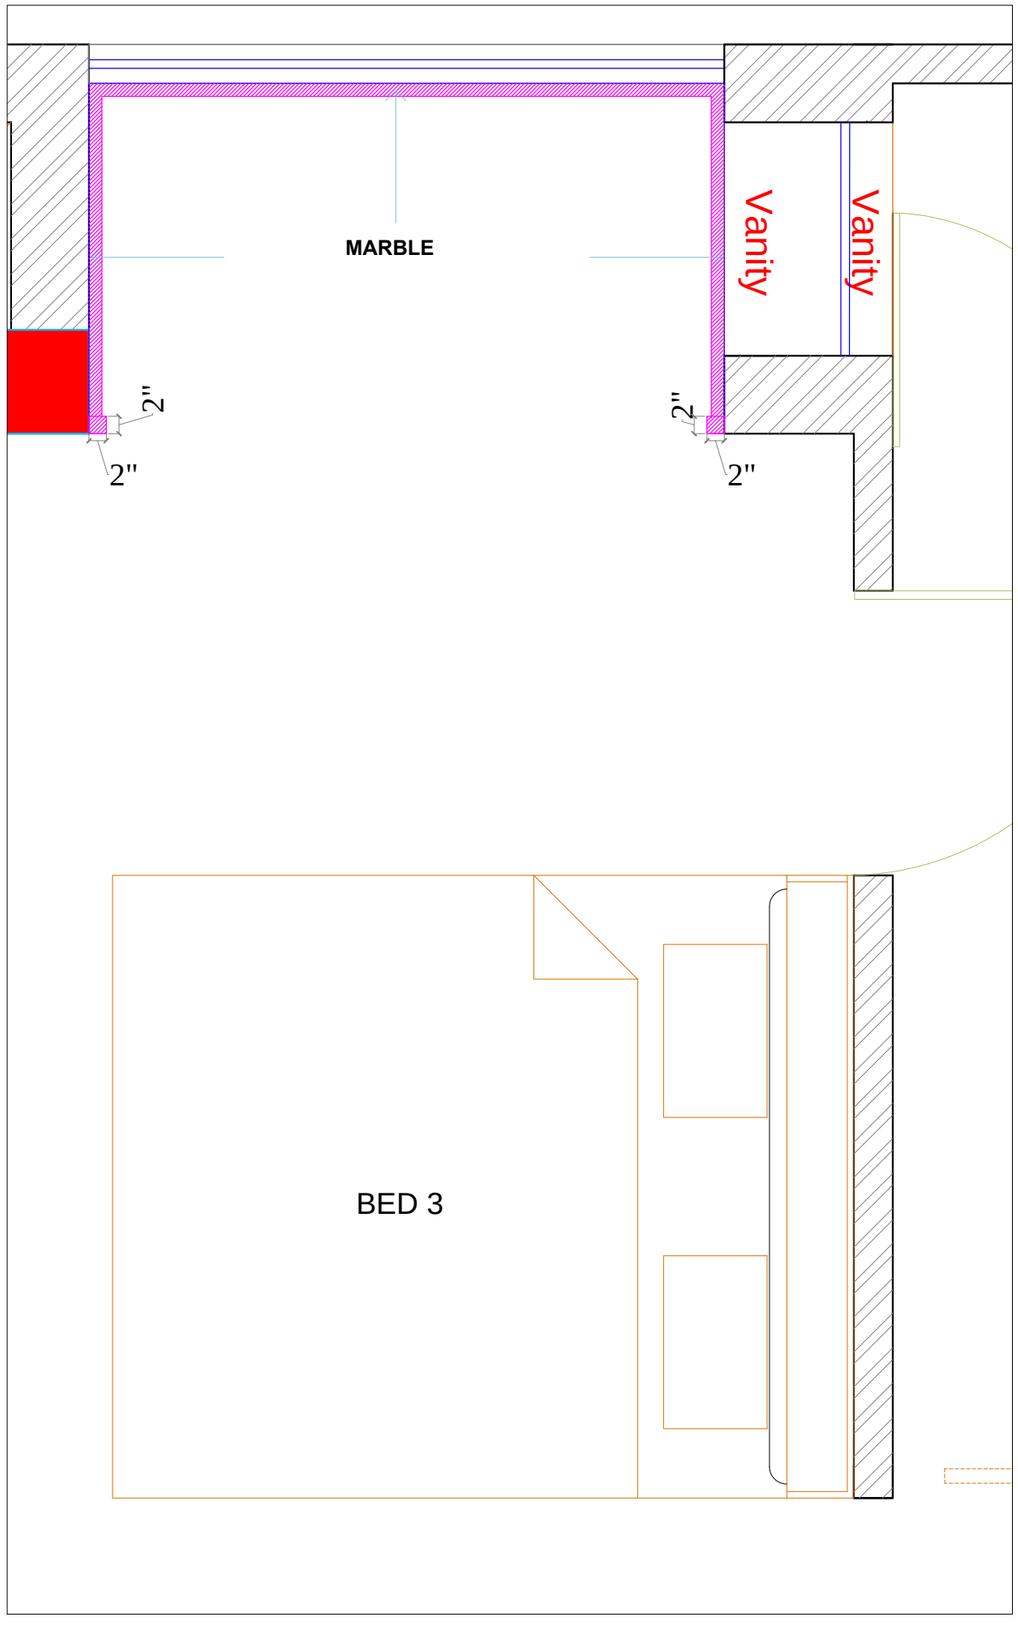


ARCHITECT:
**NEERAV GUPTA**
CA/2009/44766
L-1, KRISHNA MARG, C- SCHEME,
JAIPUR (302001), RAJASTHAN PH.0141-2360825
E-Mail-architect_neeravgupta@yahoo.com

PROJECT:
**HOTEL CLARKS**

DRAWING TITLE:
**ARCHITECTURAL**
**MARBLE DETAILB FOR TUB AREA**

| DRAWN BY: | SCALE: | DATE: |
|---|---|---|
| RAHUL | N.T.S | 6-07-2019 |
| CHECKED BY: NEERAV GUPTA | DRAWING NO.: | |

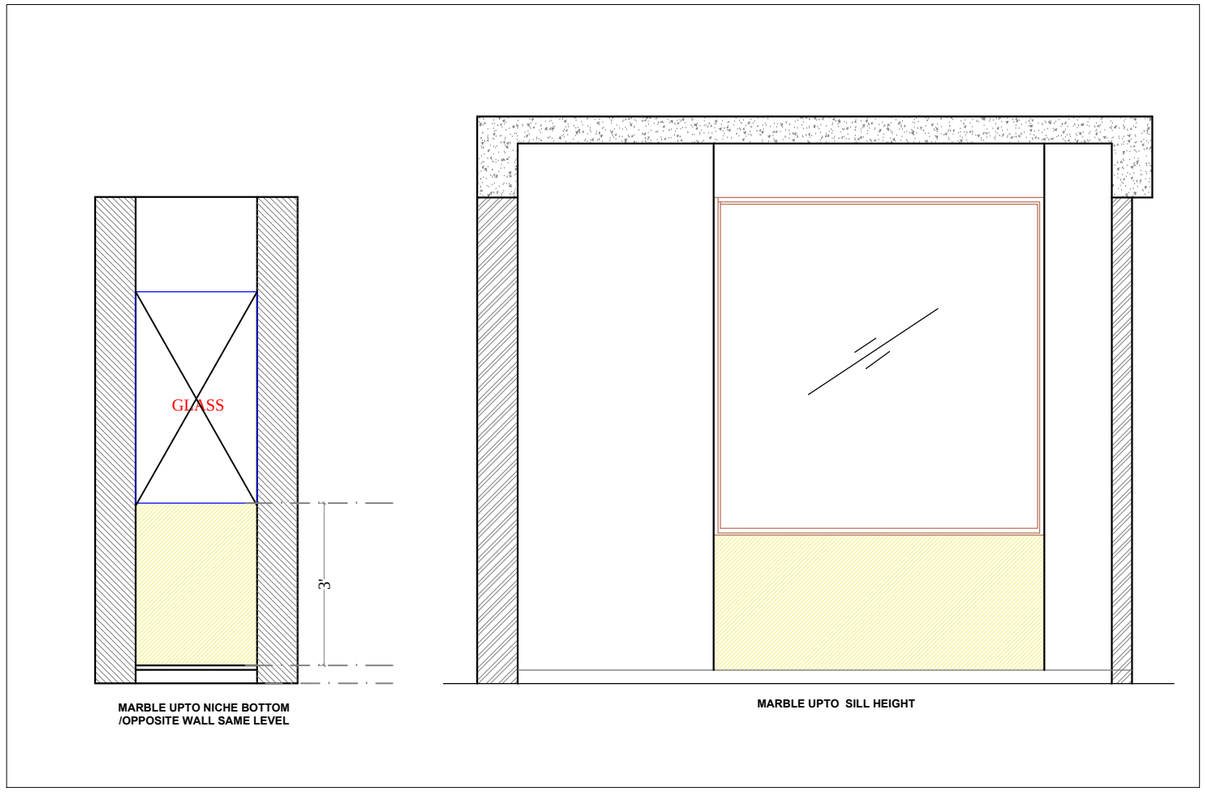NOTES:
THE COPYRIGHT AND PROPERTY OF THIS DESIGN AND DRAWING BELONGS TO RAVI KUMAR GUPTA. IT MUST NOT BE COPIED OR REPRODUCED IN ANY MANNER WITHOUT THEIR WRITTEN CONSENT. A LEGAL ACTION AS PER LAW MAY BE INITIATED AGAINST THE OFFENDER.