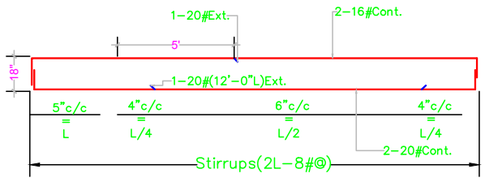

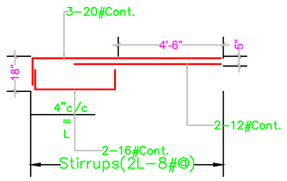

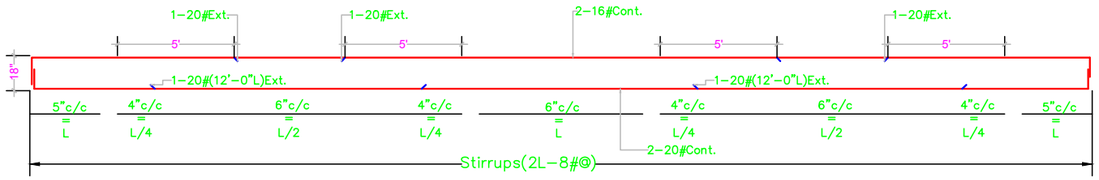

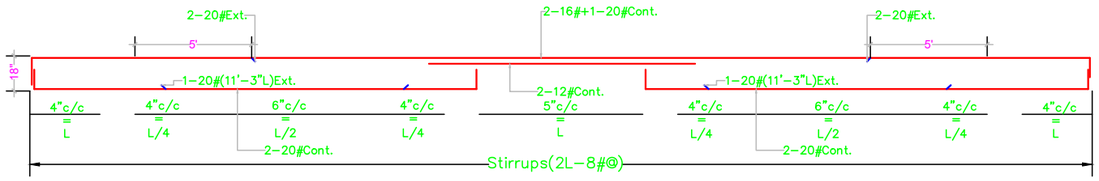

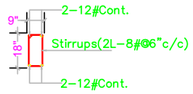

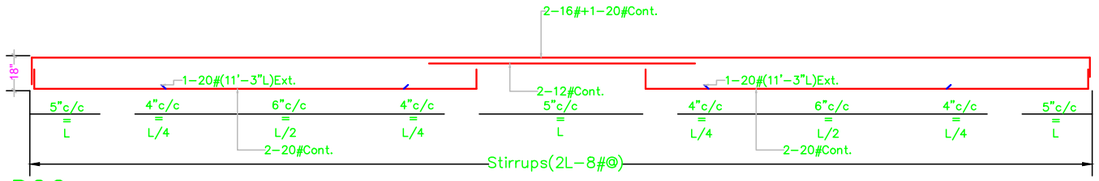

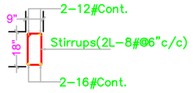

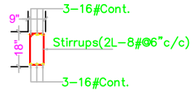

ALL RCC
M-25

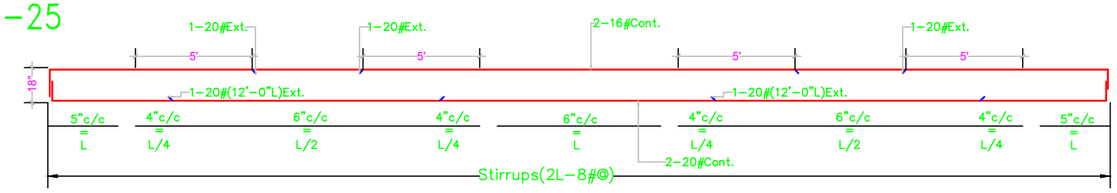

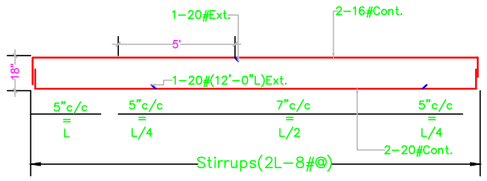

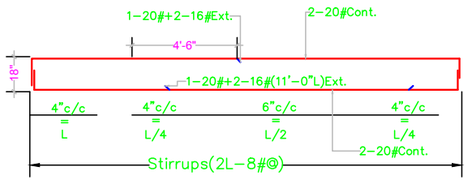

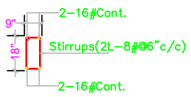

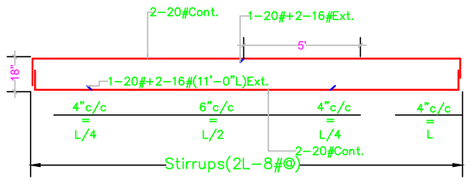

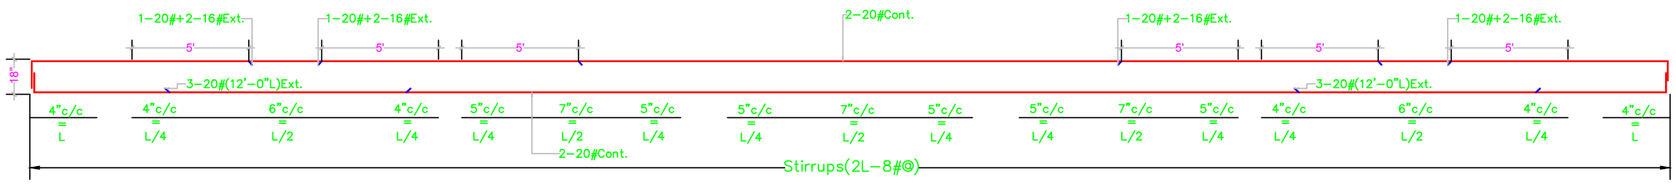

STRUCTURAL NOTES:-

1. Unless otherwise noted :
   a) All dimensions are in feet-inches U.N.O.
2. All R.H.S./S.H.S. shall confirm to IS:4923 (Latest) Grade Yst 310 & ISMB shall be Yst 340.
3. Welding shall be as per IS : 9595 (Latest).
4. All M.S. bolts and nuts shall confirm to IS:1363&1367 (latest) grade (8) class 4.6
5. Length of inclined members and size of weld are tentative and are to be checked from full scale shop layout.
6. Open ends of all members shall be sealed.
7. Any Discrepencies Noted Shall be brought to the notice of the Consultant prior to execution.

NOTES FOR R.C.C

1) All the Dimensions Shown in the Drg. Are in Feet-Inches (UNO)
   (Unless Noted Otherwise = UNO).
2) Do Not Scale the Drg., Only Written Dimensions Shall Be Followed.
3) Discrepancies Noted Shall be Brought to the Notice of the Consultant Prior to Execution.
4) The Drawing Shall be Read in Conjuction With Other Structural and Architectural Drawings.
5) Clear Cover to main Reinforcement Shall be
   50mm in Footings
   40mm in Columns/Pedestals &
   20mm in Beams/Slabs (UNO)
6) The Mix of Concrete Shall be M-25 Grade (UNO)
7) Reinforcement Shall be HYSD Bars,
   Fe 500 TMT Grade Conforming to IS:1786.

ALL RCC
M-25

SR.NO.	DATE	REVISION

Project Title:-

HOTEL UNIT FOR CLARKS AMER
AT JAIPUR(RAJ.)

Architects:-

NEERAV GUPTA
CA/2009/44766
L-1, KRISHNA MARG, C- SCHEME,
JAIPUR (302001), RAJASTHAN,PH.0141-2360825
E-Mail-architect_neeravgupta@yahoo.com

Drg. title:-

FIRST FLOOR ROOF STEEL DETAIL

Drg.No.	Proj.No.	Dated
F-02 OF 02	156/18	13-03-18
Cad Dev.		Designed by
Lalit		T.DHAWAN

Structural Consultant:

BANSAL & ASSOCIATES
CONSULTING STRUCTURAL & MECH. ENGINEERS,
263/842, SECTOR-26, PRATAP NAGAR
JAIPUR (RAJ.)-302033
E-MAIL:- bansalpank@gmail.com
PH./FAX- 0141-5145778,+91-9166874068