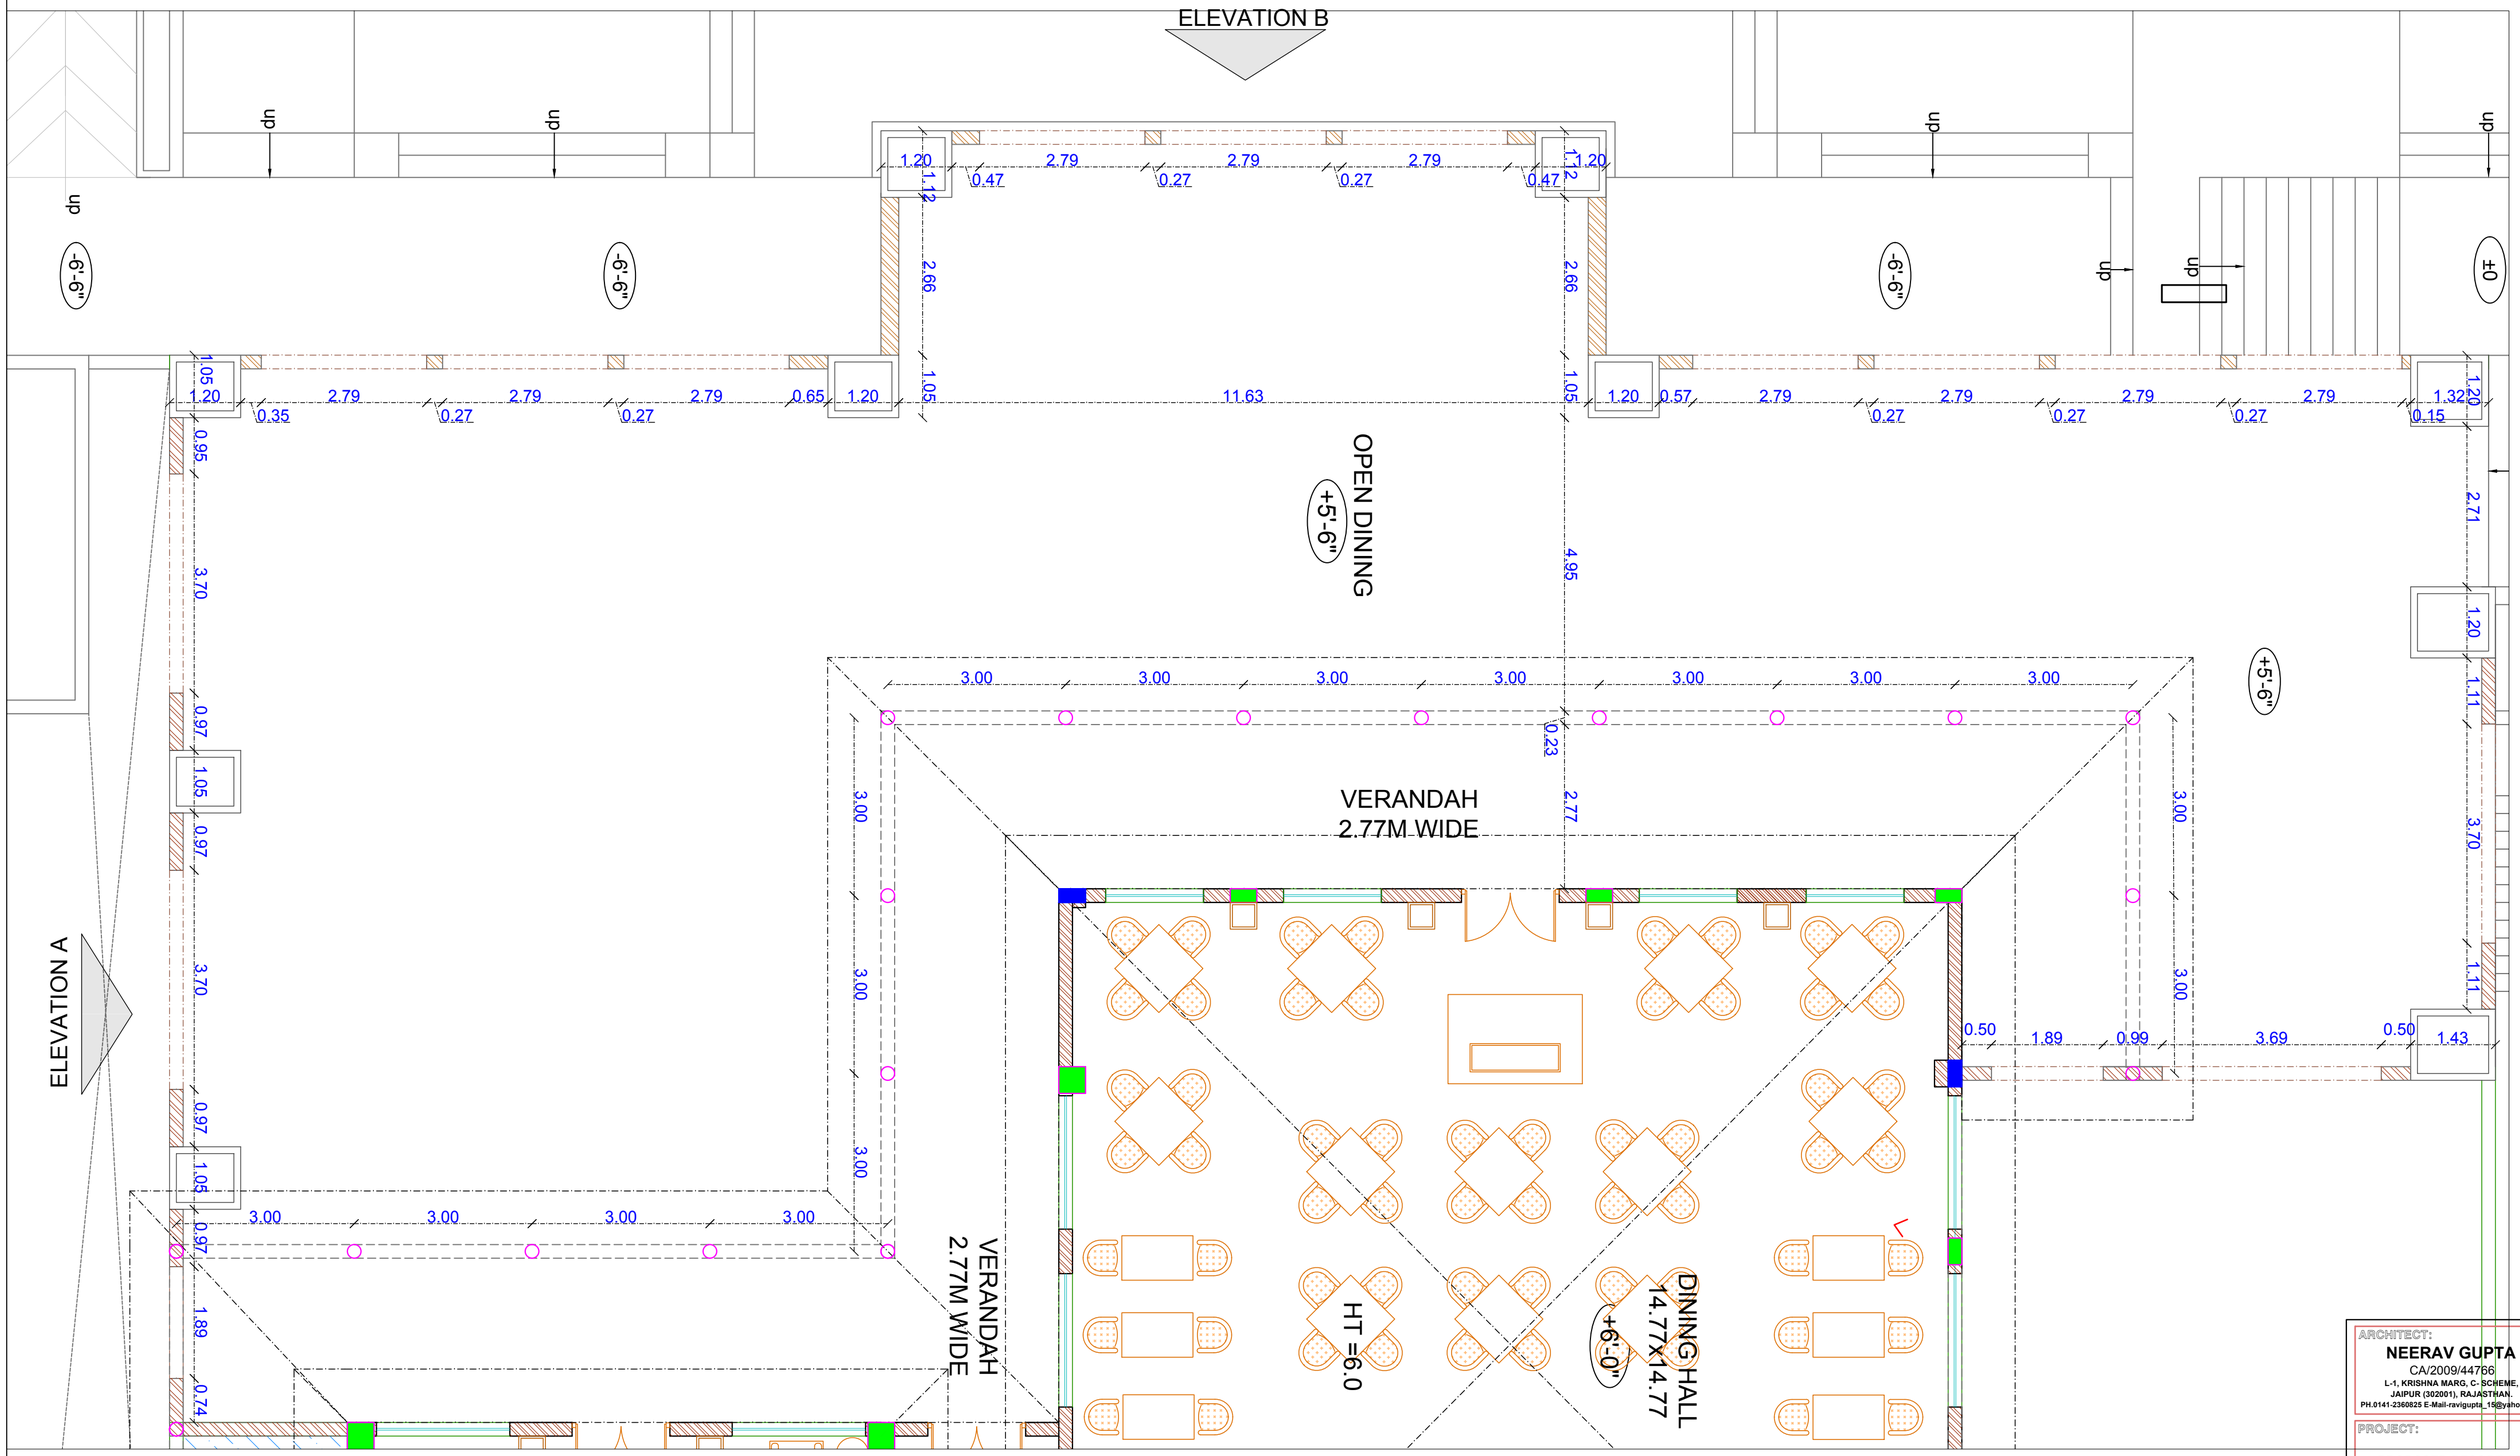

ARCHITECT:

NEERAV GUPTA

CA/2009/44766

L-1, KRISHNA MARG, C- SCHEME, JAIPUR (302001), RAJASTHAN.

PH.0141-2360825 E-Mail-ravigupta_15@yahoo.com

PROJECT:

PROPOSED RESORT AT SAWAIMADHOPUR

DRAWING TITLE:

MAIN BUILDING GROUND FLOOR OPEN DINNING AREA

DRAWN BY:	SCALE:	DATE:
RISHABH	NTS	02-08-18
CHECKED BY: NEERAV GUPTA	NORTH :-	SHEET NO:-

NOTES:

THE COPYRIGHT AND PROPERTY OF THIS DESIGN AND DRAWING BELONGS TO **RAVI KUMAR GUPTA**. IT MUST NOT BE COPIED OR REPRODUCED IN ANY MANNER WITHOUT THEIR WRITTEN CONSENT. A LEGAL ACTION AS PER LAW MAY BE INITIATED AGAINST THE OFFENDER.