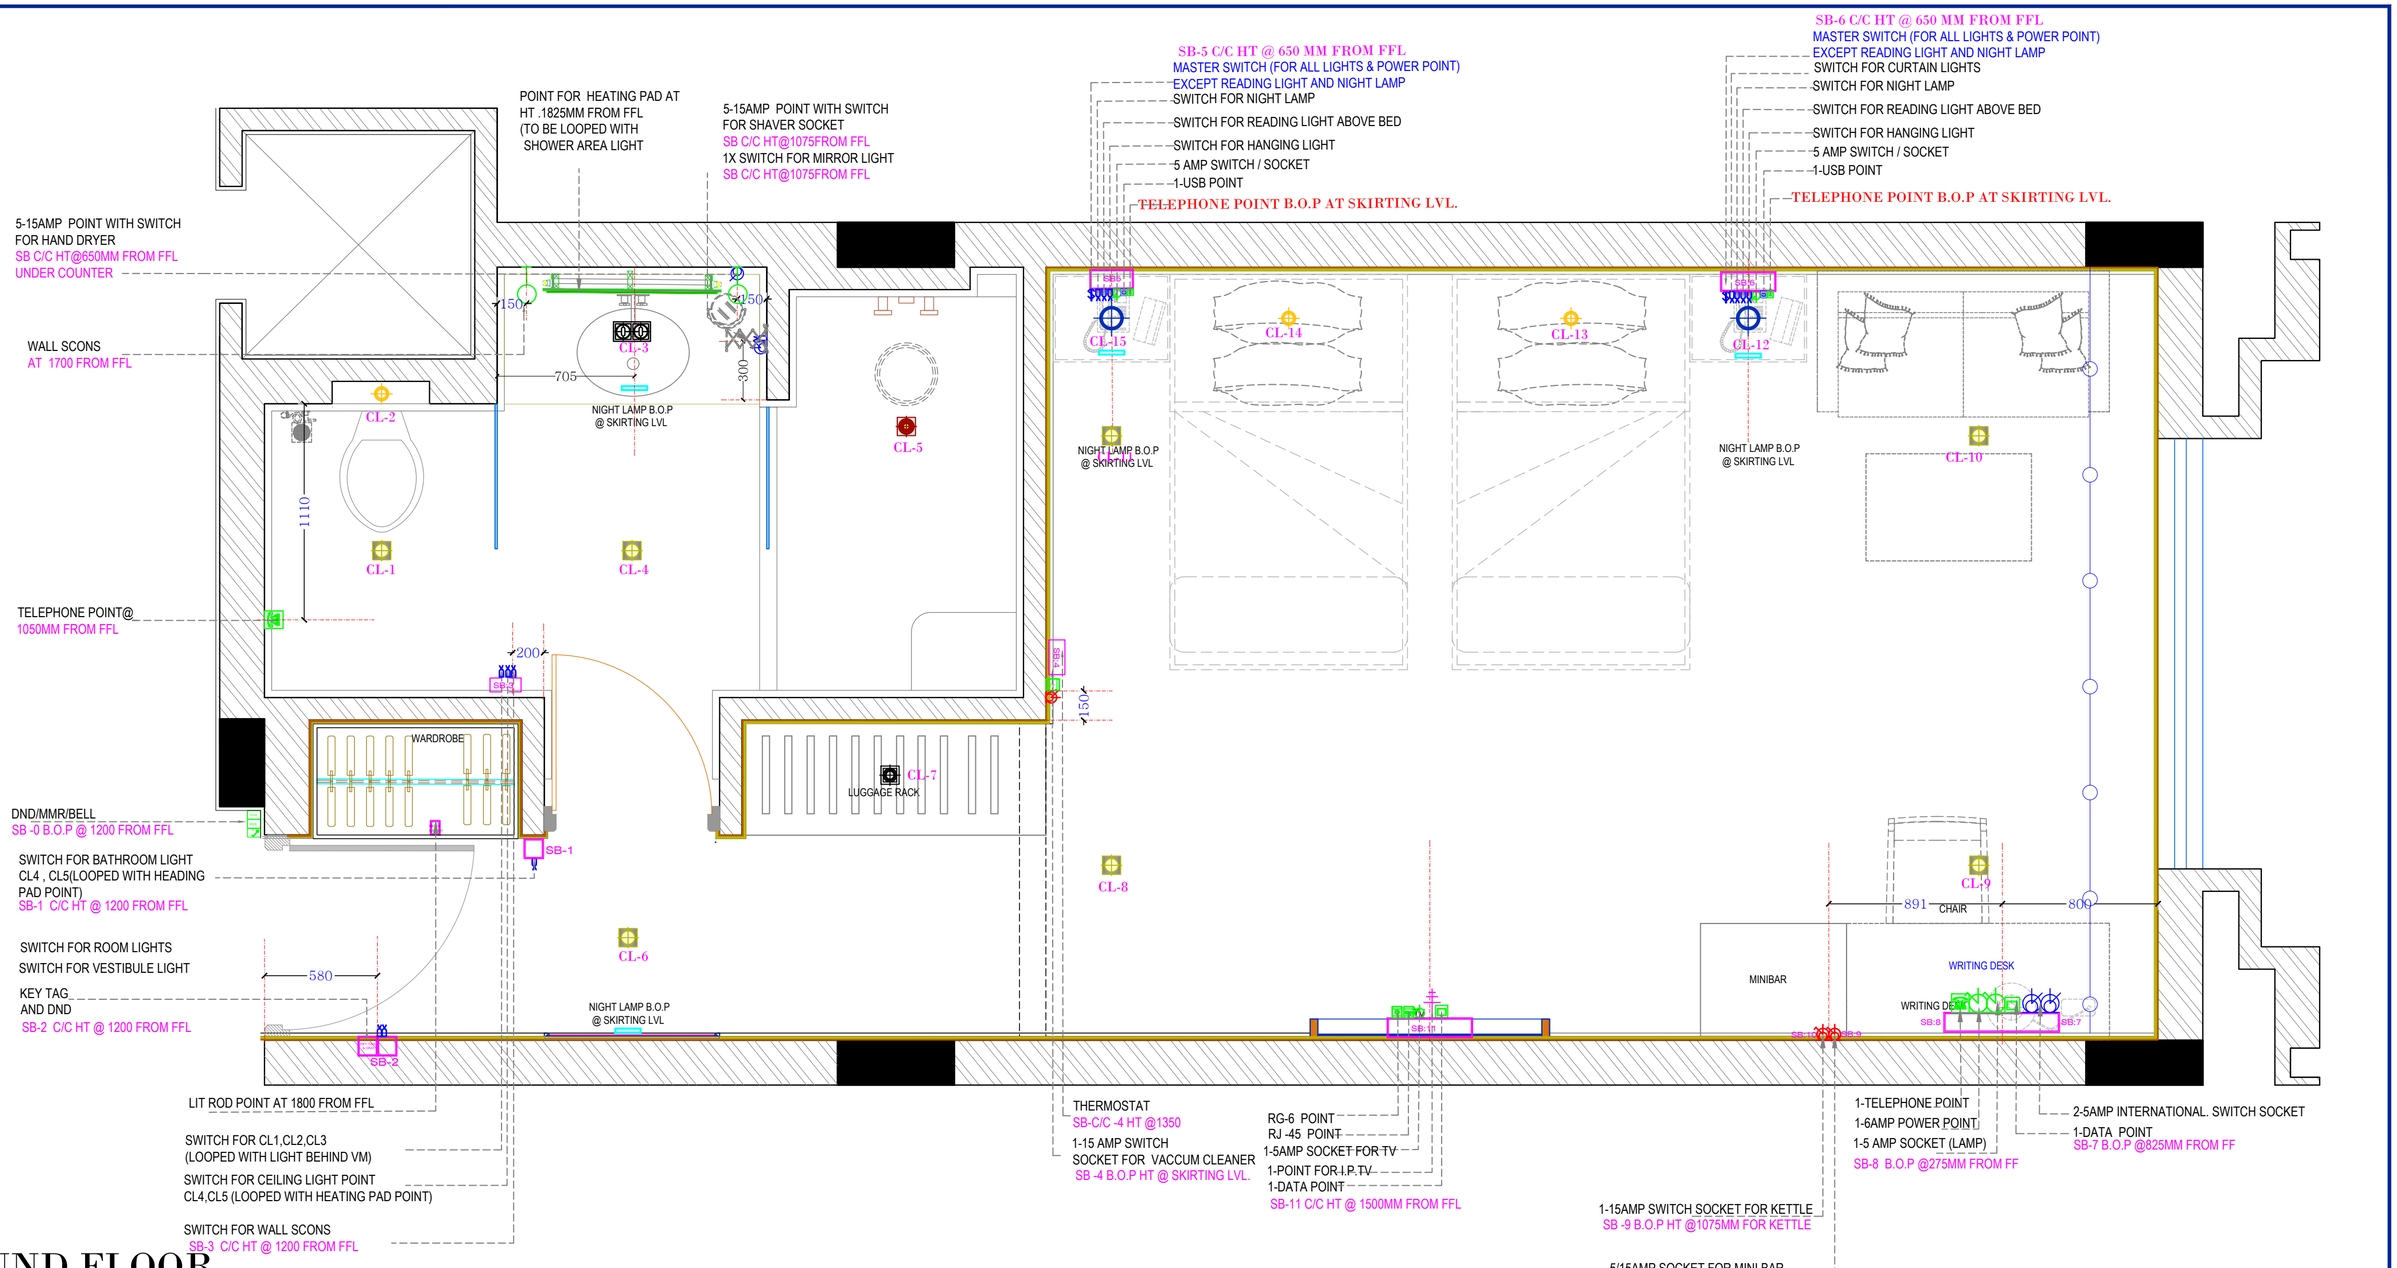

GROUND FLOOR
ROOM NO.
31,38
1ST FLOOR
ROOM NO.
F31,F38

SR. NO.	SYMBOL	DESCRIPTION
1		ADJUSTABLE DOWN LIGHT
2		7 WATT DOWN LIGHT
3		ADJUSTABLE PIN SPOT
4		HANGING LIGHT
5		IP 65 RATED DOWN LIGHT
6		ADJUSTABLE DUAL WALL WASHER

SR. NO.	SYMBOL	DESCRIPTION
1		INTERNATIONAL SOCKET
2		6 AMP SWITCH SOCKET
3		DATA POINT
4		TELEPHONE
5		IPTV
6		16 AMP SWITCH SOCKET
7		DND/MMR/BELL
8		USB
9		RJ-6
10		RJ-45
11		THERMOSTAT
12		WALL SCONS
13		DISTRIBUTION BOX
14		NIGHT LAMP

RAVI KUMAR GUPTA
ARCHITECT, BUDHA MARG, 'C' SCHEME, JAIPUR (302001), RAJASTHAN.PH.0141-2360825

PROJECT:
RESORTS OF MAKERS CHAMBER

LOCATION:
JAIPUR

DRAWING TITLE :
GUEST ROOM TYPE -x2
TWIN ROOM
WALL ELECTRICAL

DRAWN BY:	SCALE:	DATE:	NAME/SIGN
DEEPIKA	N.T.S	30-11-2019	

CHECKED BY: RAVIKAY GUPTA
DRAWING NO.

NOTE:
THIS DRAWING AND DESIGN IS THE PROPERTY OF RAVI KUMAR GUPTA AND SHALL NOT BE USED, COPIED, REPRODUCED OR REVISED IN ANY MANNER WHATSOEVER WITHOUT PRIOR WRITTEN PERMISSION. ALL DRAWINGS, MODELS, DESIGNS, DETAILS, SPECIFICATIONS AND ESTIMATES ARE THE PROPERTY OF RAVI KUMAR GUPTA AND SHALL NOT BE USED BY ANY PERSON FOR ANY PURPOSE WHATSOEVER WITHOUT WRITTEN PERMISSION OF RAVI KUMAR GUPTA.