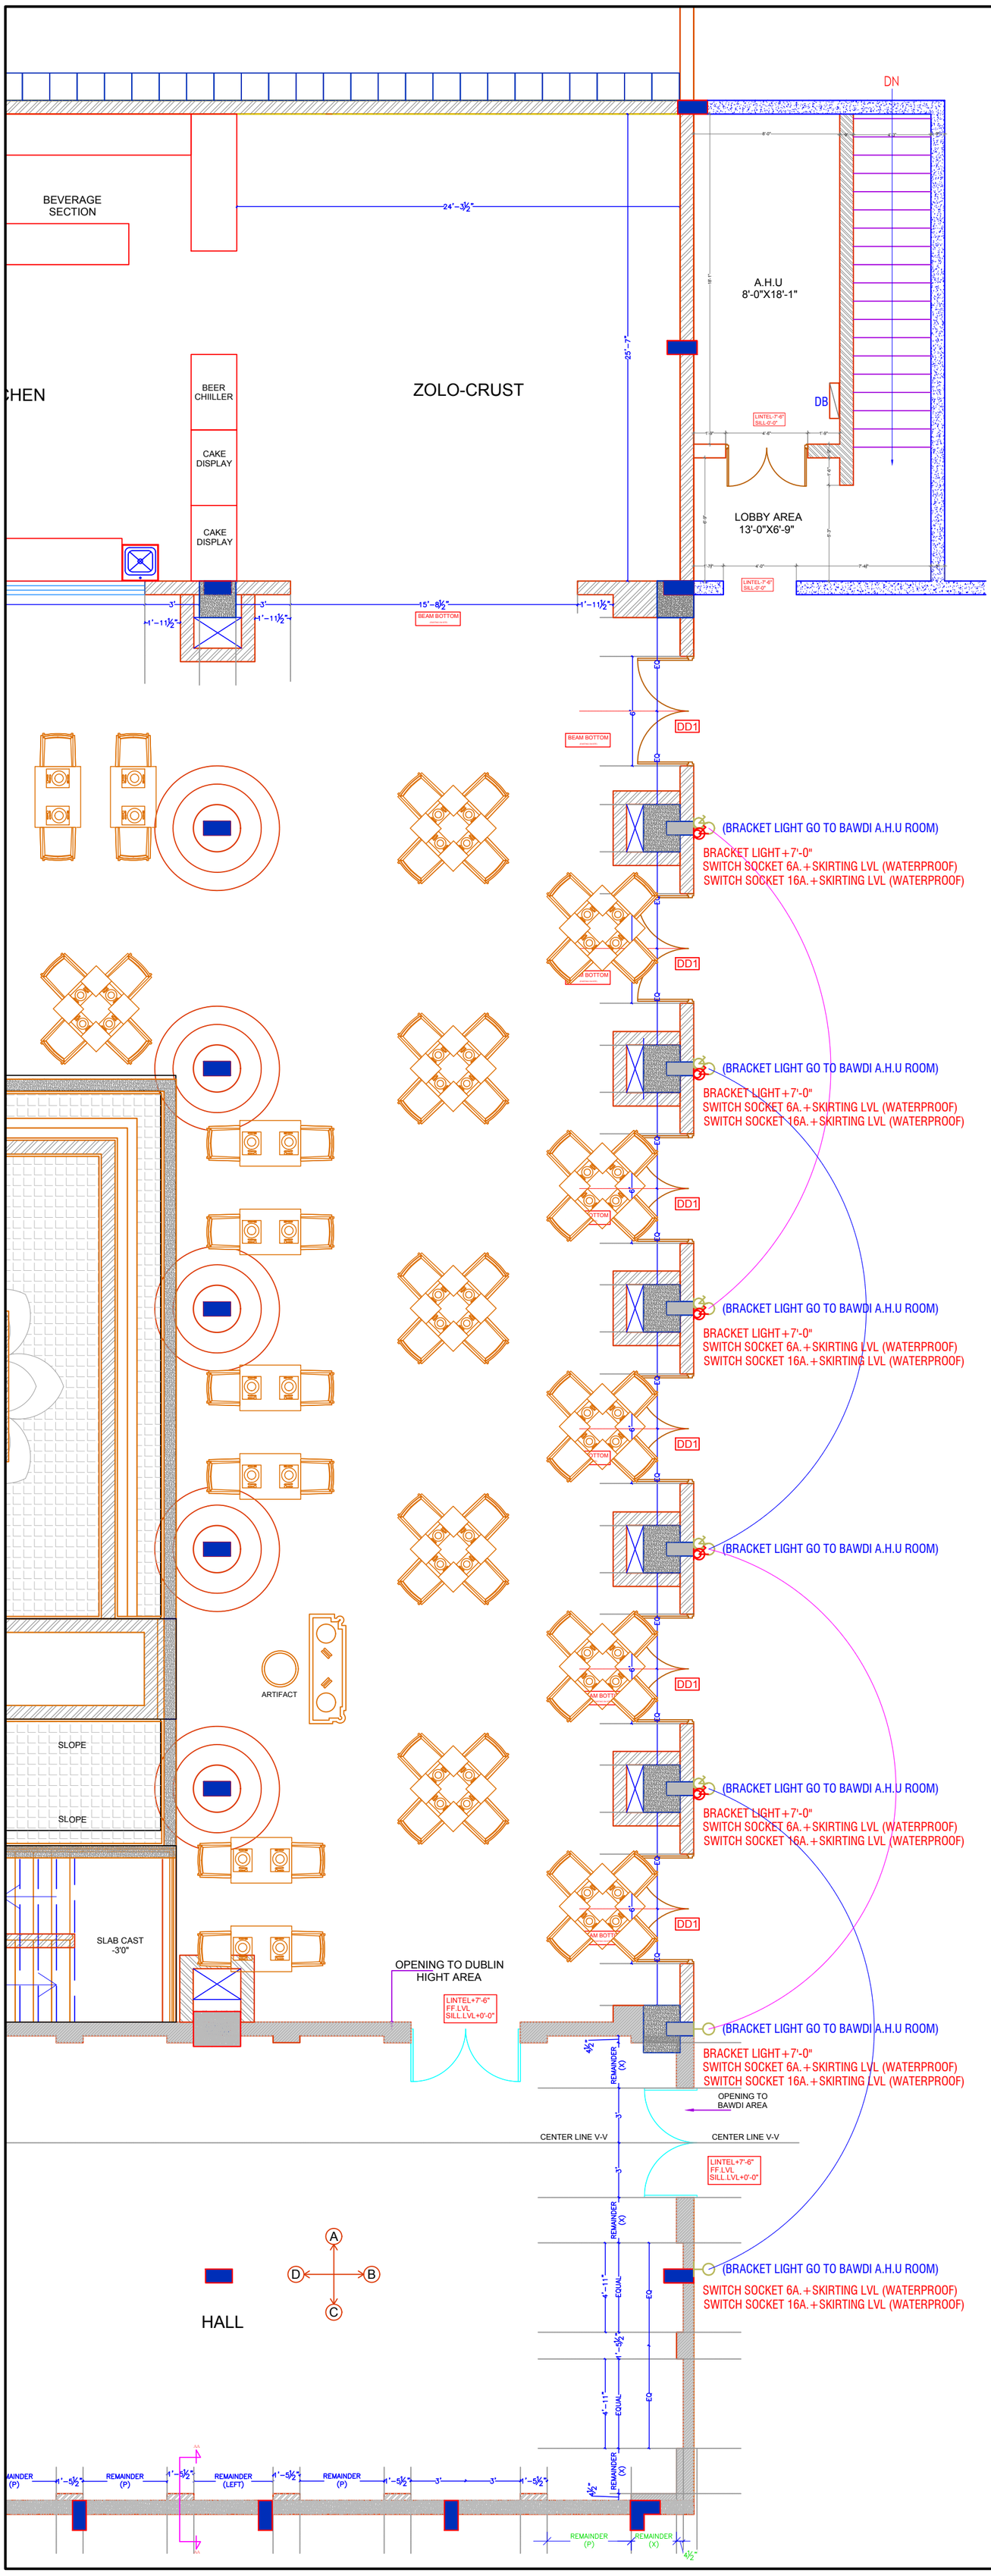


## LEGEND - ELECTRICAL

| S.NO. | SYMBOL | DESCRIPTION OF ITEM | HT. |
|---|---|---|---|
| 1 | | CEILING FAN | |
| 2 | | SWITCH BOARD | |
| 3 | | BRACKET LIGHT | |
| 4 | | RETROFIT CFL INTEGRATED | |
| 5 | | SWITCH SOCKET 6A. | |
| 6 | | SWITCH SOCKET 16A. | |
| 7 | | ANTENNA | |
| 8 | | TELEPHONE | |
| 9 | | CHANDELLIER | |
| 10 | | DISTRIBUTION BOX | |
| 11 | | PICTURE LIGHT | |
| 12 | | HANGING LIGHT | |
| 13 | | CHANDELIER | |
| 14 | | UPLIGHTERS | |
| 15 | | DOWNLIGHTERS | |
| 16 | | DONOT DISTURB ( DND) | |
| 17 | | CARD HOLDER | |
| 18 | | AIR CONDITIONER | |
| 19 | | FOOT LIGHT | |
| 20 | | POOL LIGHT | |


ARCHITECT:
**NEERAV GUPTA**
L-1, KRISHNA MARG, C- SCHEME,
JAIPUR (302001), RAJASTHAN.
PH.0141-2360825
E-Mail-architect_neeeravgupta@yahoo.com


PROJECT:
**CLARKS**

DRAWING TITLE:
BAWDI SIDE
ELEVATION ELECTRICAL PLAN

| DRAWN BY: | SCALE: | DATE: |
|---|---|---|
| RAHUL | N.T.S. | 25-07-2019 |
| CHECKED BY: NEERAV GUPTA | DWG NO :-35 | |

NOTES:

THE COPYRIGHT AND PROPERTY OF THIS DESIGN AND DRAWING BELONGS TO **NEERAV GUPTA**. IT MUST NOT BE COPIED OR REPRODUCED IN ANY MANNER WITHOUT THEIR WRITTEN CONSENT. A LEGAL ACTION AS PER LAW MAY BE INITIATED AGAINST THE OFFENDER.