# GROUND FLOOR GUEST ROOM-3

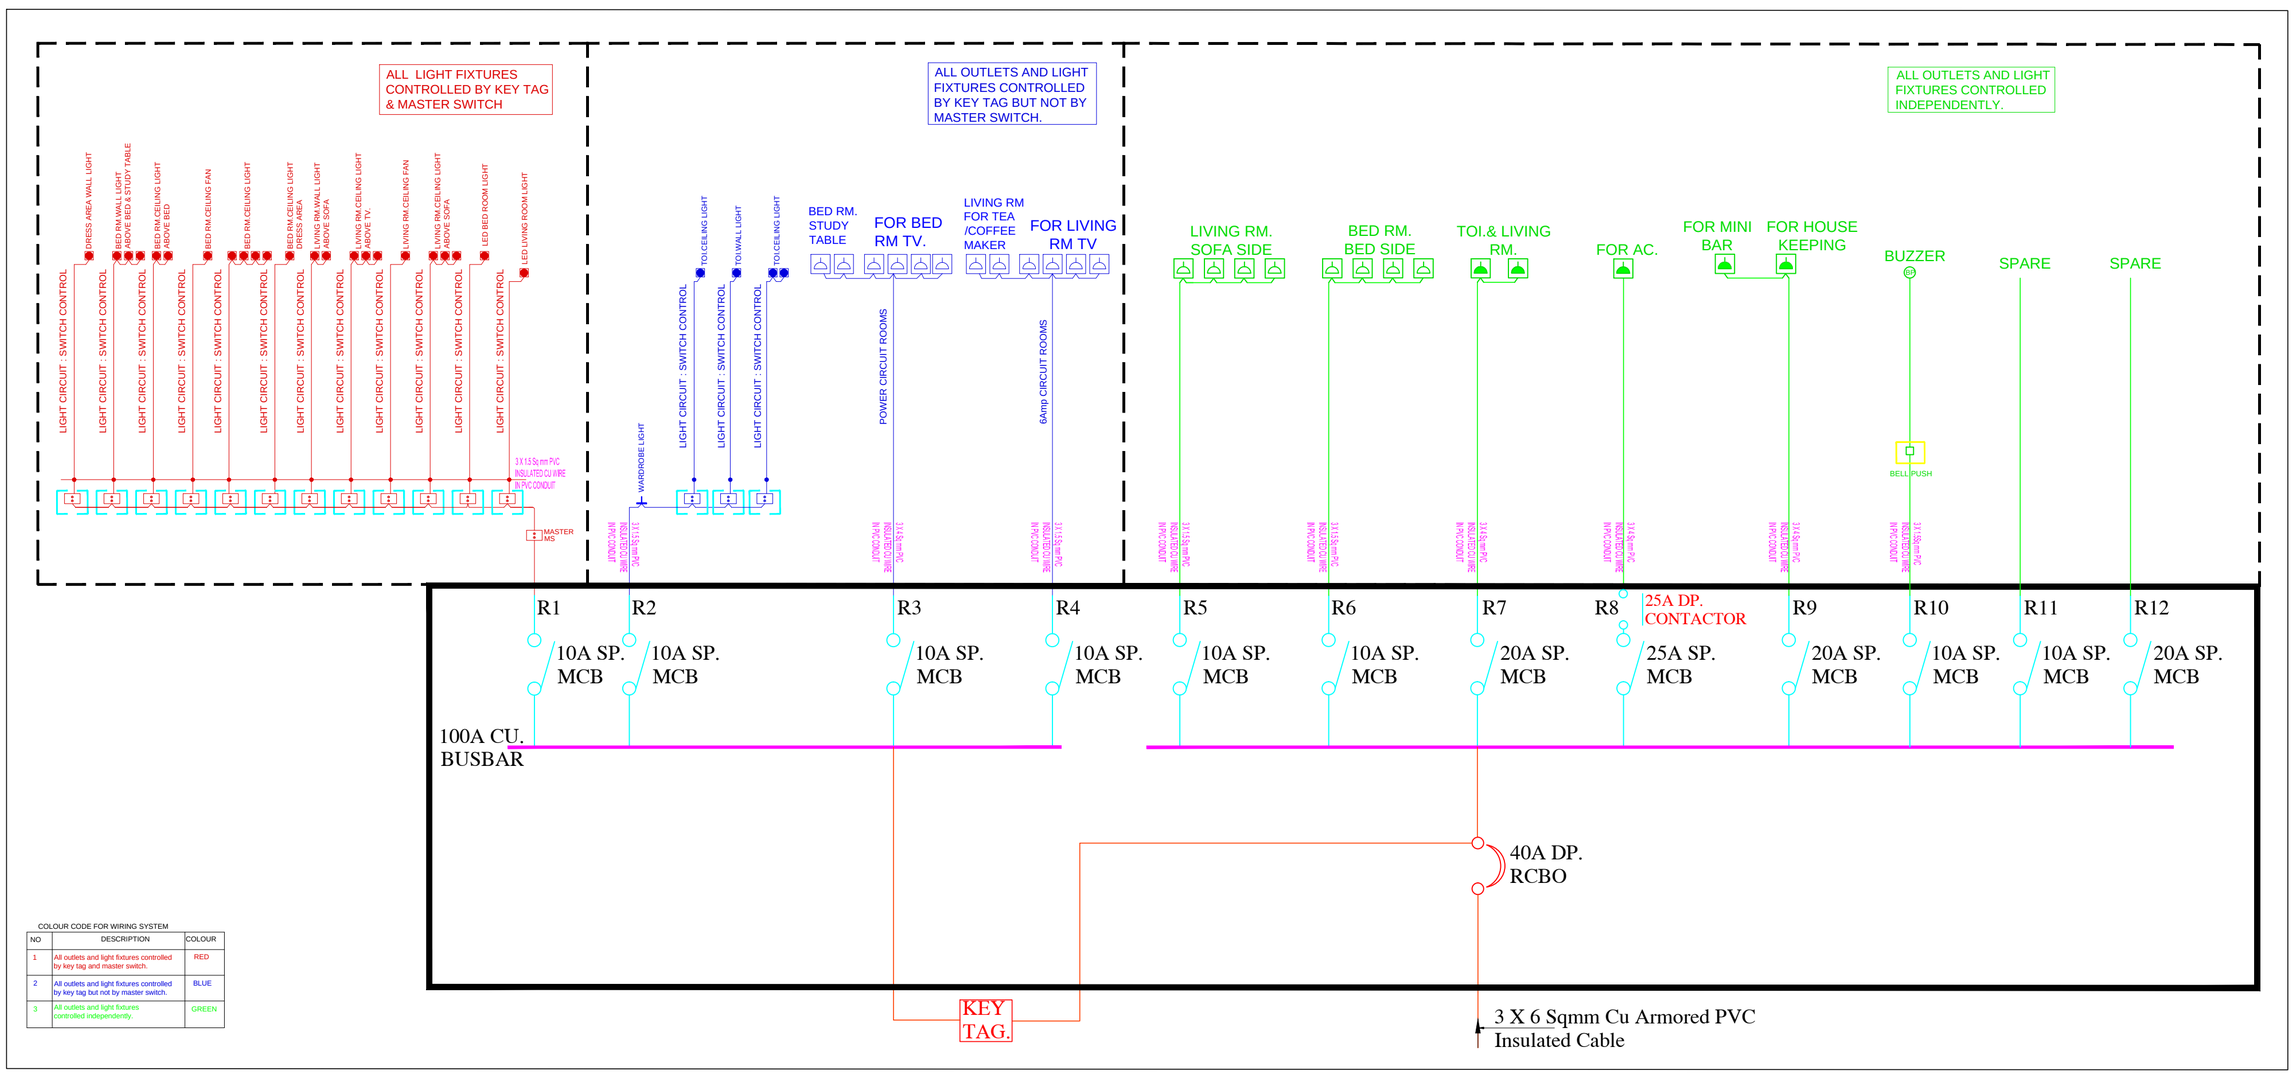


COLOUR CODE FOR WIRING SYSTEM

| NO | DESCRIPTION | COLOUR |
|---|---|---|
| 1 | All outlets and light fixtures controlled by key tag and master switch. | RED |
| 2 | All outlets and light fixtures controlled by key tag but not by master switch. | BLUE |
| 3 | All outlets and light fixtures controlled independently. | GREEN |

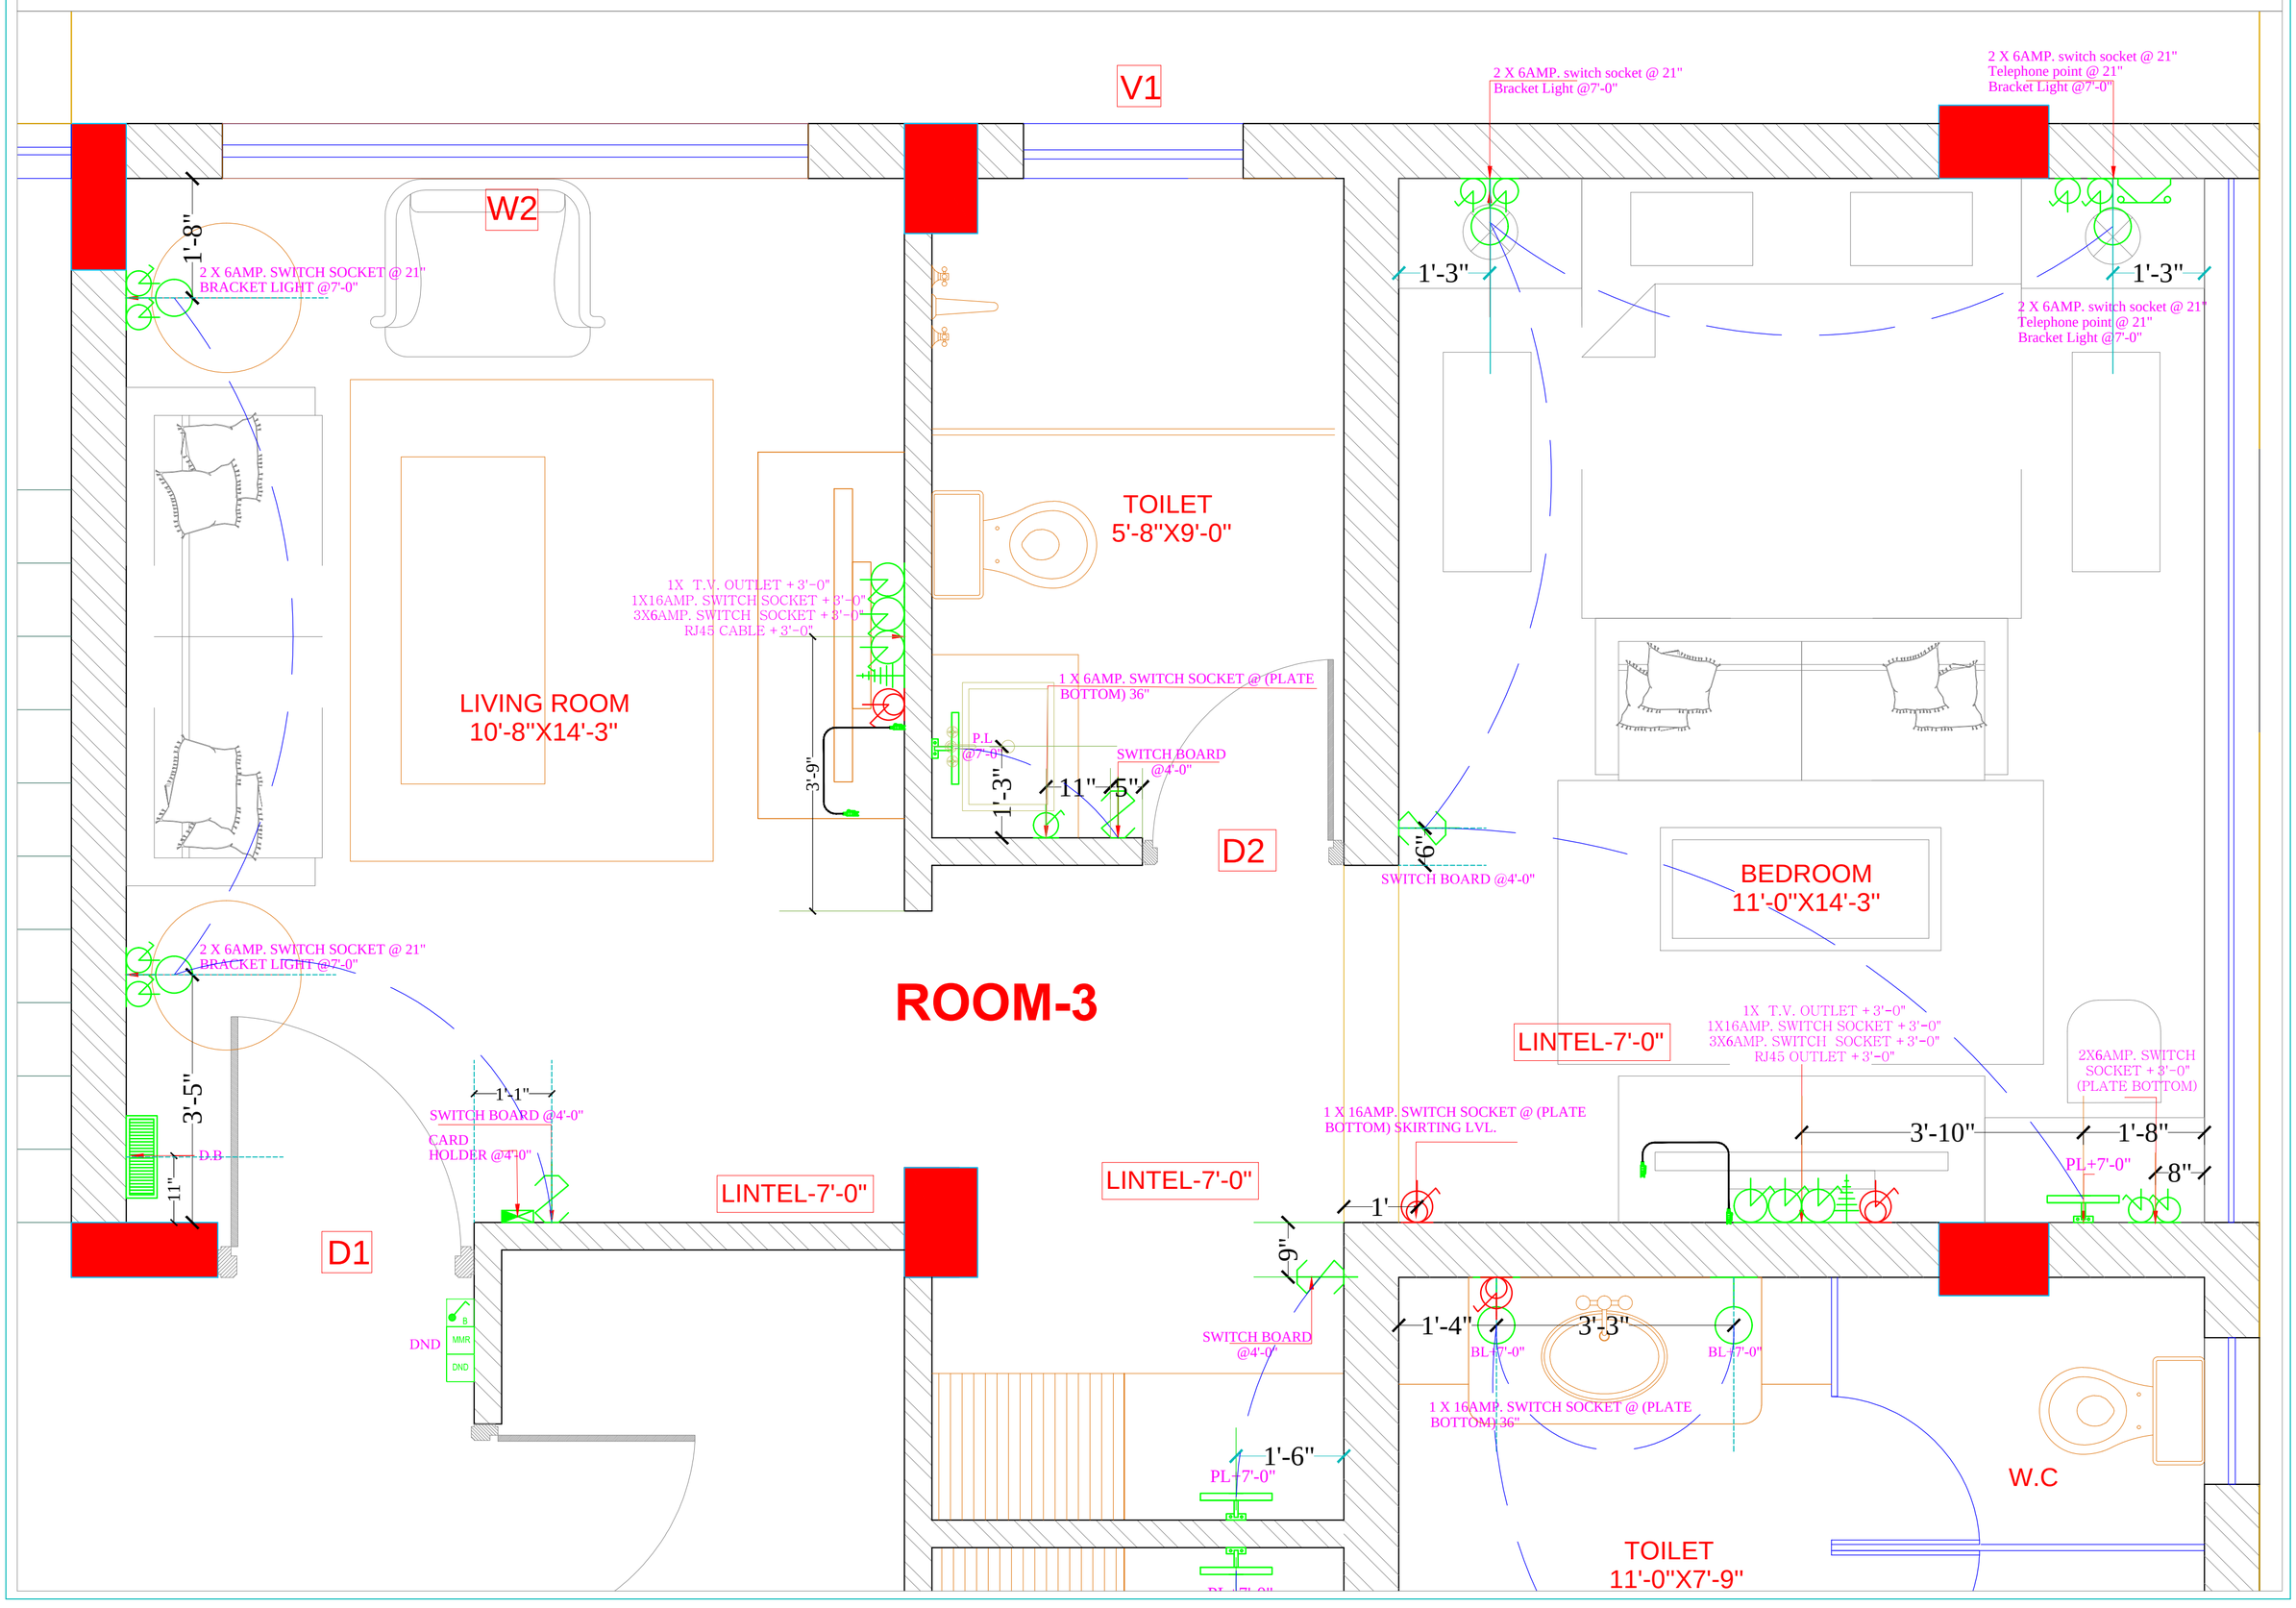



SAN ENGINEERS & CONSULTANTS
G-2, 10/55,CHITRAKOOT SCHEME, NEAR PRATAP STADIUM, OPPOSITE TAGORE FOUNDATION SCHOOL, VAISHALI NAGAR, JAIPUR-302021
E mail: info@sanecpl.com


PROJECT NO:42

DRAWING NO: NG/HCLJ/ELC./05

REVISION NO:R4

27.02.2019

SCALE: N.T.S.

REVISED GROUND FLOOR GUEST ROOM-3 ELECTRICAL LOGIC DIAGRAM


ARCHITECTS
**NEERAV GUPTA**
L-1, KRISHNA MARG, C- SCHEME, JAIPUR (302001), RAJASTHAN.
PH.0141-2360825
E-Mail- architect_neeravgupta@yahoo.com


HOTEL CLARKS, JAIPUR