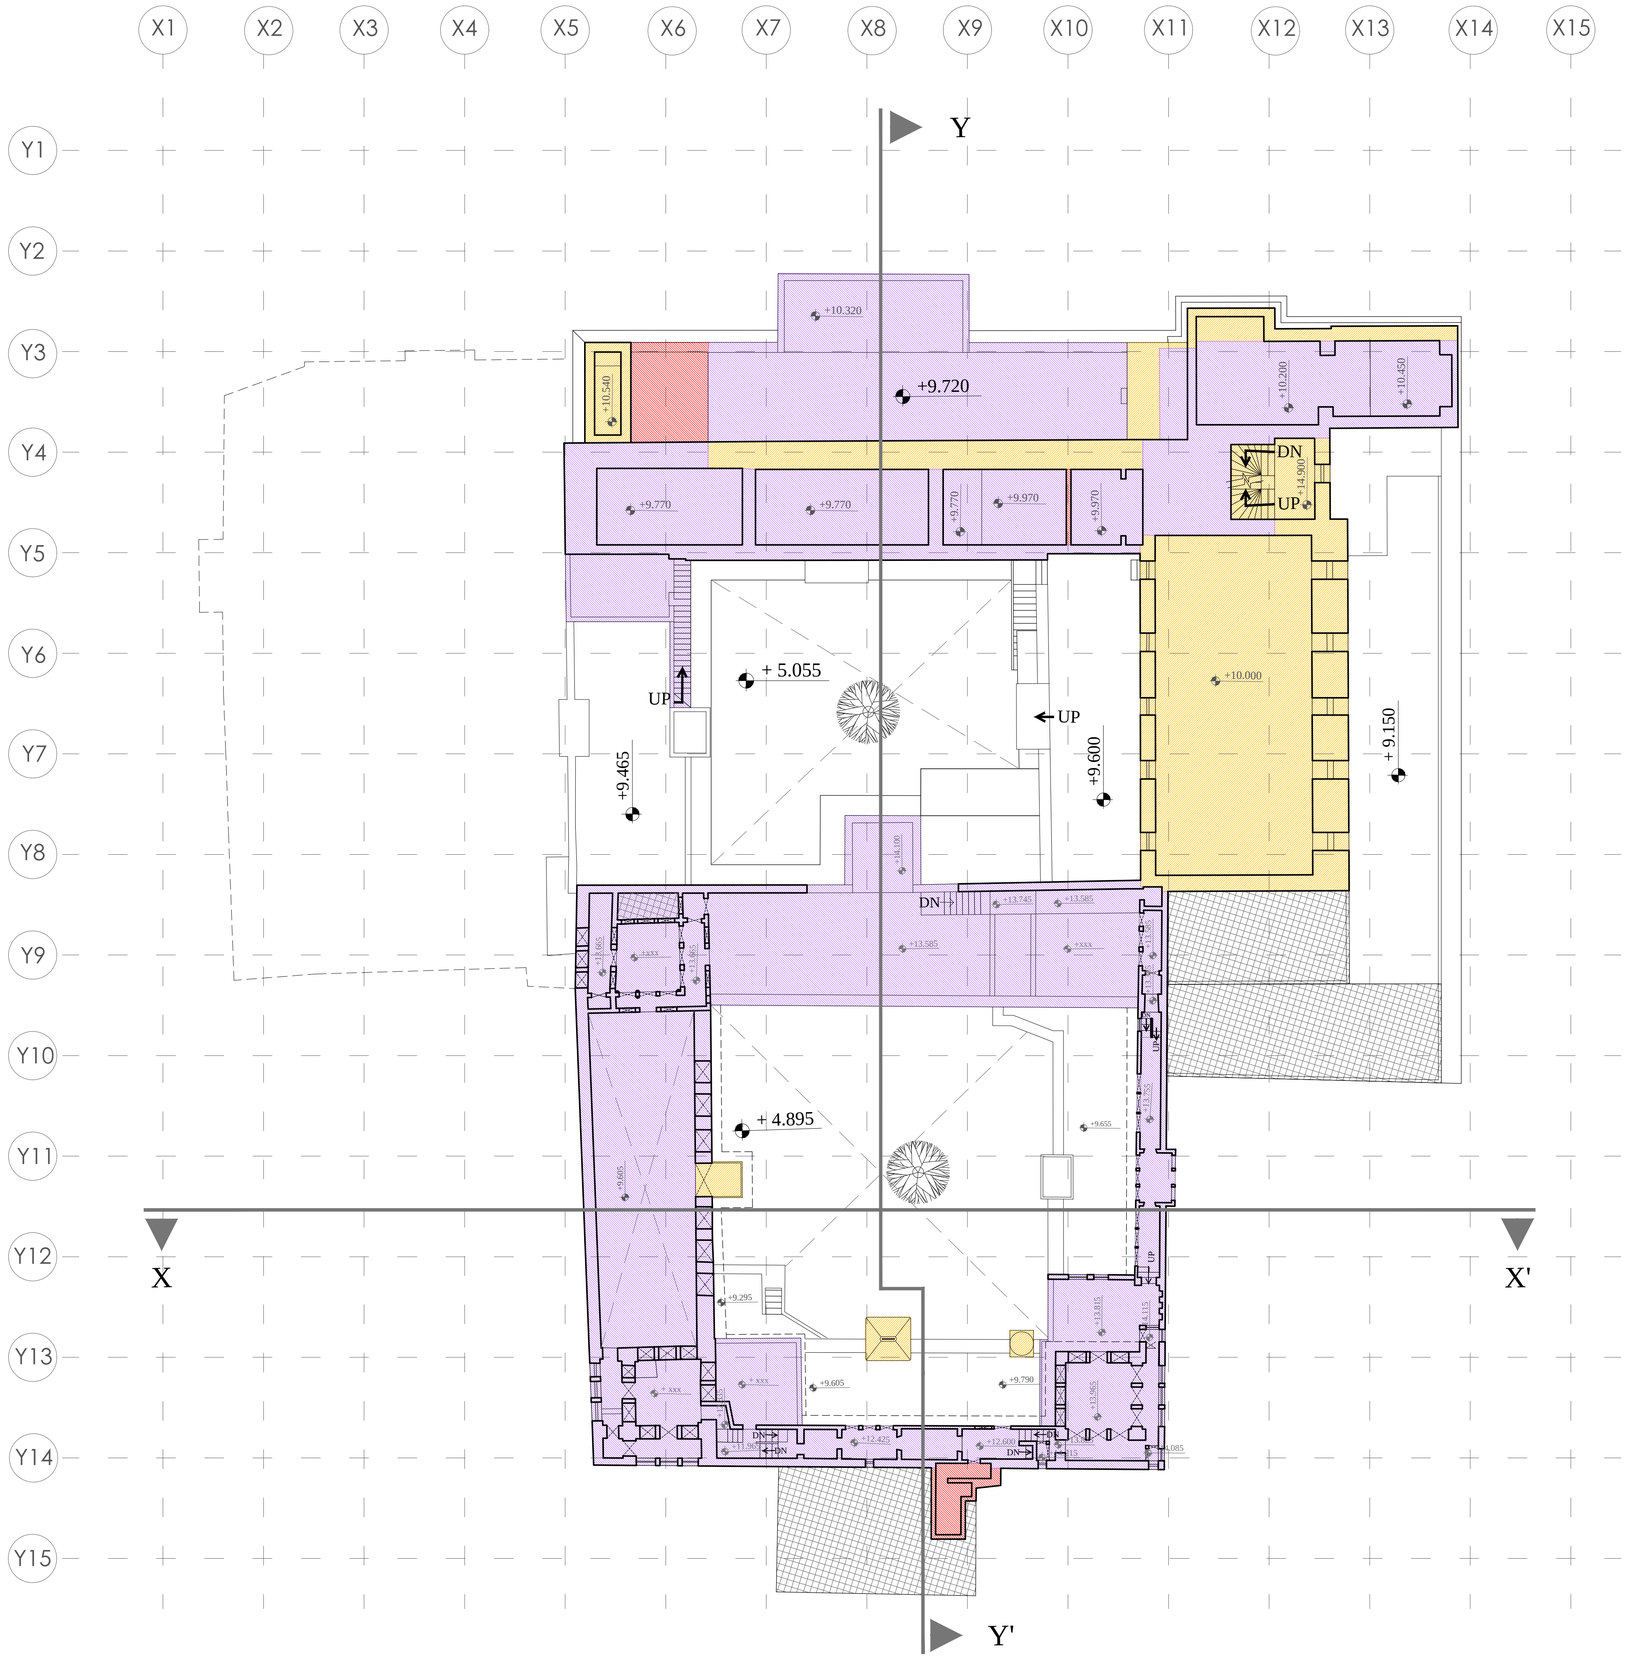

LEGENDS

- HIGH
- MEDIUM
- LOW
- NOT ACCESSIBLE

NOT ACCESSIBLE- This refers to the areas which could not be accessed due to debris/ blocked access/ precarious structures/ collapsed areas. And also areas which could not be accessed as permission denied by the occupants.

XXX Actual level cannot be traced due to presence of DEBRIS and THICK VEGETATION

NOTES:

- The palace sits on a rocky outcrop having steep slopes and thick vegetation and largely inaccessible from outside and some areas inside.
- All dimensions are in meters.
- The grid lines are at an interval of 5 Meters.
- The assessment is based on visual survey and no tests were undertaken to check the structural integrity. Any intervention should be in consultation with a relevant expert.
- Every effort has been made to ensure the information provided is accurate and up-to-date.
- Any errors or omissions should be reported to the CCKS, SPA Bhopal.
- CCKS, SPA Bhopal is not responsible or liable for any injury, loss, damage, cost or expense incurs due to wrong interpretation of drawings. For any doubts / clarifications in the drawings please contact CCKS, SPA Bhopal.
- All drawings should be referred in conjunction to the complete set of drawings.

SIGNIFICANCE VALUE :

The valuation is based on the original scheme of the palace, the architectural elements, ornamentation, utilization of spaces by *Begum*, authenticity and integrity of the structure.

HIGH :

Areas or spaces in the palace that probably housed activities and movement of *Begum* or were the venue of significant historic events associated with *Begum*. These are also the areas of rich ornamentation, painted surfaces, glass/ mirror works, etc.

MEDIUM :

Areas or spaces designed which did not have direct association with *Begum* and her activities but appear as a part of design scheme of the palace other than of high values mainly for other ancillary activities. These may also include areas of earlier intervention.

LOW :

Additions and alterations carried out at different time periods in different areas which donot seem to be part of initial design scheme of the palace.

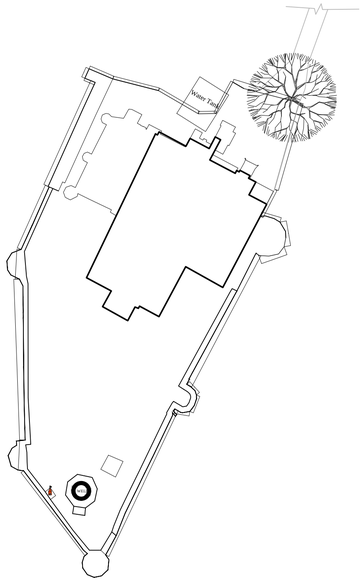

KEY PLAN

Project Title :
RAJGARH PALACE, DATIA

Sheet Title :
Plan at Lvl. -6.600 m.

Sheet No.
13

Date of Documentation:
30/08/2016 - 10/09/2016

Date of Submission:
13/12/2016

Stamp:

Client :
Madhya Pradesh Tourism Development Corporation

Consultants :
Centre for Cultural Knowledge System
School of Planning and Architecture, Bhopal

Dr. Vishakha Kawathekar
Head CCKS

Ar. Ramesh P. Bhole
Conservation Architect

Drawn By :
Apoorva Bhargava
Project Assistant

NORTH

Scale - In meters

0 5 15 25 35m